


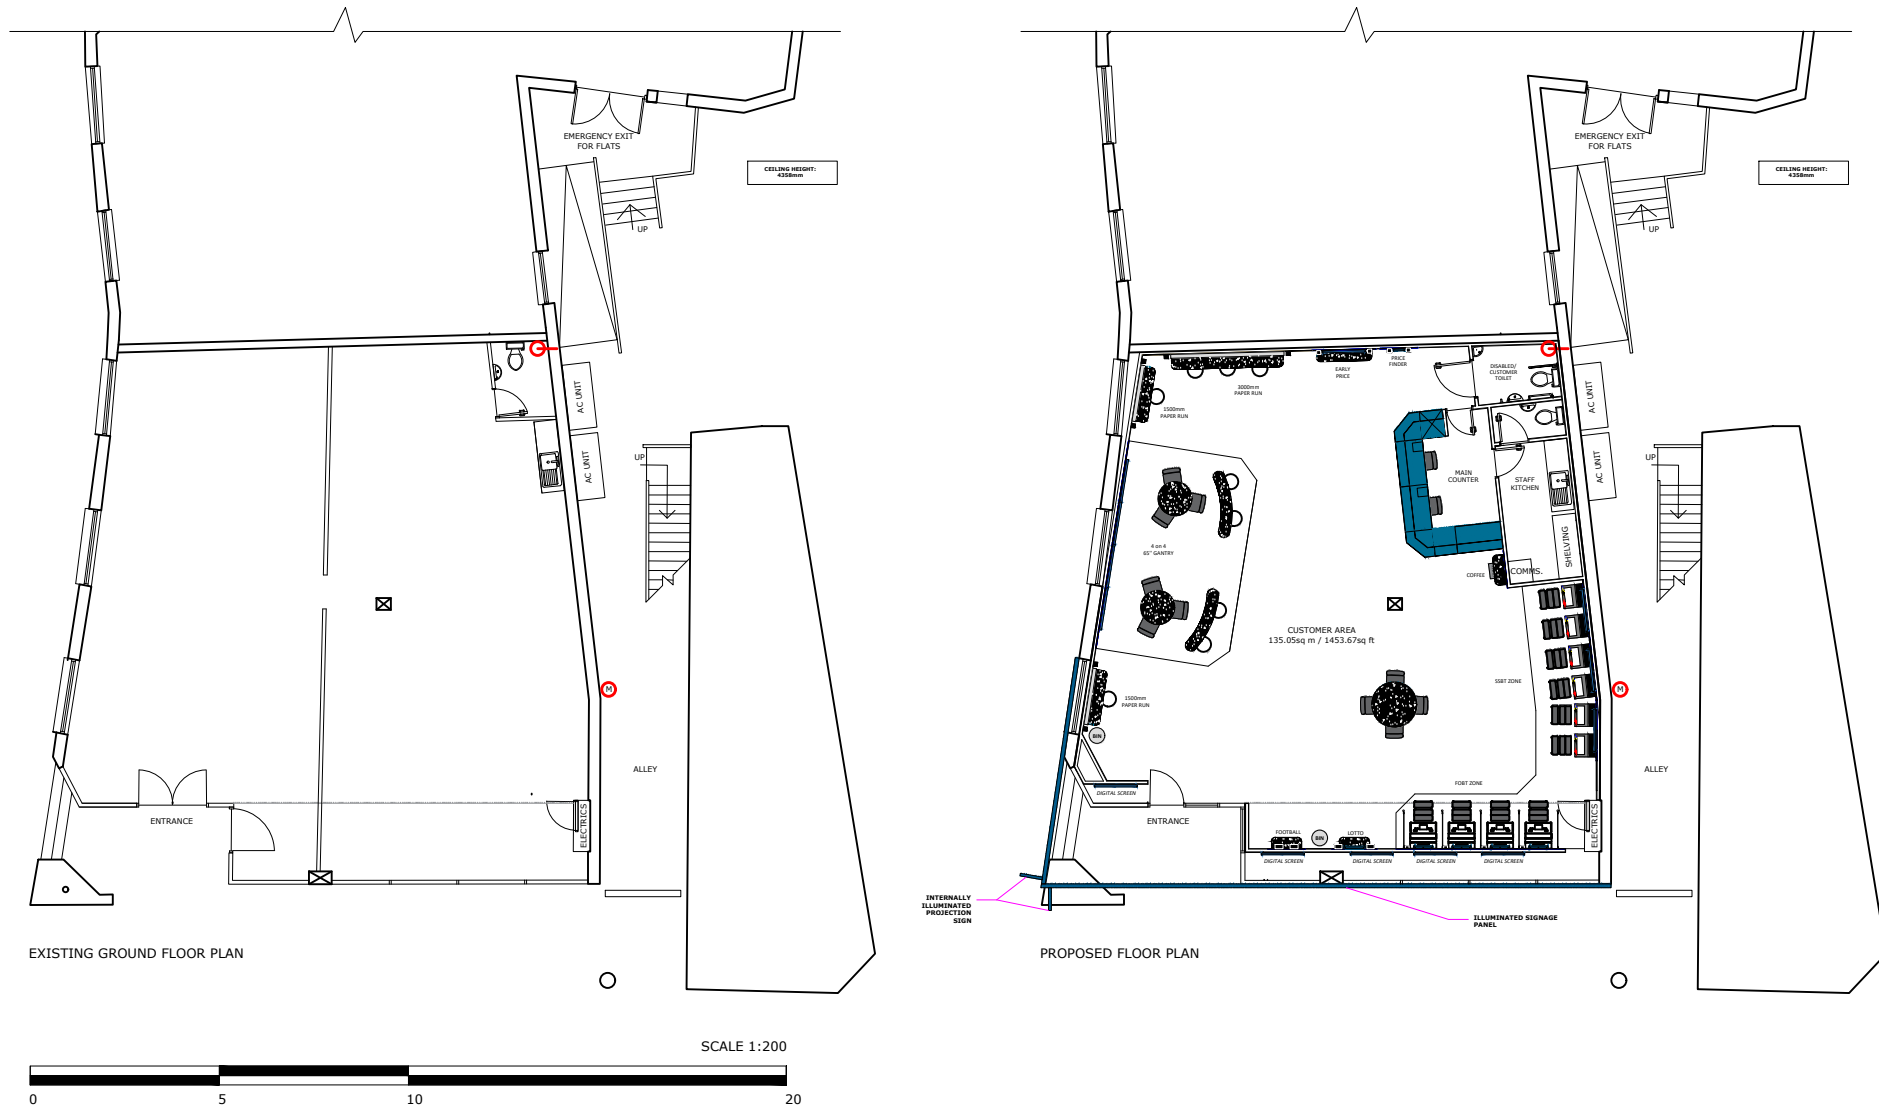

DRAWING APPROVALS		LOCATION	GENERAL NOTES	REVISIONS			DRAWING TITLE:	LOCATION:	
DEVELOPMENT APPROVAL				0	LICENCE PLAN	13/11/24		1426 - ROCHDALE	
DIVISIONAL MANAGER				1	ADDITIONAL INFO ADDED	31/01/25		44 - 46 Yorkshire Street, Rochdale,	
				2	ADDITIONAL INFO ADDED	04/02/25		OL161JW	
				3	ADDITIONAL INFO ADDED	10/03/25		DWG. NO.	1426WT-44.46LP
				4	CORRECTIONS AND AMENDMENTS MADE	02/06/25		REV. NO	REV 5
				5	CORRECTIONS AND AMENDMENTS MADE	13/06/25		SCALE:	1:200 (A3)
								DATE:	2025.06.13
								DWG. BY:	B.STRYDOM
								CHECKED:	N.LOWE
All dimensions are to be checked on site.				REV. NO	DESCRIPTION	DATE	BETFRED		