


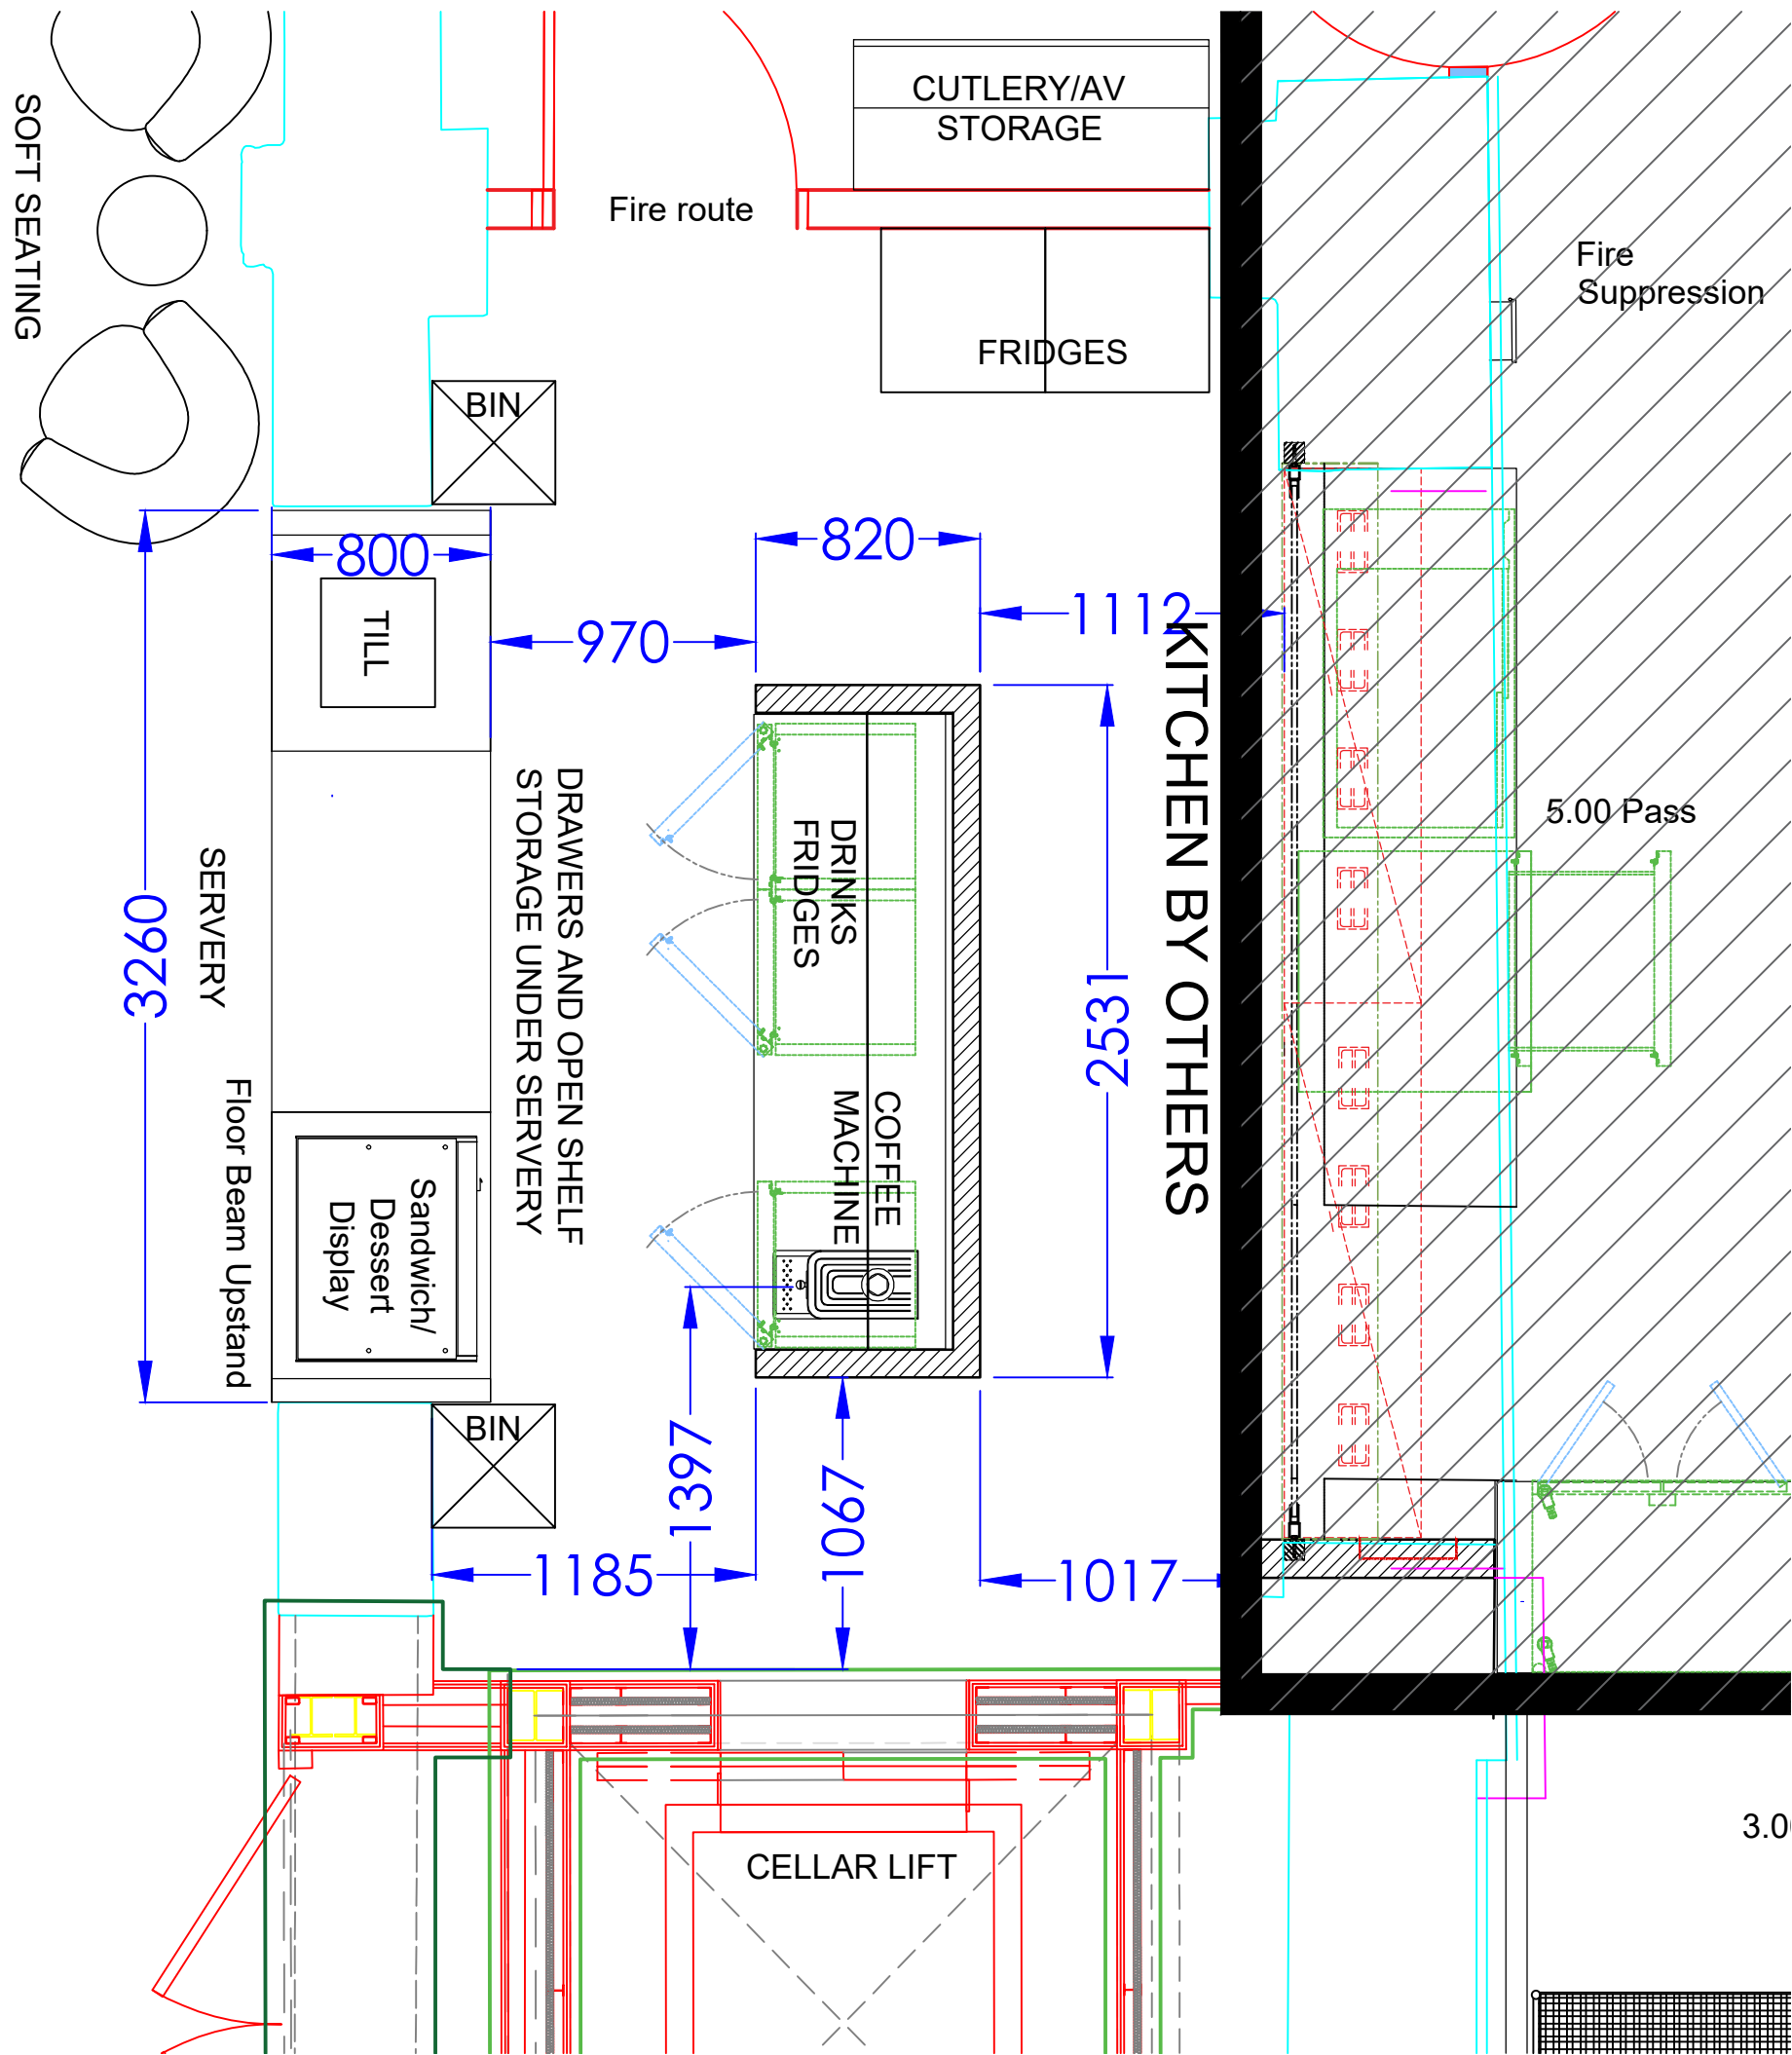

**DO NOT SCALE FROM THIS DRAWING.**  
All Dimensions to be checked on site.  
Dimensions shown in millimetres.

This drawing is the copyright of dragonfly contracts limited, and may not be reproduced in any form whatsoever without prior express written consent.  
All drawings/designs are subject to final local authority and fire officer approval and this is the responsibility of the client unless written express instructions to the contrary exist.

**Revision Notes:**


| Revision | Description            | Date  |
|----------|------------------------|-------|
| A        | First Drawing Revision | --/-- |

**Propose of Issue:**

**Proposal**

**Dragonfly Contracts Limited**

UNIT 4, SUITE B,  
Rhodes Business Park,  
Silburn Way, Middleton  
M24 4PN  
Tel: 0870 787 0344  
fax: 0870 787 0368  
www.dragonfly.uk.com

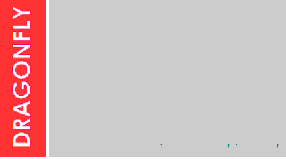

**General**

**client:**  
Rochdale council

**project:**  
Restaurant design

**description:**  
Servery details

|                        |                          |                      |
|------------------------|--------------------------|----------------------|
| <b>drawn by:</b><br>ND | <b>date:</b><br>03.05.23 | <b>scale:</b><br>NTS |
|------------------------|--------------------------|----------------------|

|                                 |                       |
|---------------------------------|-----------------------|
| <b>drawing no:</b><br>ROC OG S1 | <b>revision:</b><br>A |
|---------------------------------|-----------------------|

**checked by:**