


180 Whitehall Street Location Plan

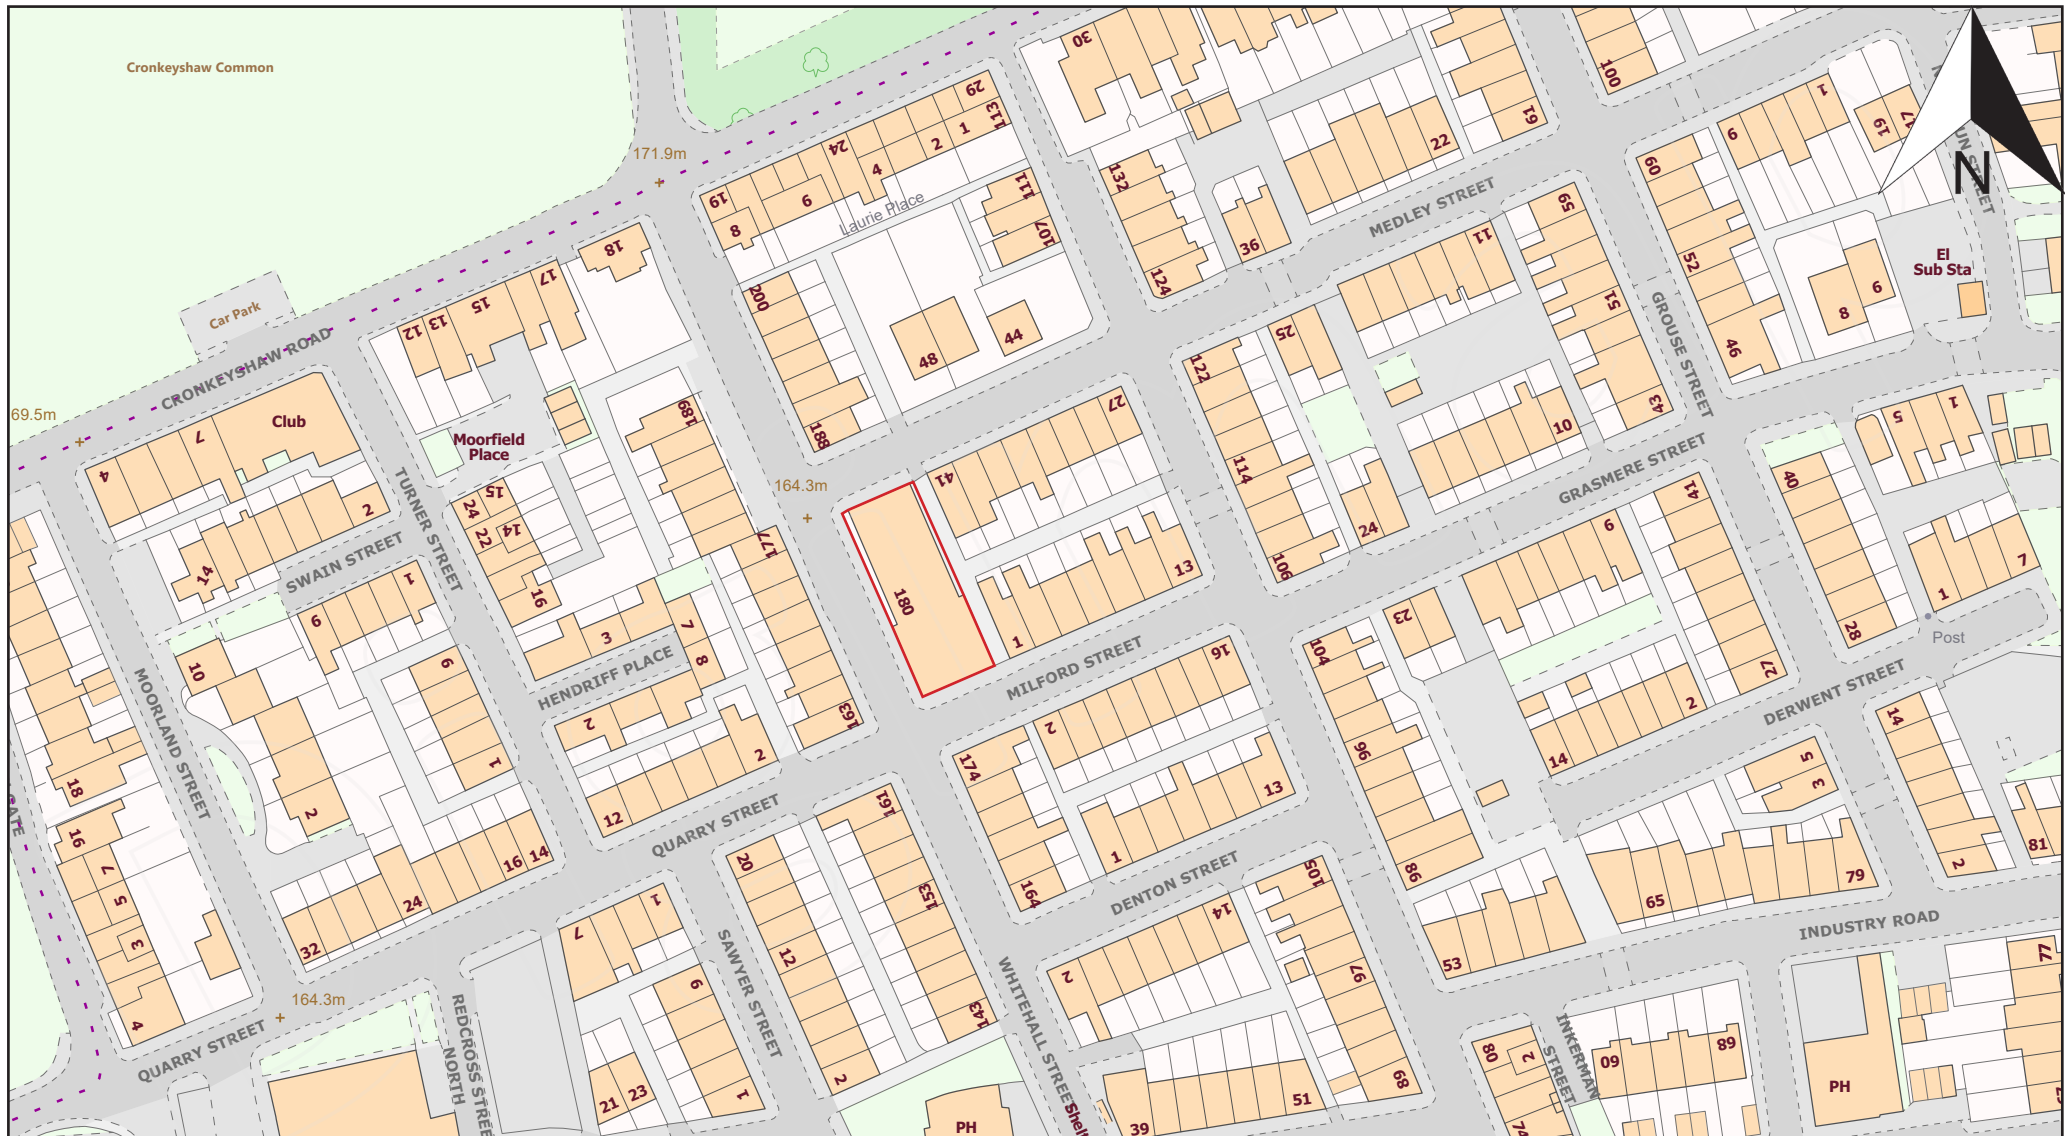

Scale 1:1250

