



1000mm high railings & metal posts

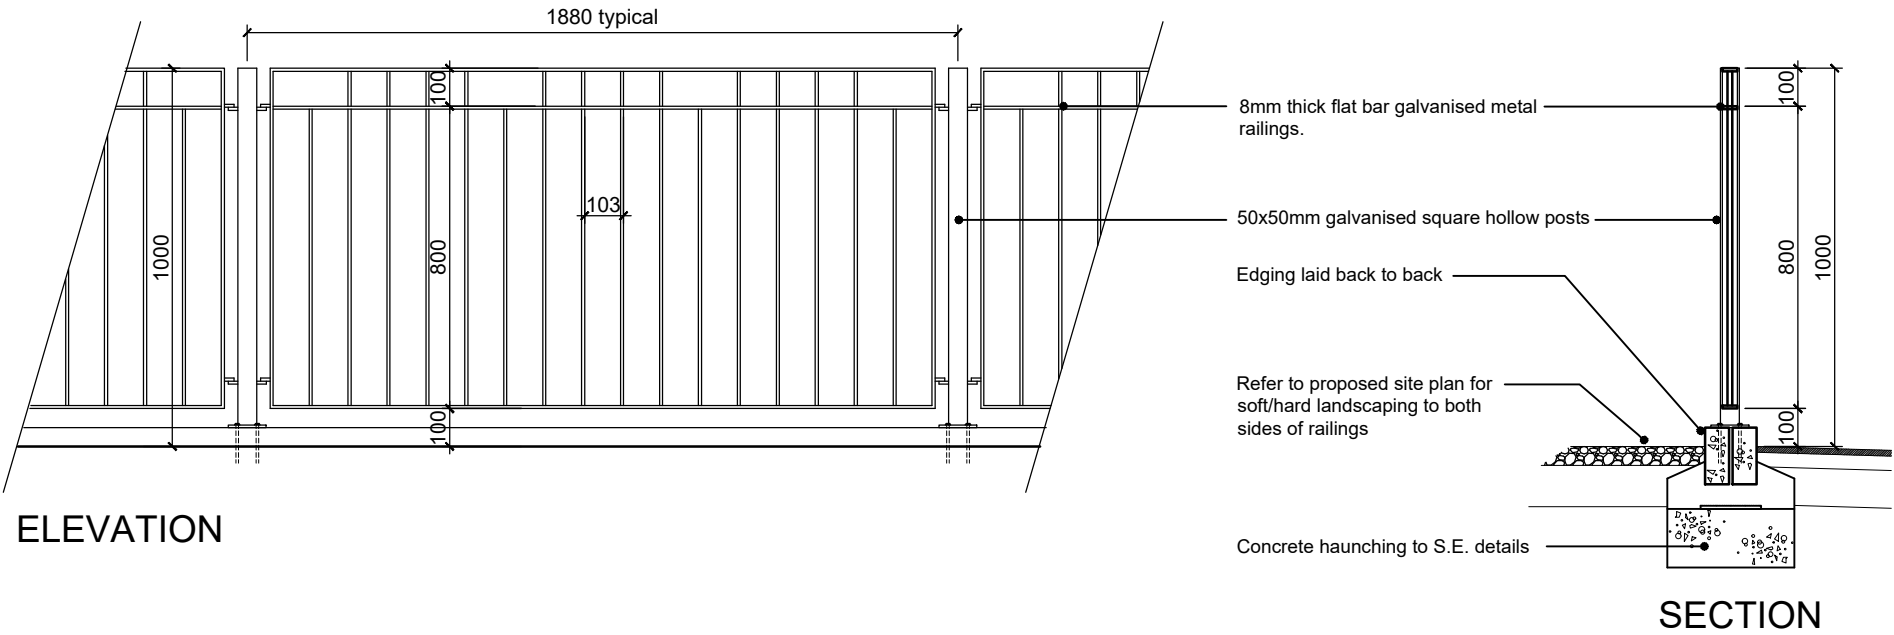

1000mm high railings & metal posts, on masonry retaining wall

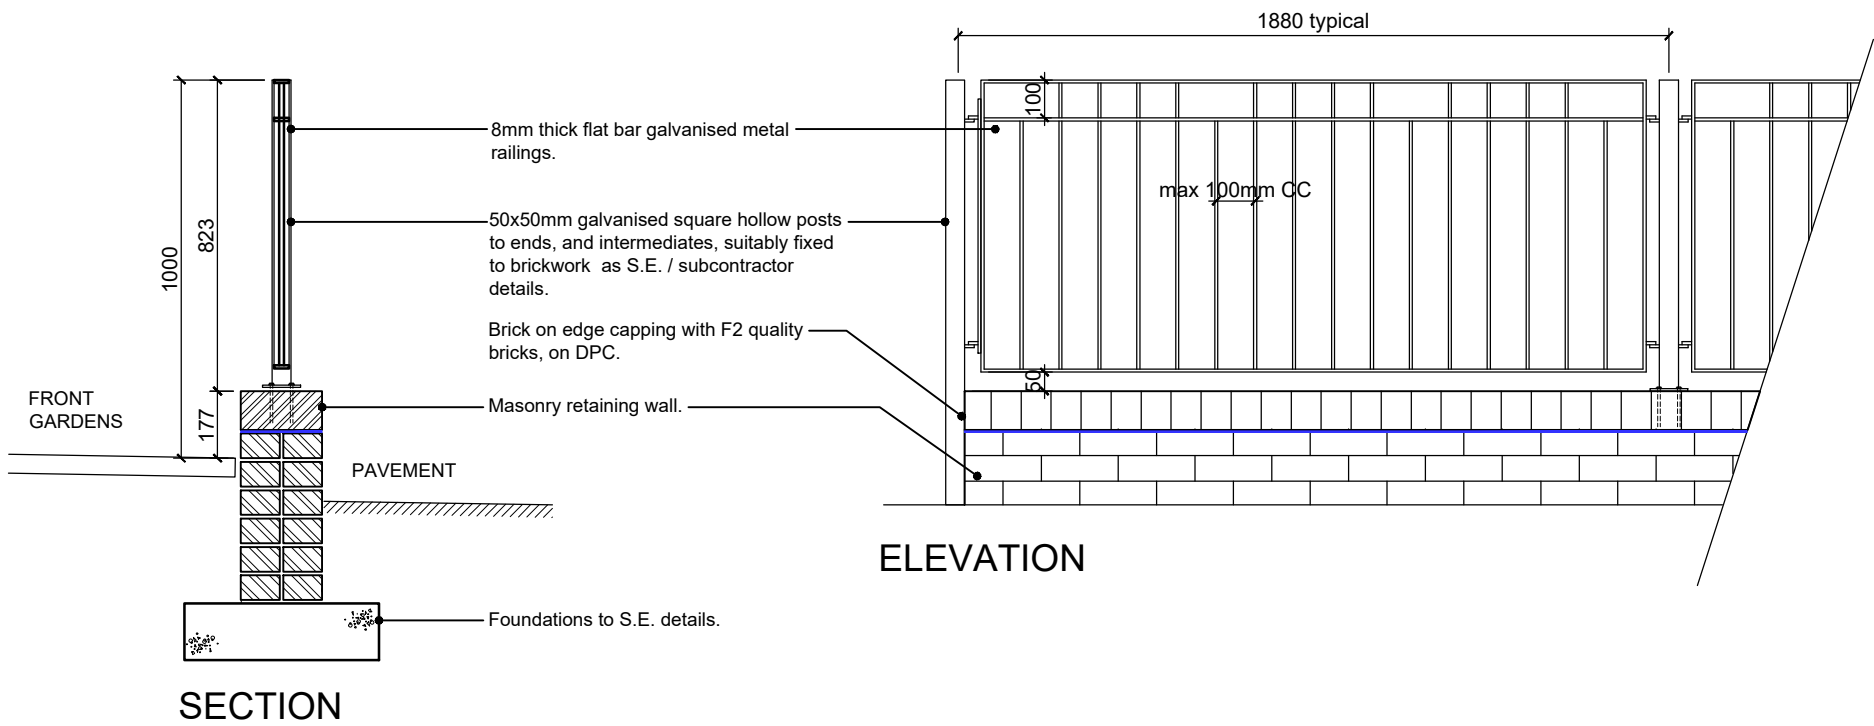

Rev:	Date:	By:	Remarks:	Client:	Project:	Scale:	Description:
P01	09.02.24	JS	RIBA S4 issued for tender.	Cornerstone Place	Pilsworth Road Phase 1	1:20@A3	Boundary Treatment Details
P01	31.07.24	JH	Issued for co-ordination.			Date: Feb 2024	
						Drawn: JS	Project/Drawing No.
						Checked: AJD	23-030/4671
							Rev. P02