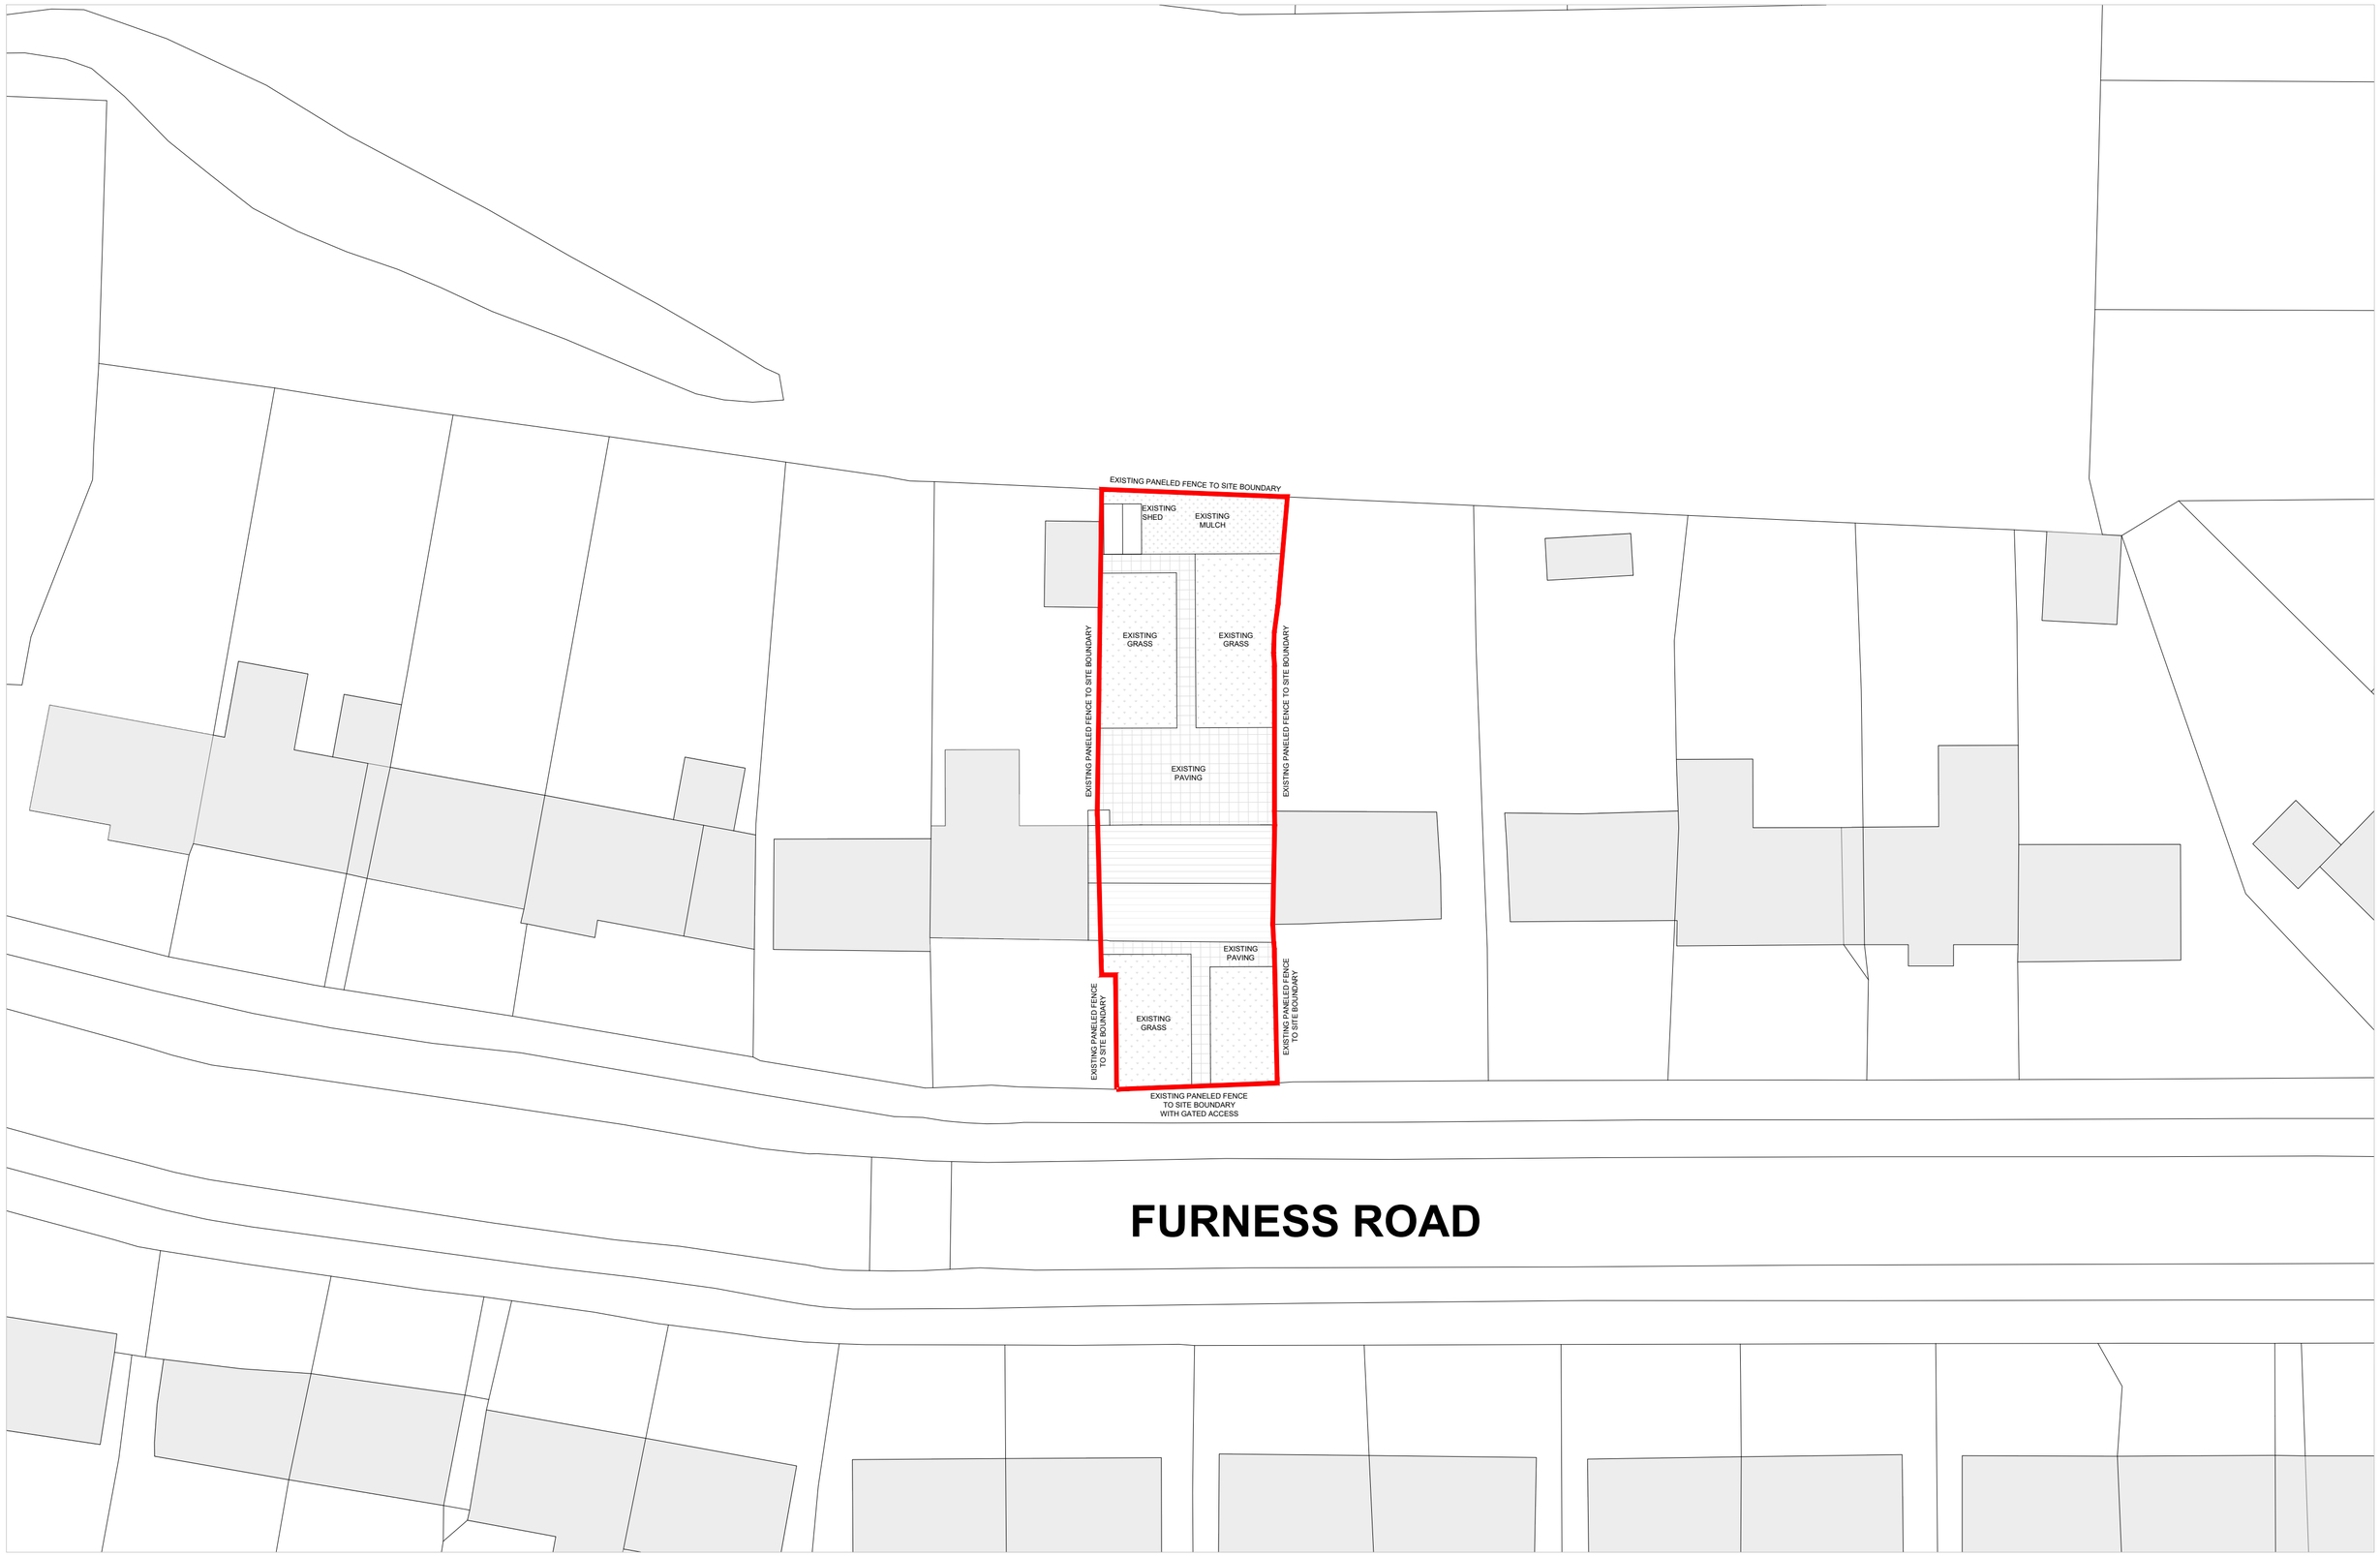

PROPOSED TWO STOREY REAR EXTENSION

22A FURNESS ROAD, MIDDLETON, M24 6EG

EXISTING SITE PLAN - SCALE: 1:200 @ A2

SITE APPLICATION AREA
233m² / 0.05 Acre