LEAH STREET

b 05

a 05

BAREHILL STREET

heating

store

courtyard

factory

factory

covered courtyard

office

1 2 3 4 5 6 7 8 9 10 11 12 13 14 15 16 17 20 39 40 41 42

0 ground floor plan
Scale: 1:100

All dimensions shall be verified by the contractor on site prior to work commencing.
Do not scale from this drawing. Only work to written dimensions.
This drawing is the property of ssharc ltd and copyright is reserved by them. The drawing is not to be copied or disclosed by or to any unauthorised persons without prior written consent.

PHOTO SHEET
INTERNAL KEY
PAGE 1 of 2

PRELIMINARY

JOB RESIDENTAL ACCOMMODATION
LITHO HOUSE
BAREHILL STREET
LITTLEBOROUGH

CLIENT Hebden Properties Ltd

SUBJECT existing ground floor plan

SSHARC Architects and Designers
express networks, 1 george leigh street, manchester, m4 5dl
telephone +44 (0)161 236 5190 fax +44 (0)161 236 3669

DRAWN dph CHECKED DATE 25.01.2016 SCALE 1:500 @ A3

JOB No. 15.25 DWG No. 02 AMENDMENT

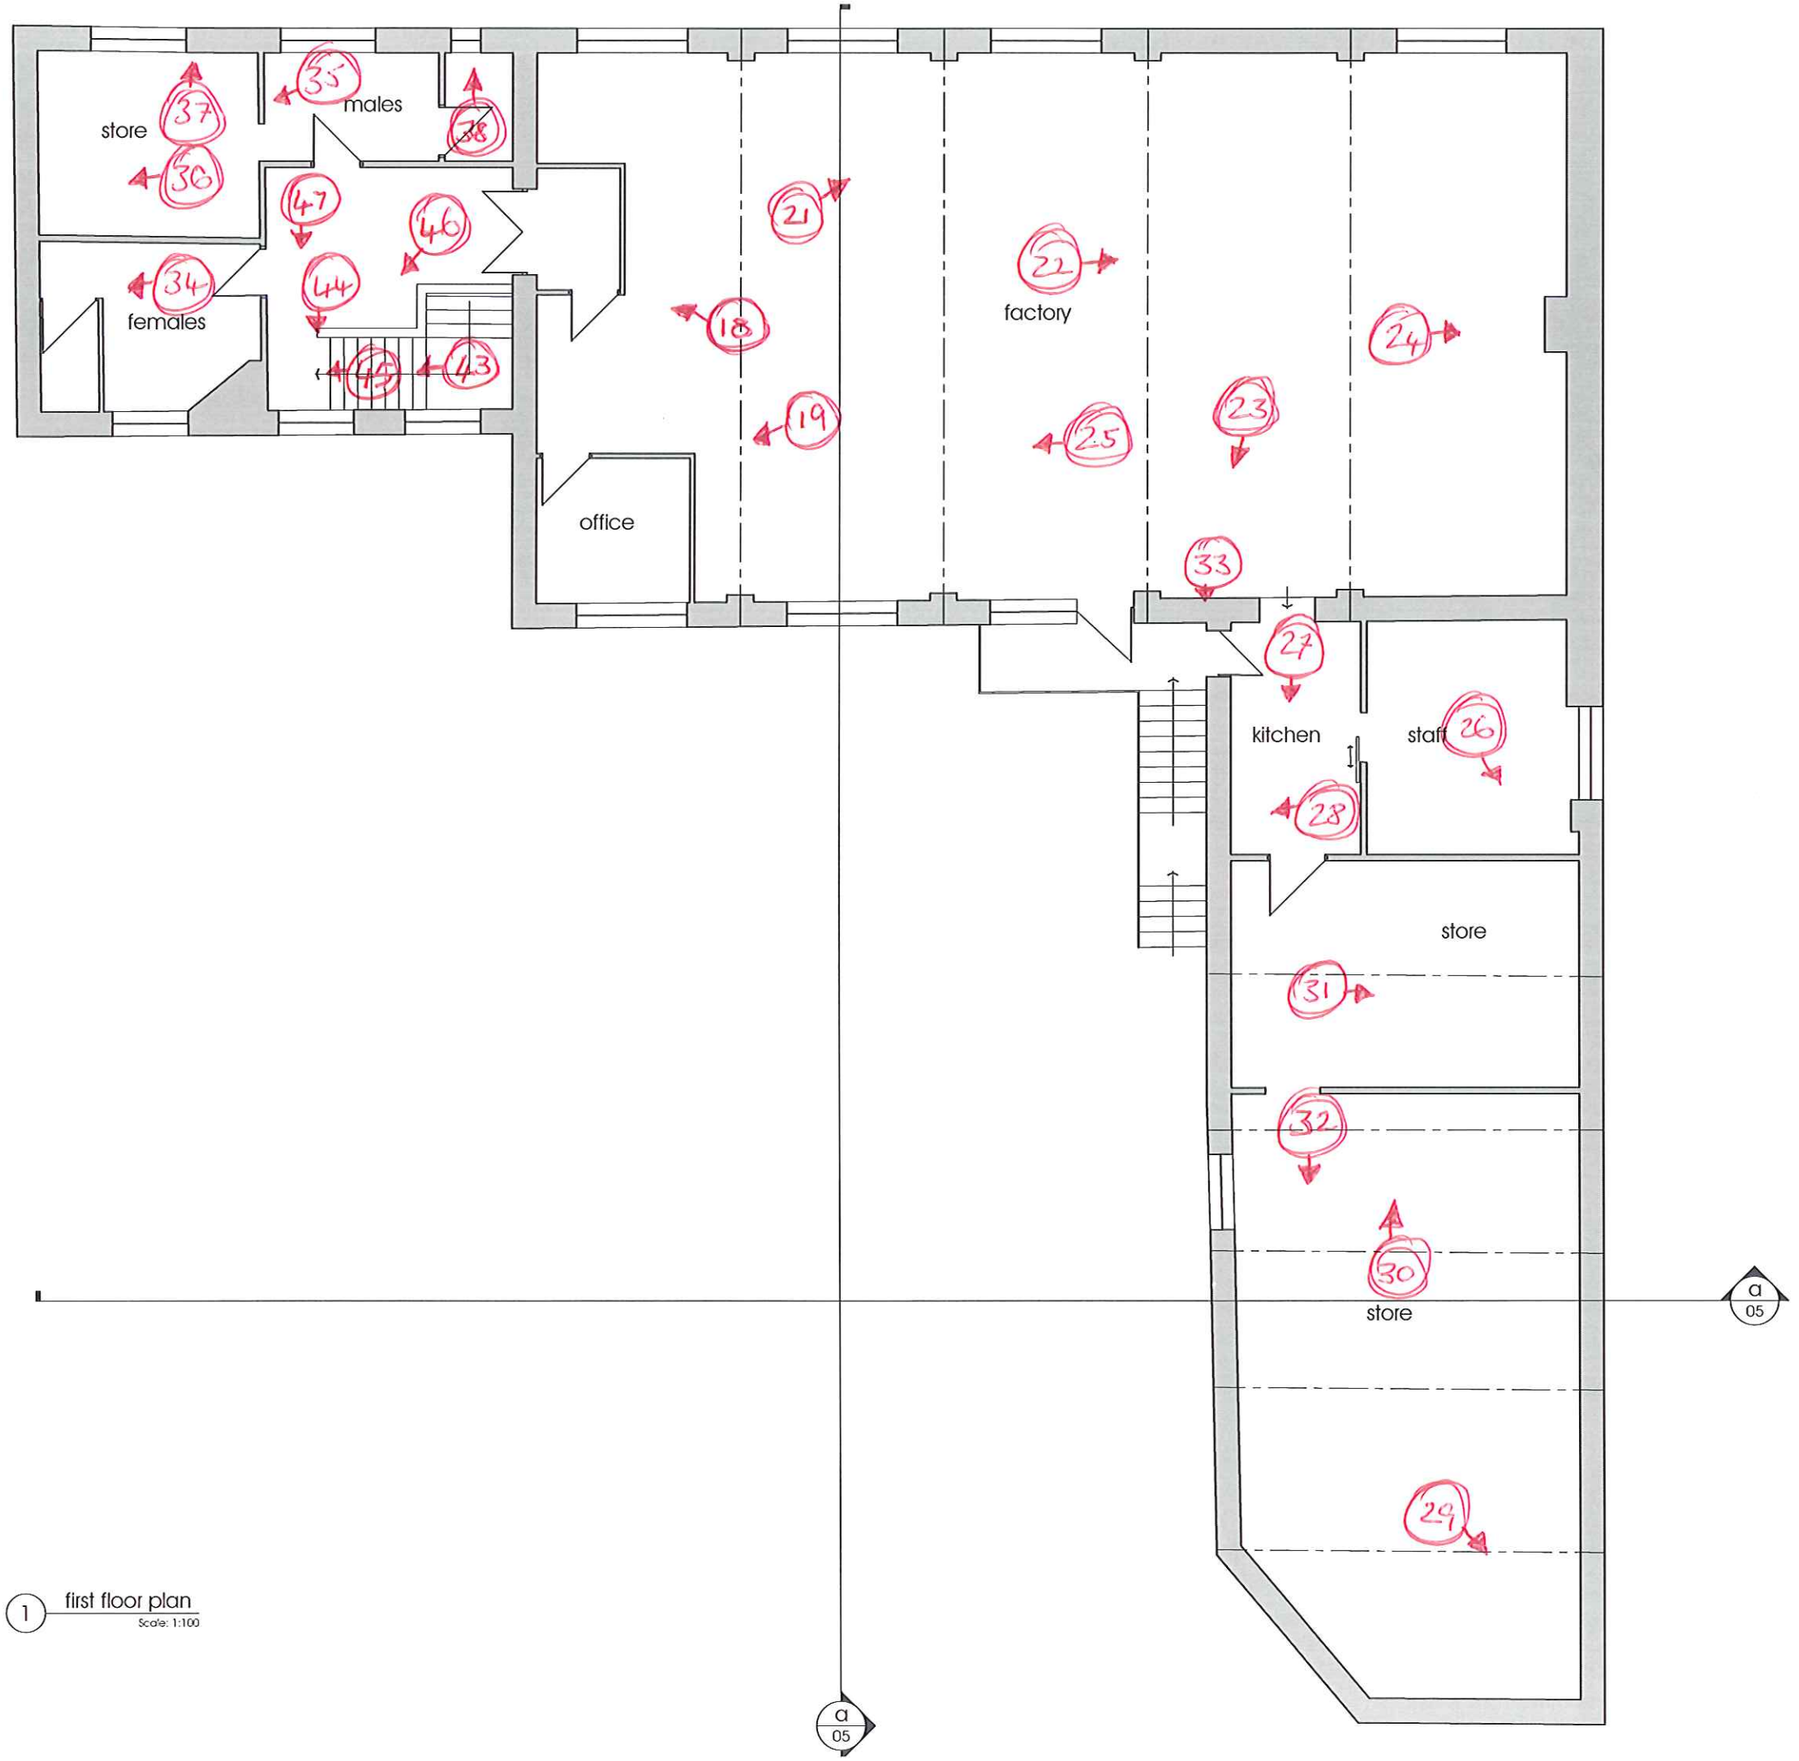


1 first floor plan
Scale: 1:100

All dimensions shall be verified by the contractor on site prior to work commencing
Do not scale from this drawing. Only work to written dimensions
This drawing is the property of ssharc ltd and copyright is reserved by them. The drawing is not to be copied or disclosed by or to any unauthorised persons without prior written consent

PHOTO SURVEY
INTERNAL KEY
PAGE 2 of 2

PRELIMINARY

JOB RESIDENTAL ACCOMMODATION
LITHO HOUSE
BAREHILL STREET
LITTLEBOROUGH

CLIENT Hebden Properties Ltd

SUBJECT existing first floor plan

SSHARC
Architects and Designers
express networks, 1 george leigh street, manchester, m4 5dl
telephone +44 (0)161 236 5190 fax +44 (0)161 236 3669

DRAWN dph CHECKED DATE 25.01.2016 SCALE 1:500 @ A3

JOB No. 15.25 DWG No. 03 AMENDMENT


2


3


FIRE EXIT
1


4


5


7


6


8


9


11


10


12


14


16


13


15


17


19


20


18


22


23


21


24


27


26


25


28


29


30


32


31


34


36


33


35


38


40


37


39

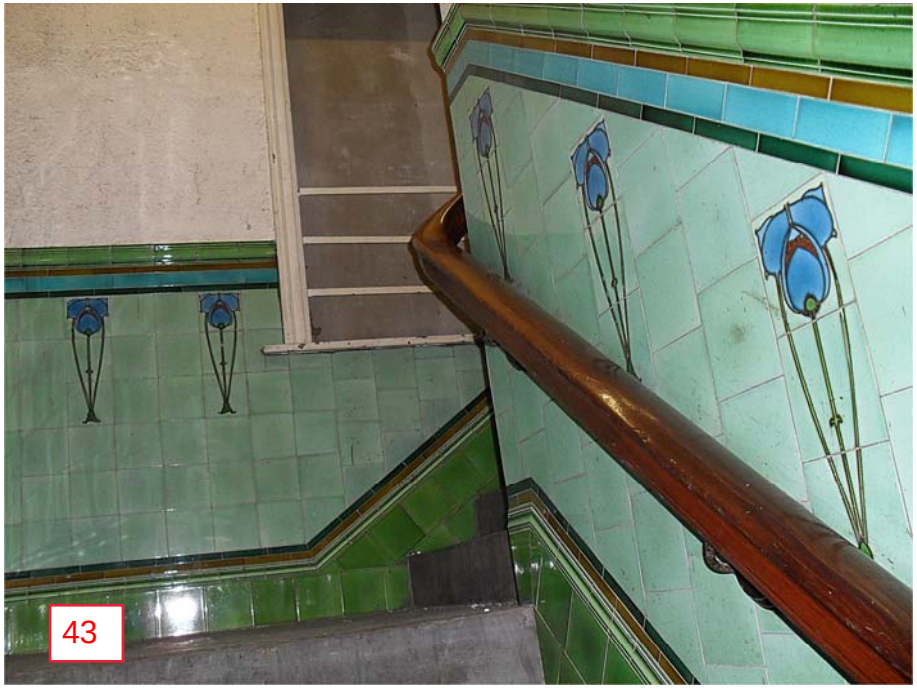
43


44

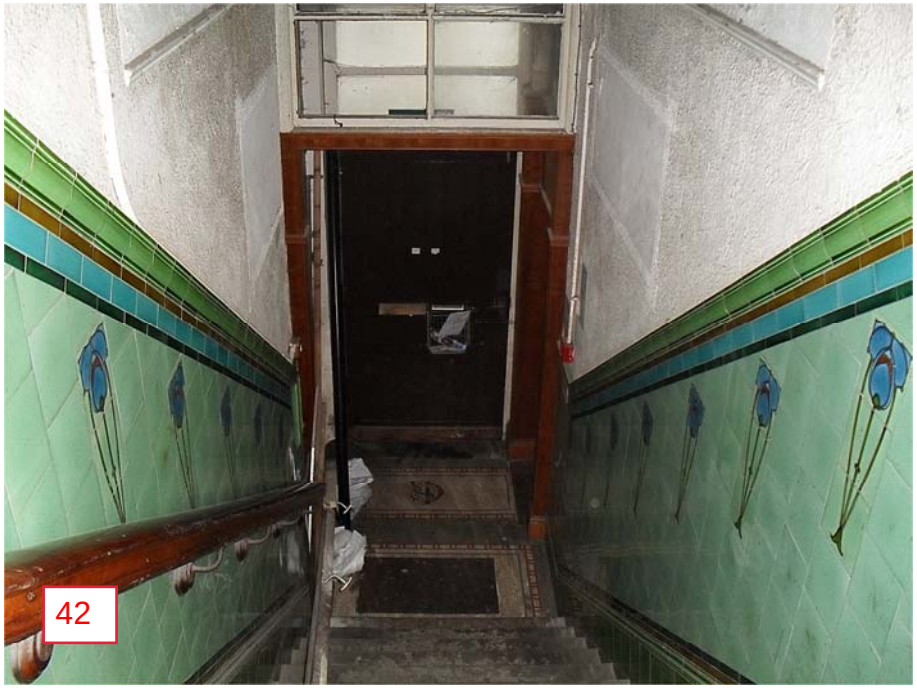
42

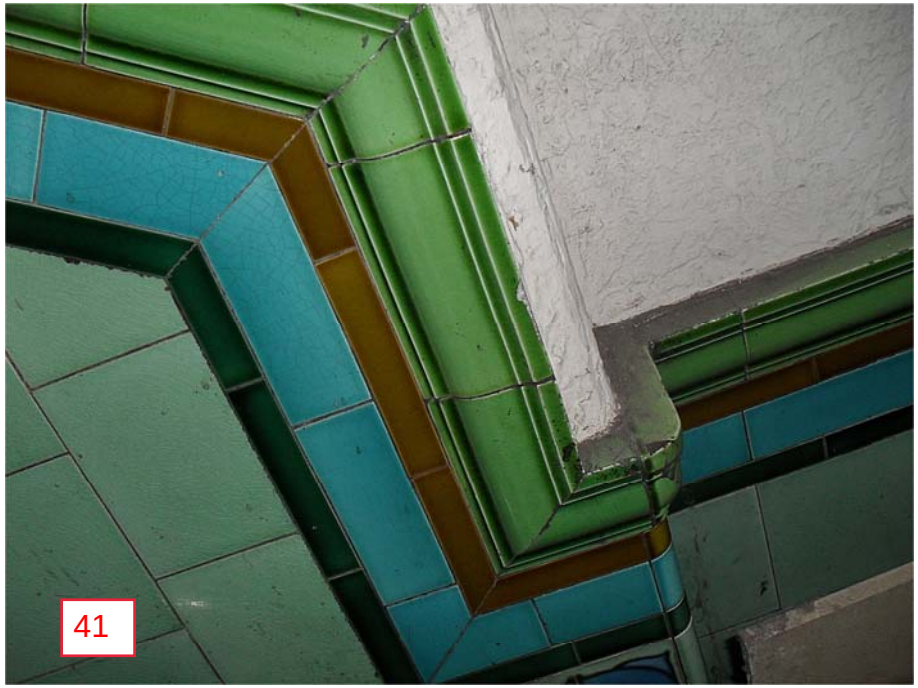
41


46


47


45