


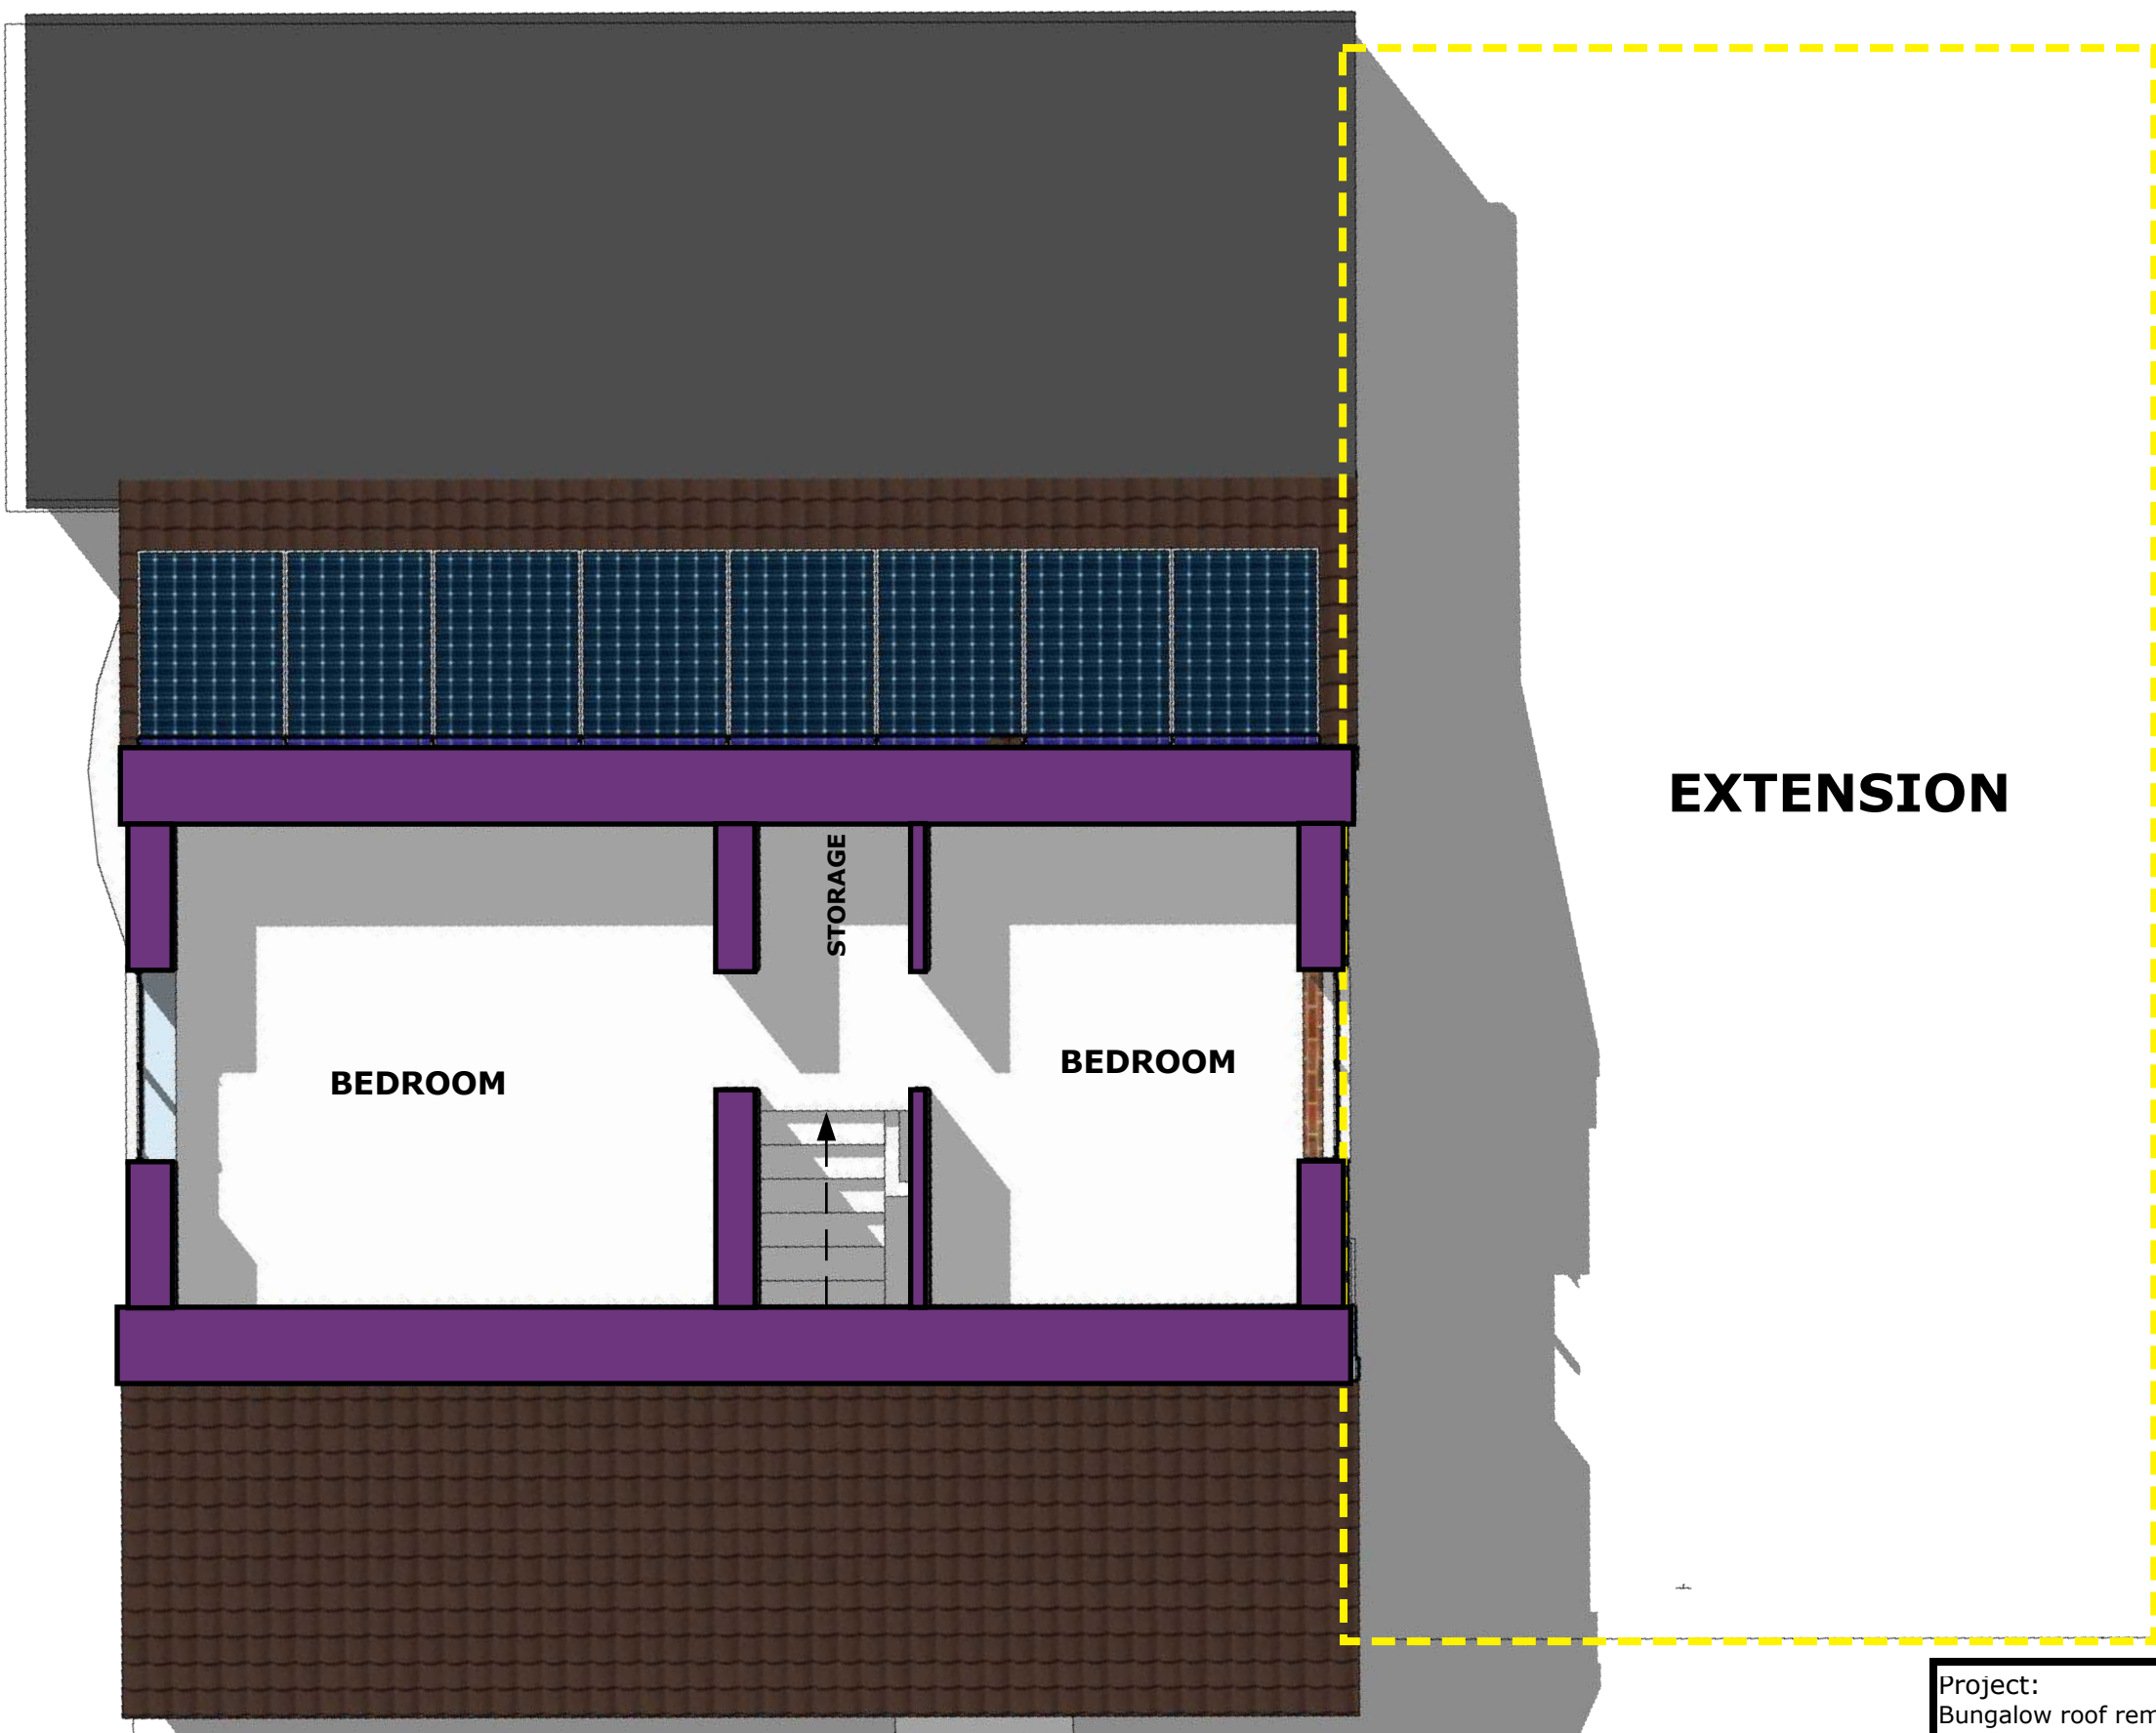

EXTENSION

BEDROOM

BEDROOM

STORAGE

First floor as existing

1000mm

Spazio Ltd

Project: Bungalow roof remodelling, garage conversion and double rear extension 95 MARLAND FOLD, Rochdale OL11 4RF			1A Churchwood Road M20 1AY Didsbury Manchester United Kingdom	
Date: May23	Drawn by: EJG	Checked by:		
Scale: 1:50@A3	drawing 006	Rev: .1	info@spazioltd.com www.spazioltd.com	