

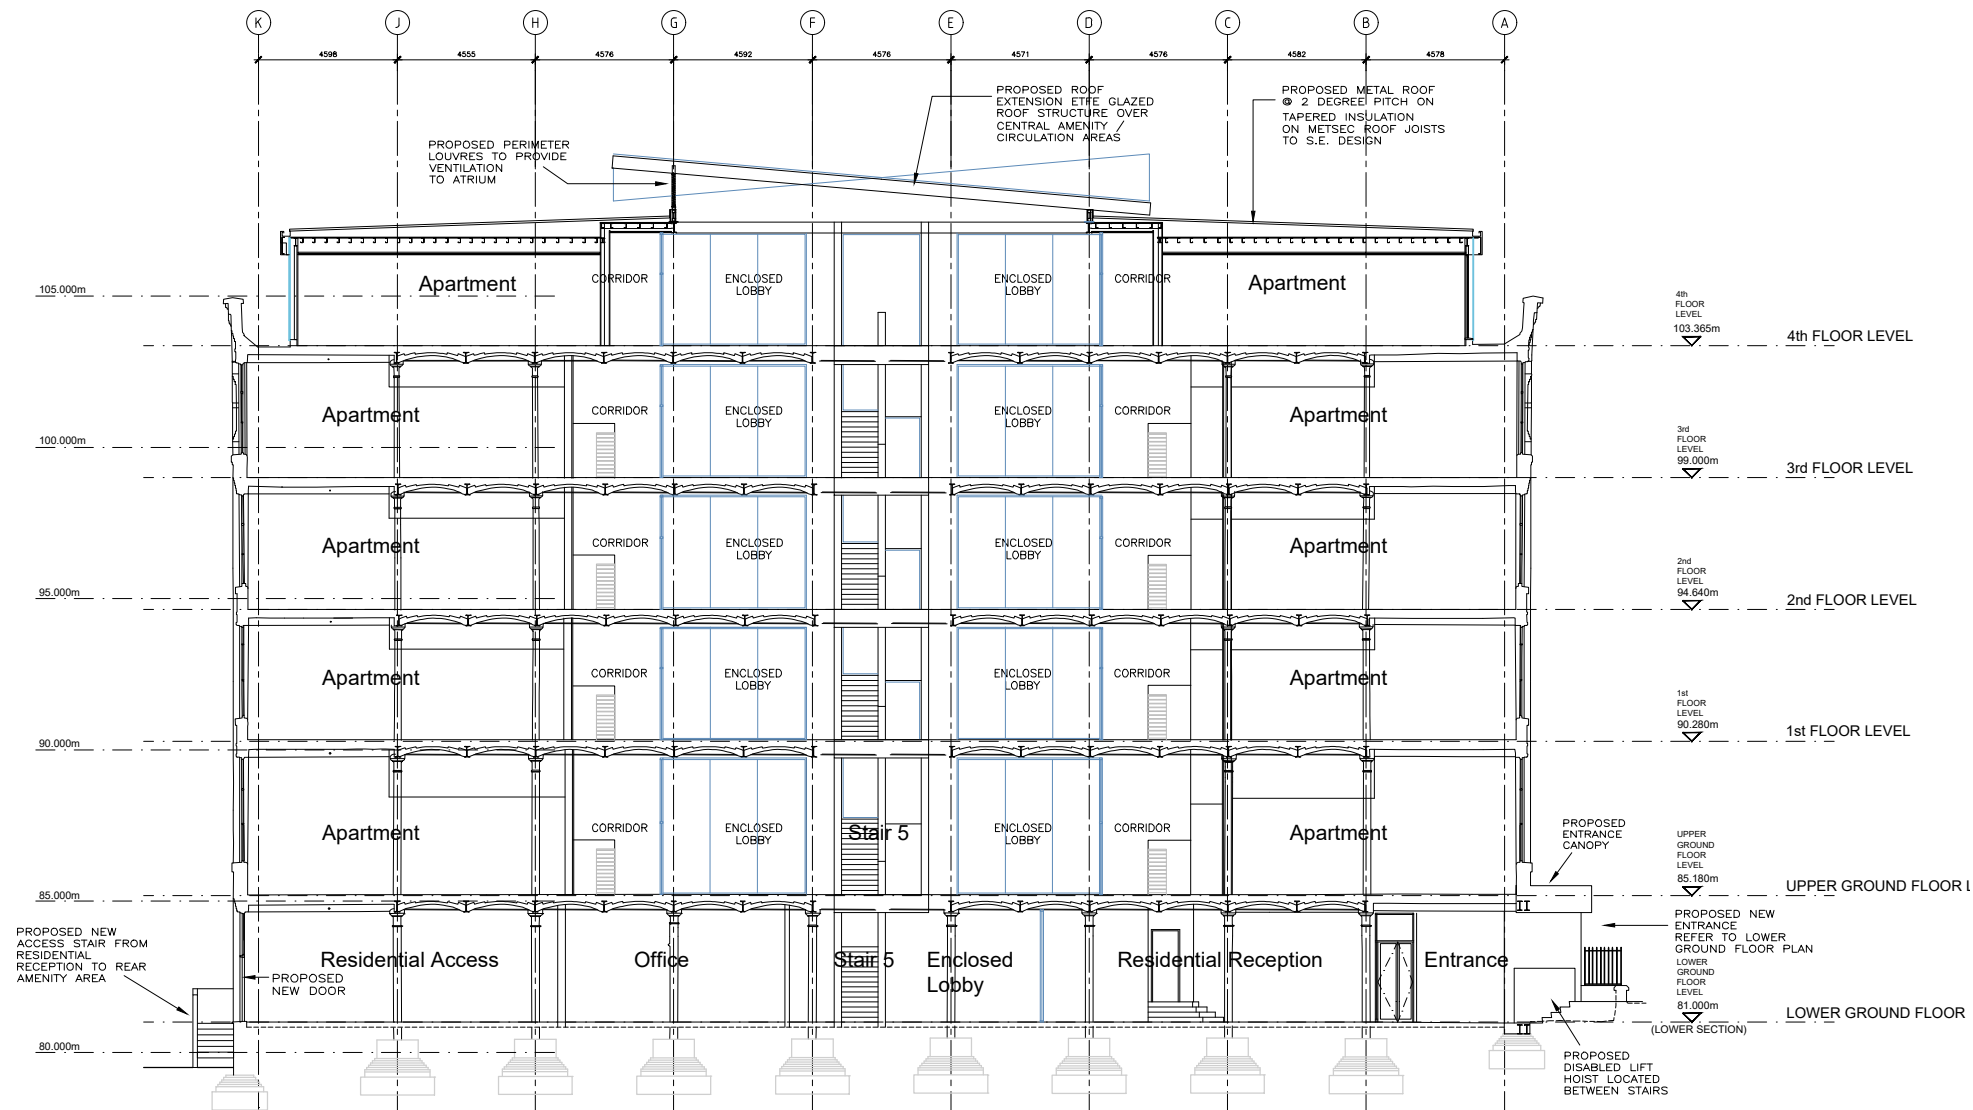


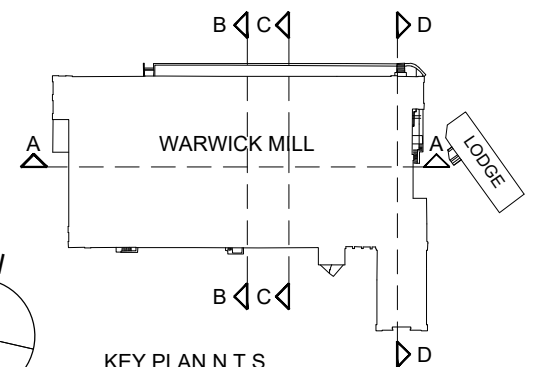

SECTION B-B

Notes :

- Dimensions are to be checked on site before fabrication and construction
- Any discrepancies are to be immediately notified to the architects
- Structural measurements are to be taken from the structural engineers drawings
- Do not scale
- Copyright reserved by GMA

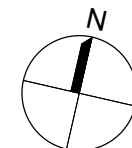

	GMA ARCHITECTURE Architects and Designers UK House 82 Heath Road Twickenham TW1 4BA Telephone 020 8891 5959 Fax 020 8607 9933 Email enquiries@gmaarchitecture.co.uk www.gmaarchitecture.co.uk	DRAWING ISSUE STATUS PLANNING	Client KAM LEI FONG LTD	Scale 1:250 @ A3	Date June 23	Drawn MD	Checked IL
		Project WARWICK MILL MIDDLETON MANCHESTER	Drawing PROPOSED SECTION B-B	Type 01	Client 277-01	Drawing No WM PA-202	Revision
REV	DESCRIPTION	DATE					