
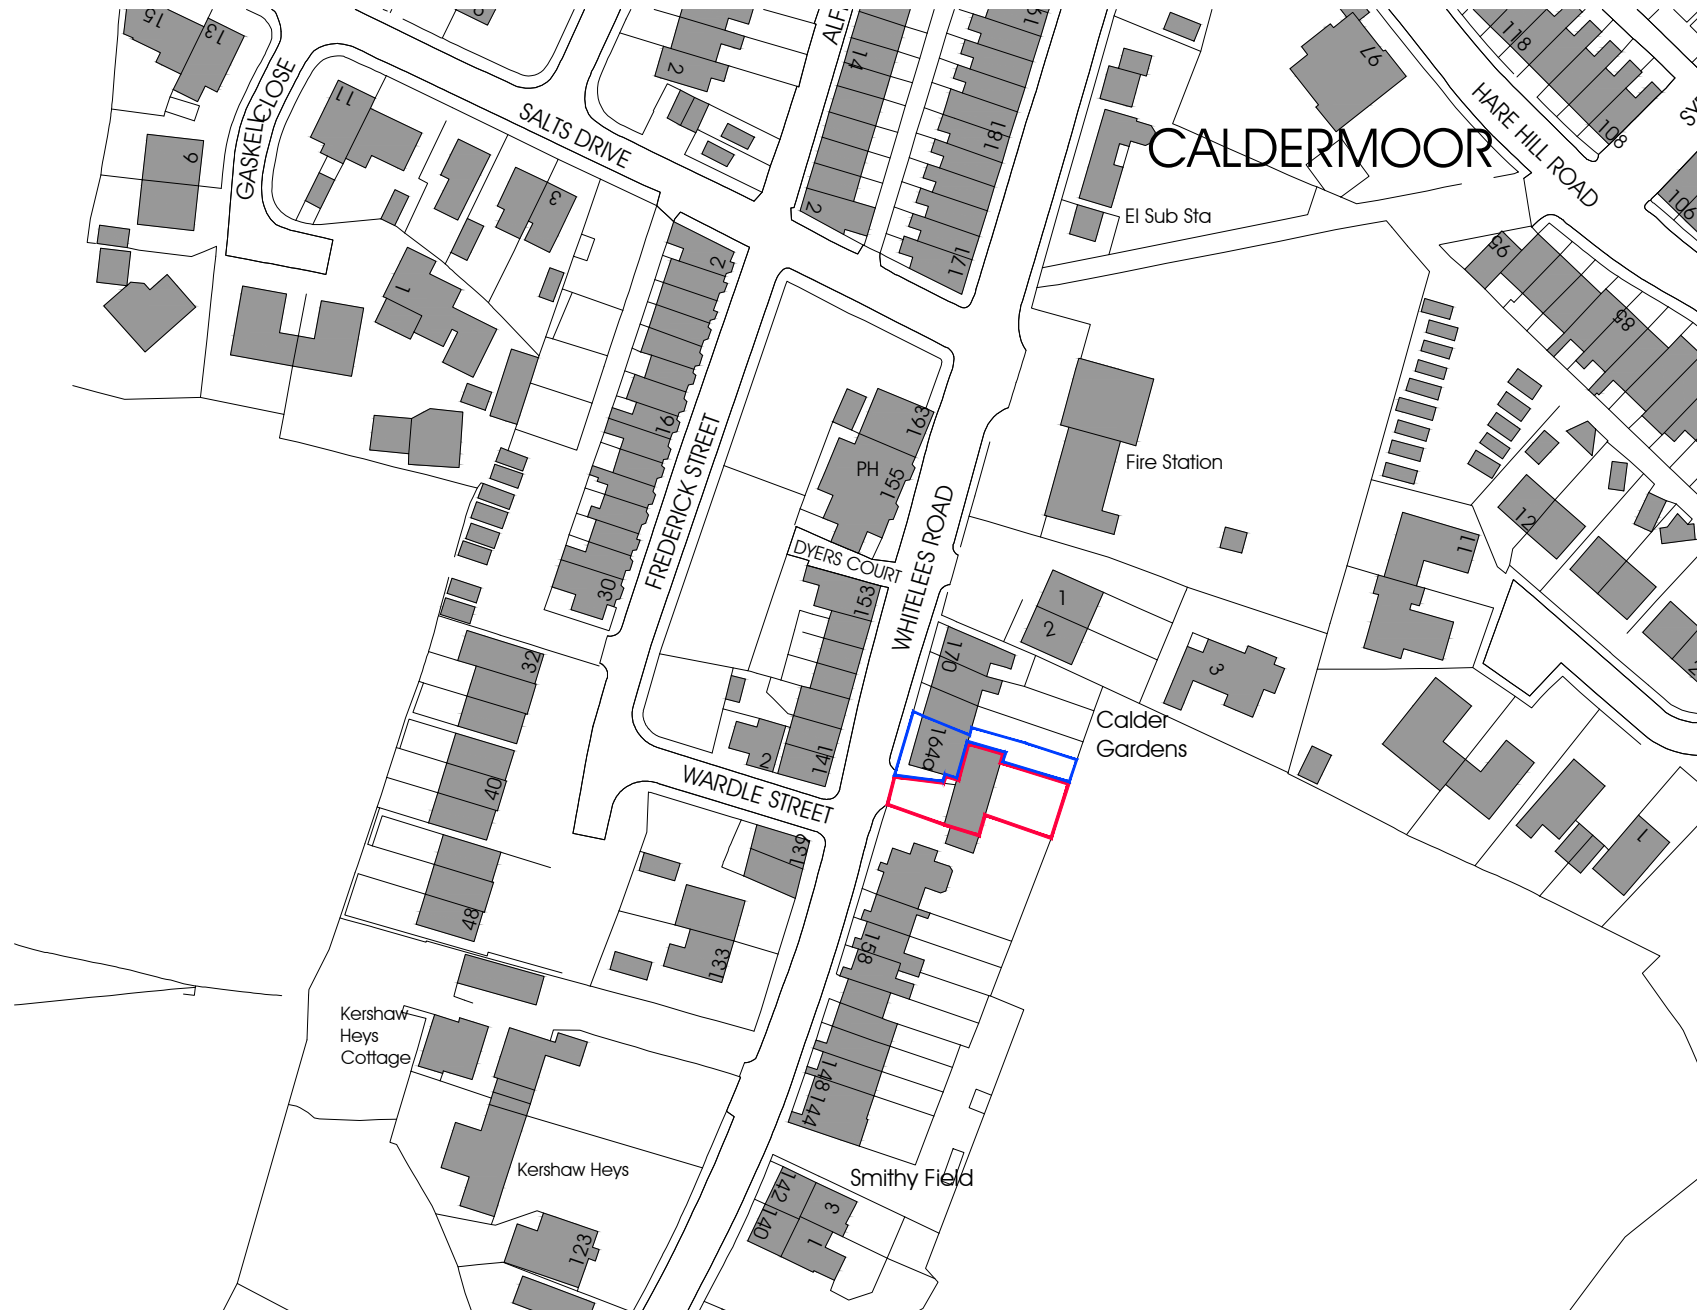


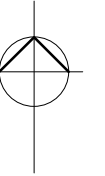

PROJECT
164b whitelees
road,
littleborough

SUBJECT
location plan

DRAWN dph
DATE september 2023
SCALE 1:1250 @ A3

DWG No.
01