



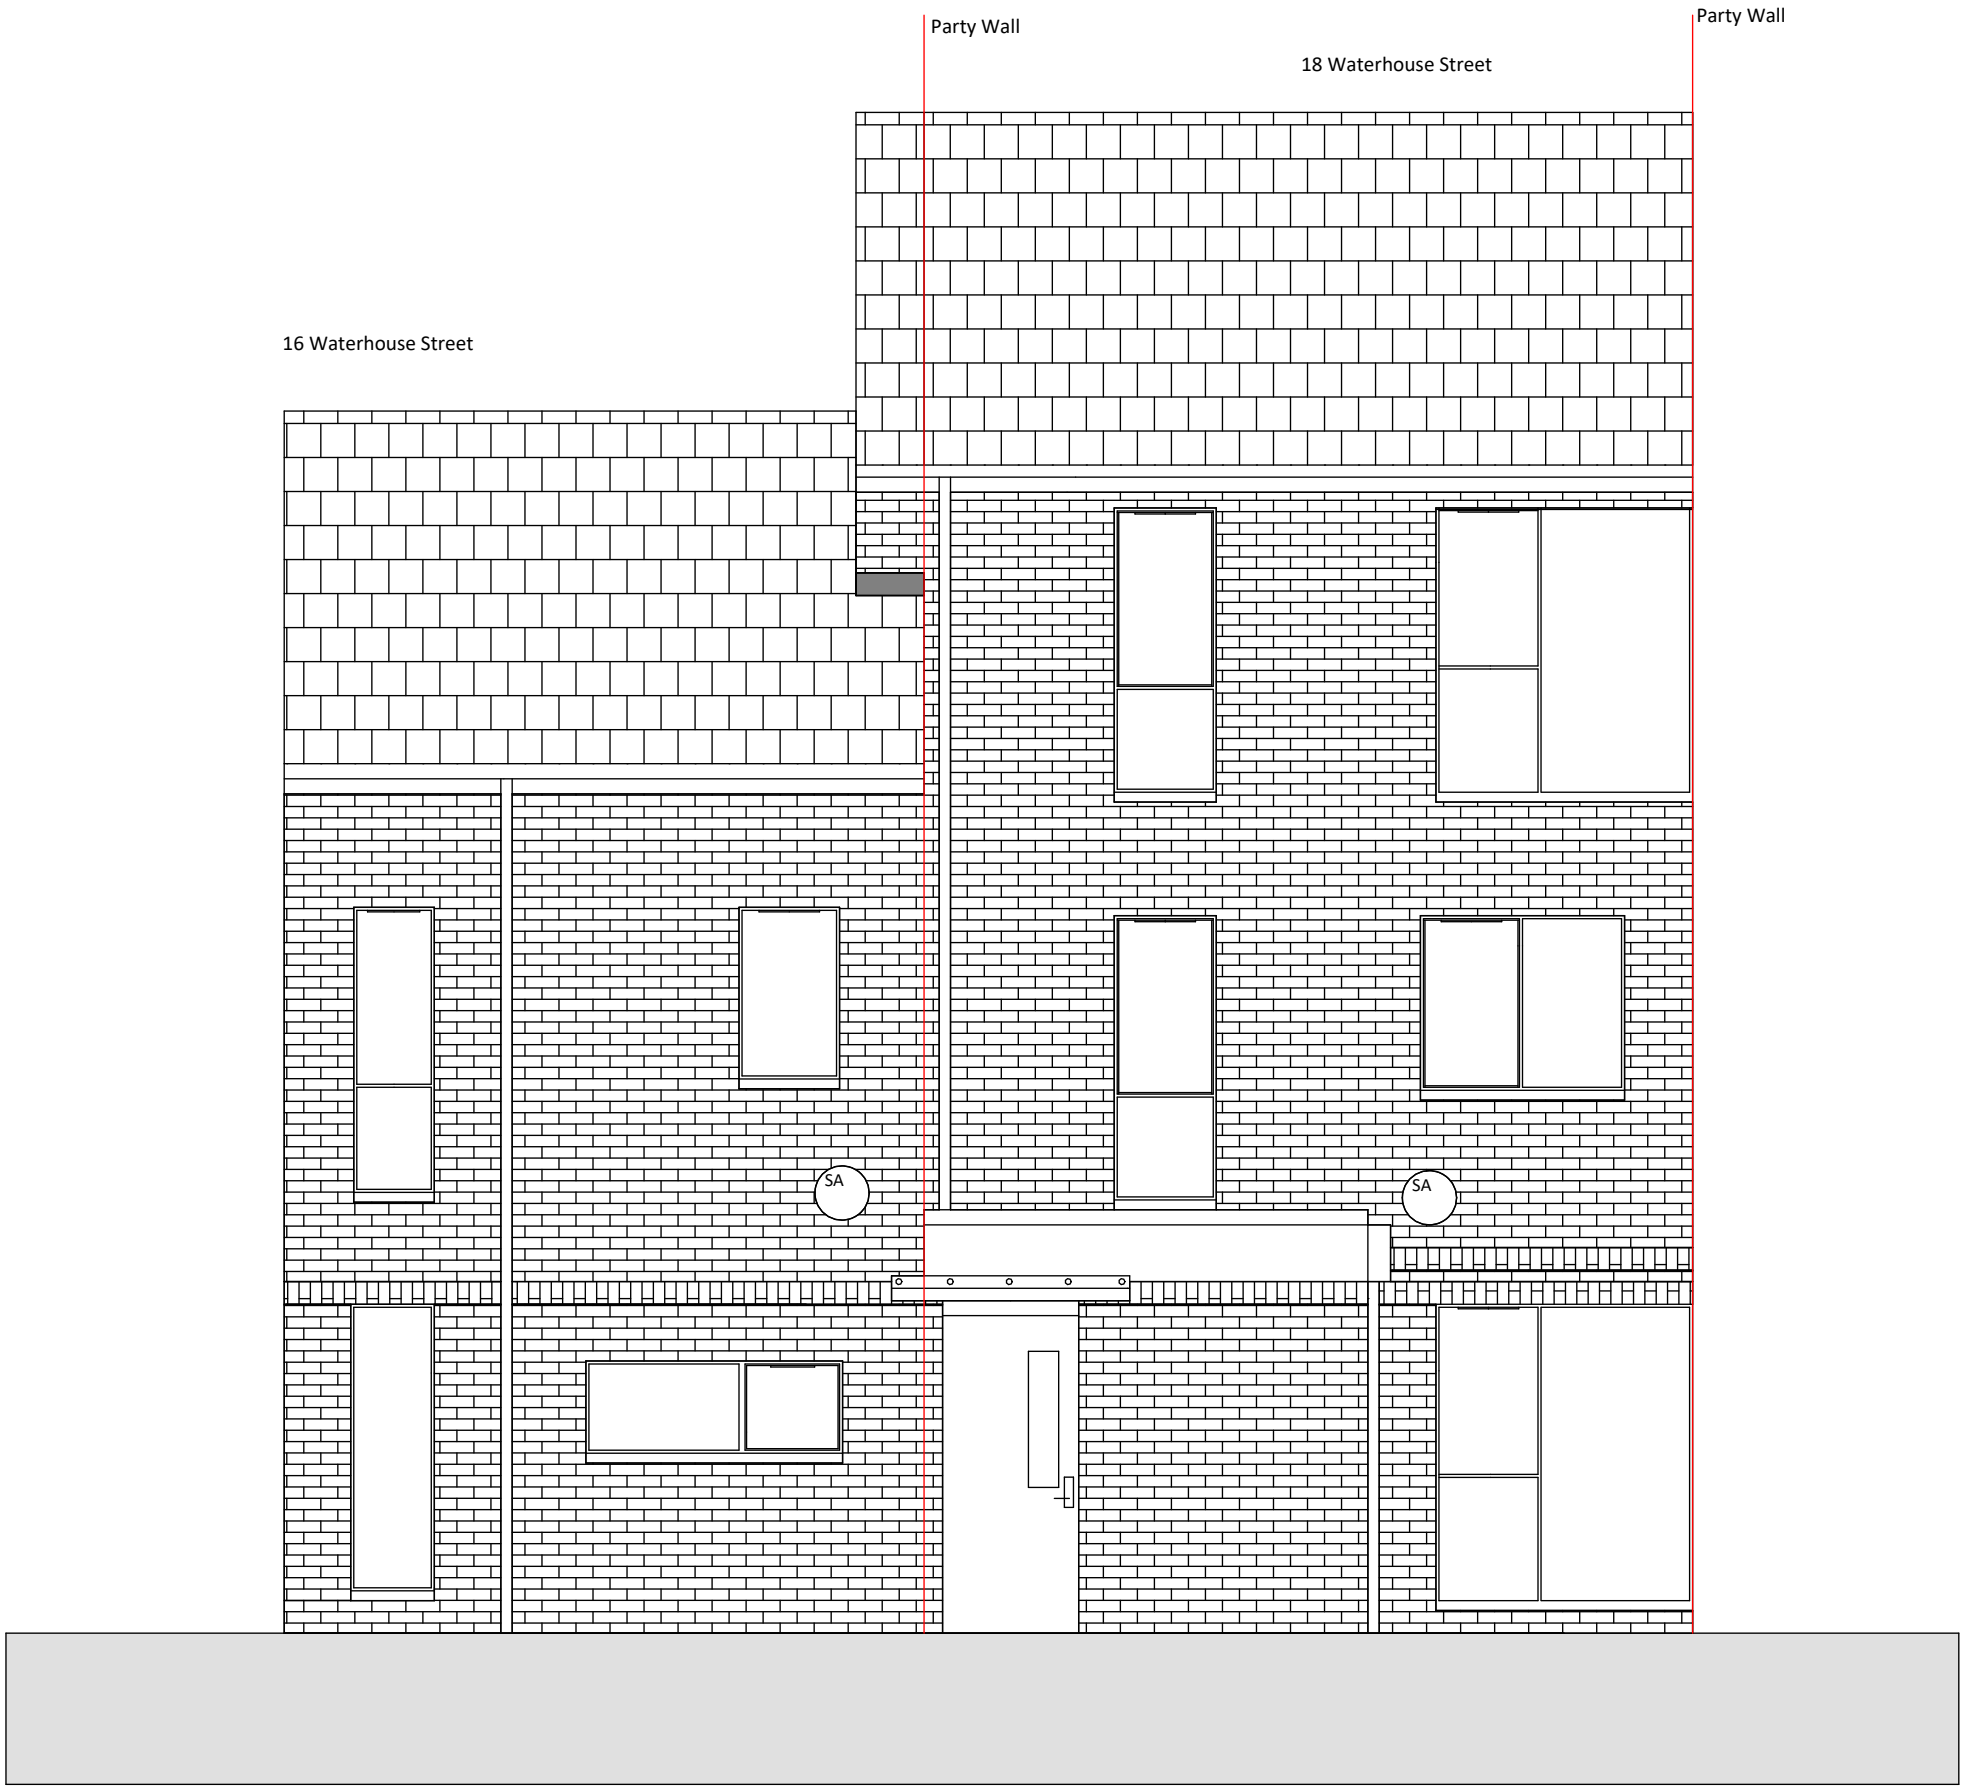

16/18 Waterhouse Street Existing Elevations
1 : 50

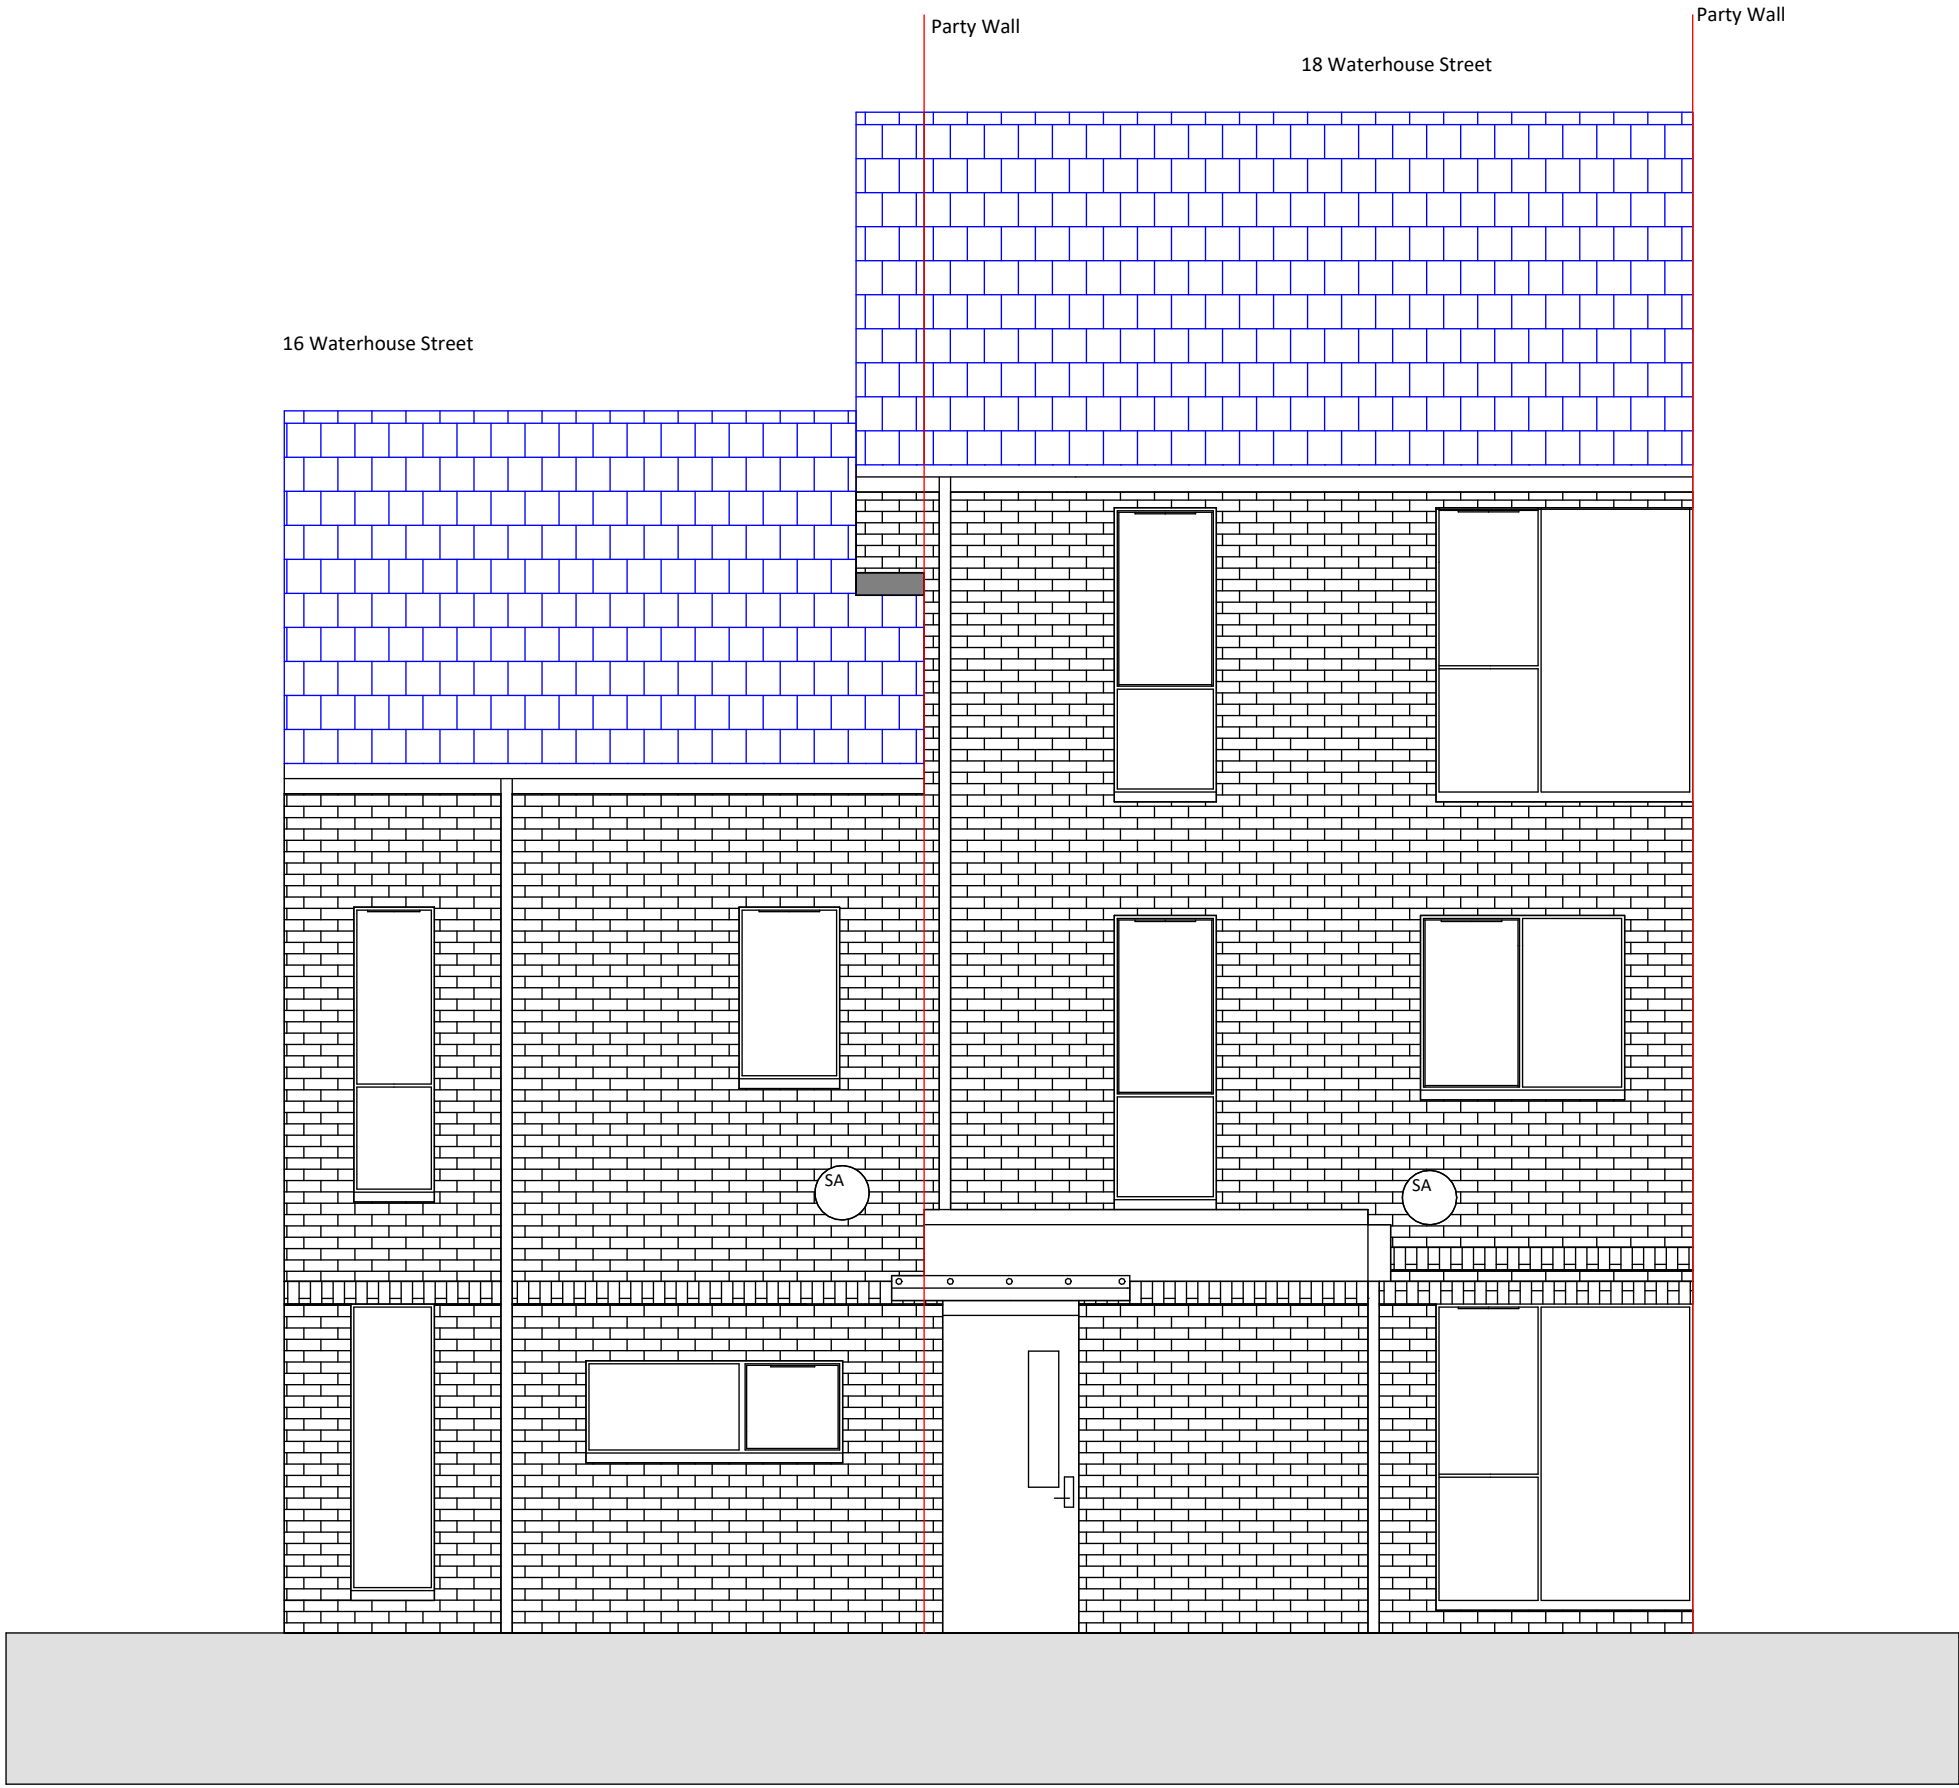

16/18 Waterhouse Street Proposed Elevations
1 : 50

Rev	Date	Int	Description
-----	------	-----	-------------



CLIENT:
Rochdale Boroughwide Housing

PROJECT:
Lower Falinge

DESCRIPTION:
16/18 Waterhouse Street Elevations

PURPOSE OF ISSUE:
Planning

DRAWN BY:	CHECKED	DATE:	SCALE @ A1:
DR	VS	15.10.24	1 : 50

JOB NO:	STATUS CODE:	DRAWING NO:	REV
3749	S2	139	

FILE IDENTIFIER:
LF-BTP-00-ZZ-DR-A-3749_139