



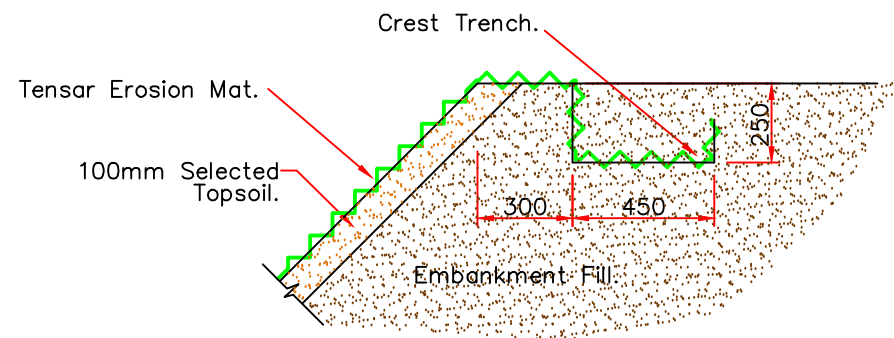


TENSAR MAT CREST ANCHORAGE

Scale 1:25

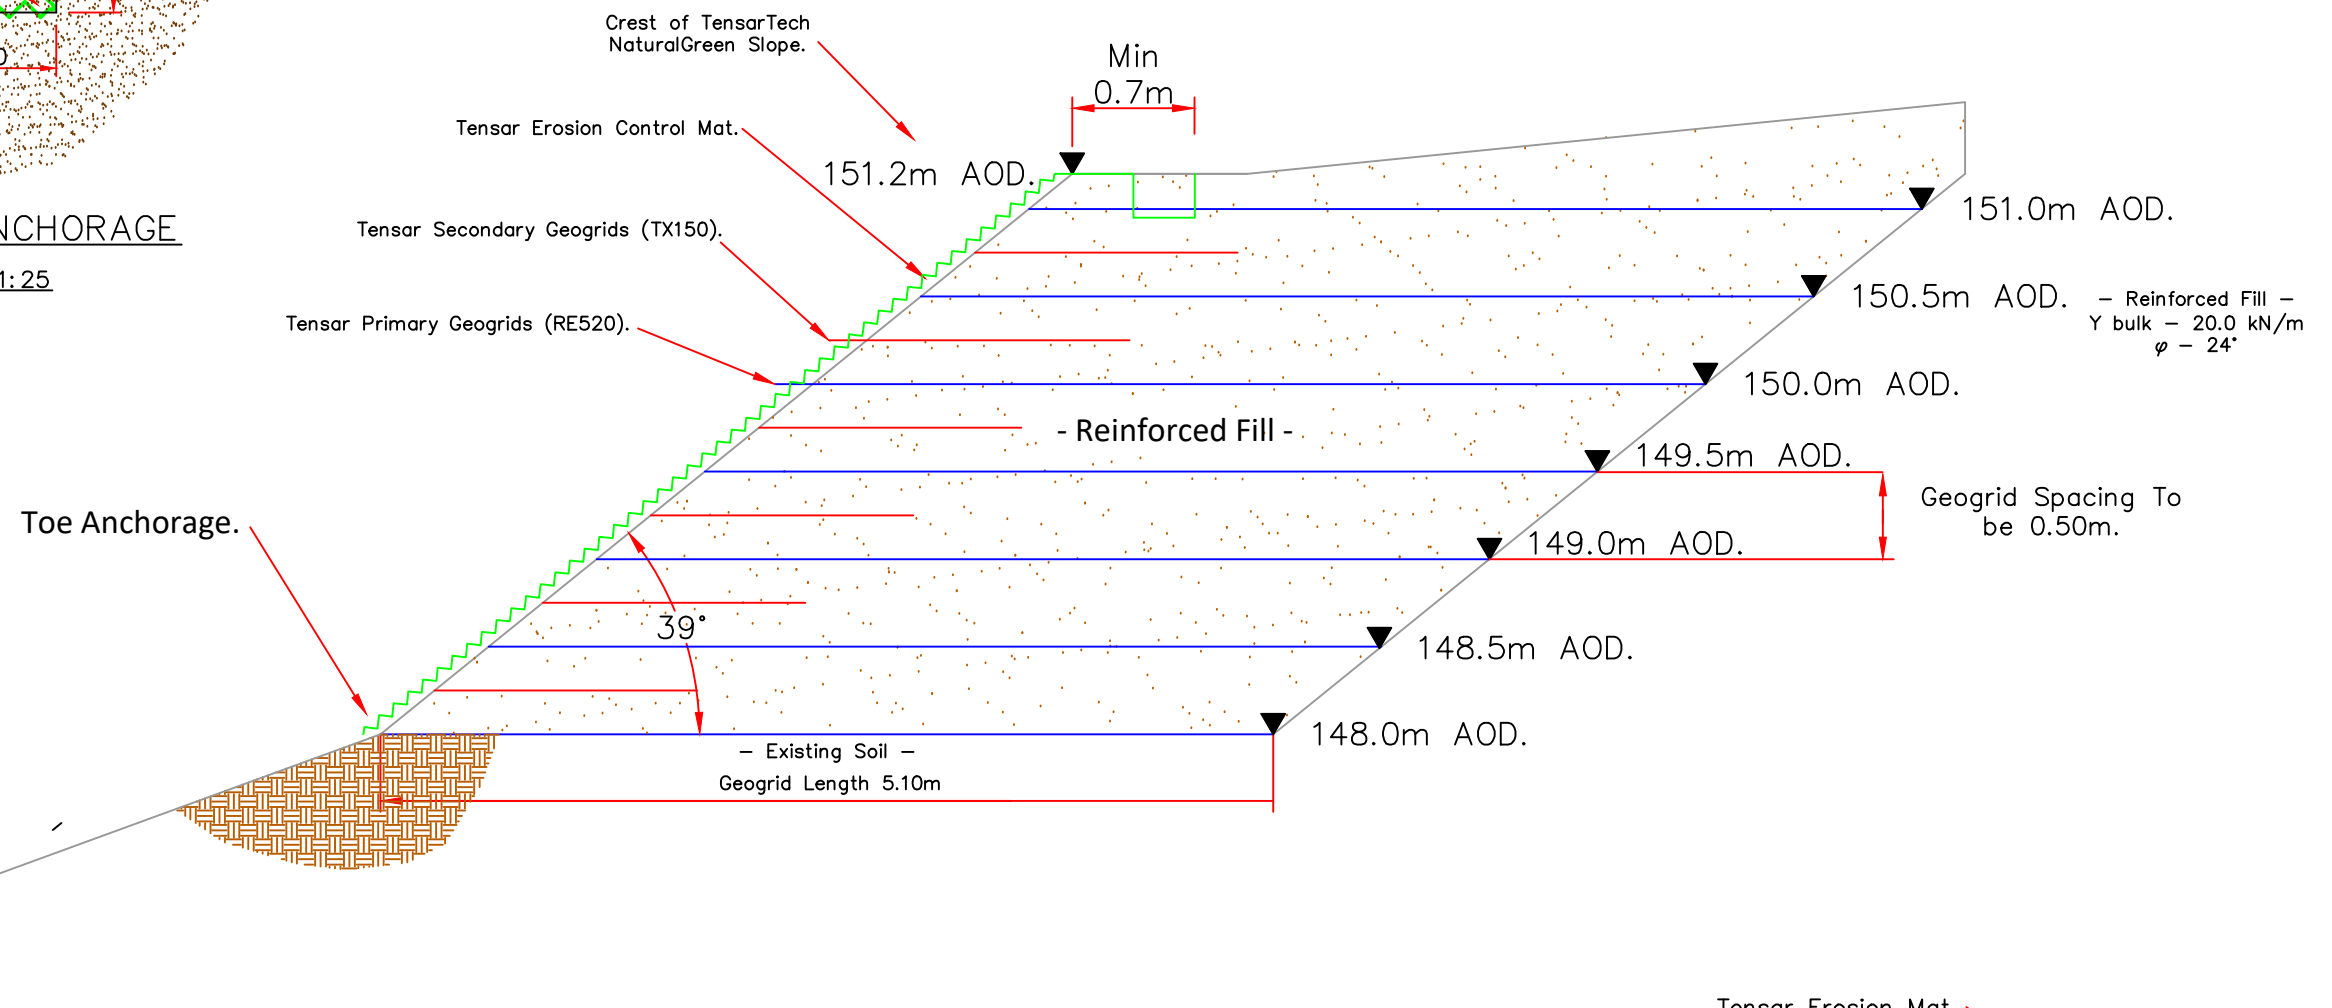

TensarTech NaturalGreen System Through Section B-B

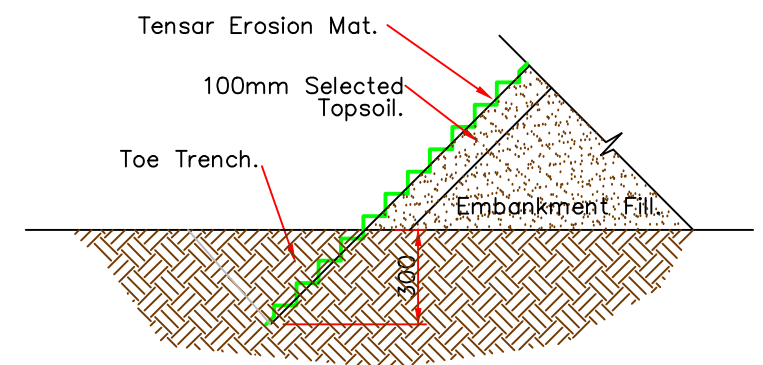

TENSAR MAT TOE ANCHORAGE

Scale 1:25

GROUNDTECH
CONSULTING



CLIENT
COUNTRYSIDE HOMES
PROJECT TITLE
HOLLINGWORTH GATE, LITTLEBOROUGH
PLAN TITLE
TENSARTECH NATURAL GREEN PROFILE PLAN - SECTION B

DATE
JUNE 2023
SCALE
NTS
PLAN NUMBER
GRO-23131-P03B

Rev.	Details	Date

Status	
Preliminary	
Draft	
Issued	●
For Comment	
Approved	

Notes

