



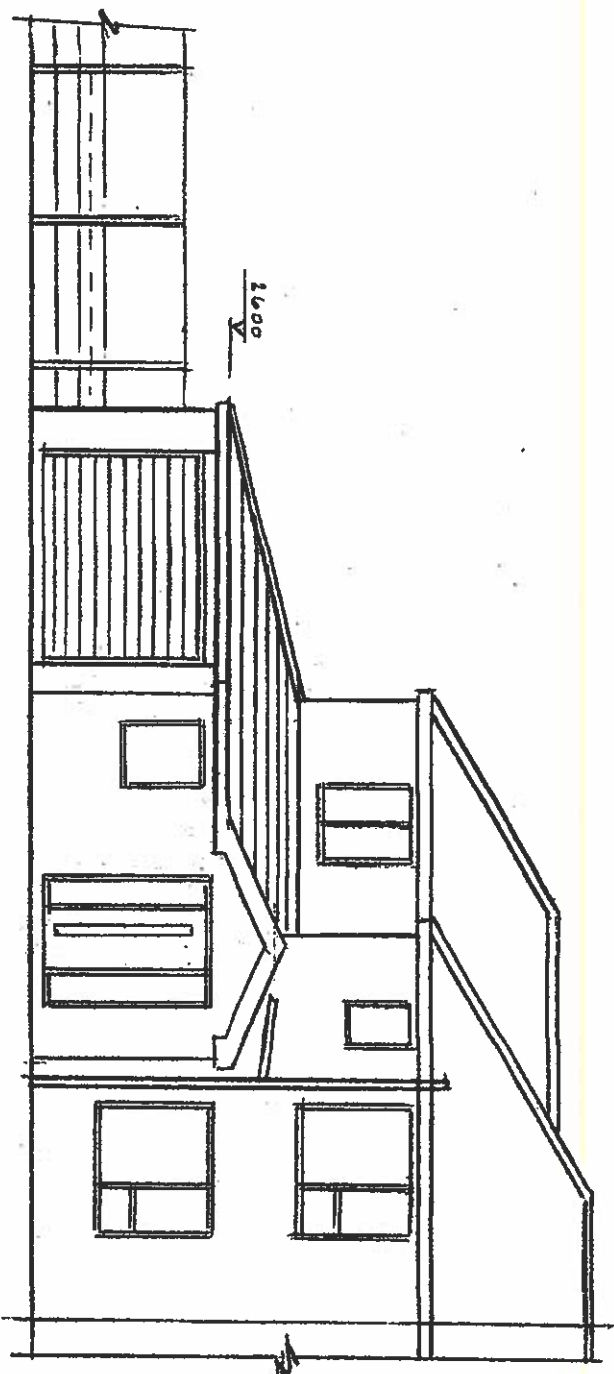


PROPOSED FRONT ELEVATION

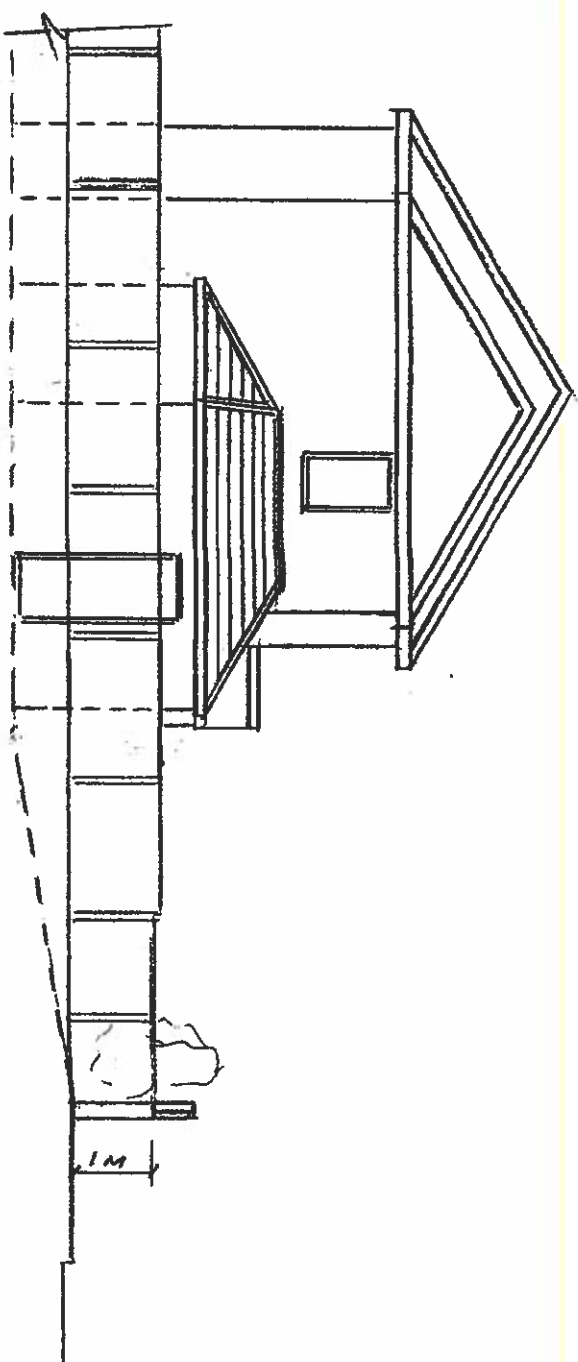

PROPOSED SIDE ELEVATION


PROPOSED GARDEN WALL

NEW WINDOW
1200x1200

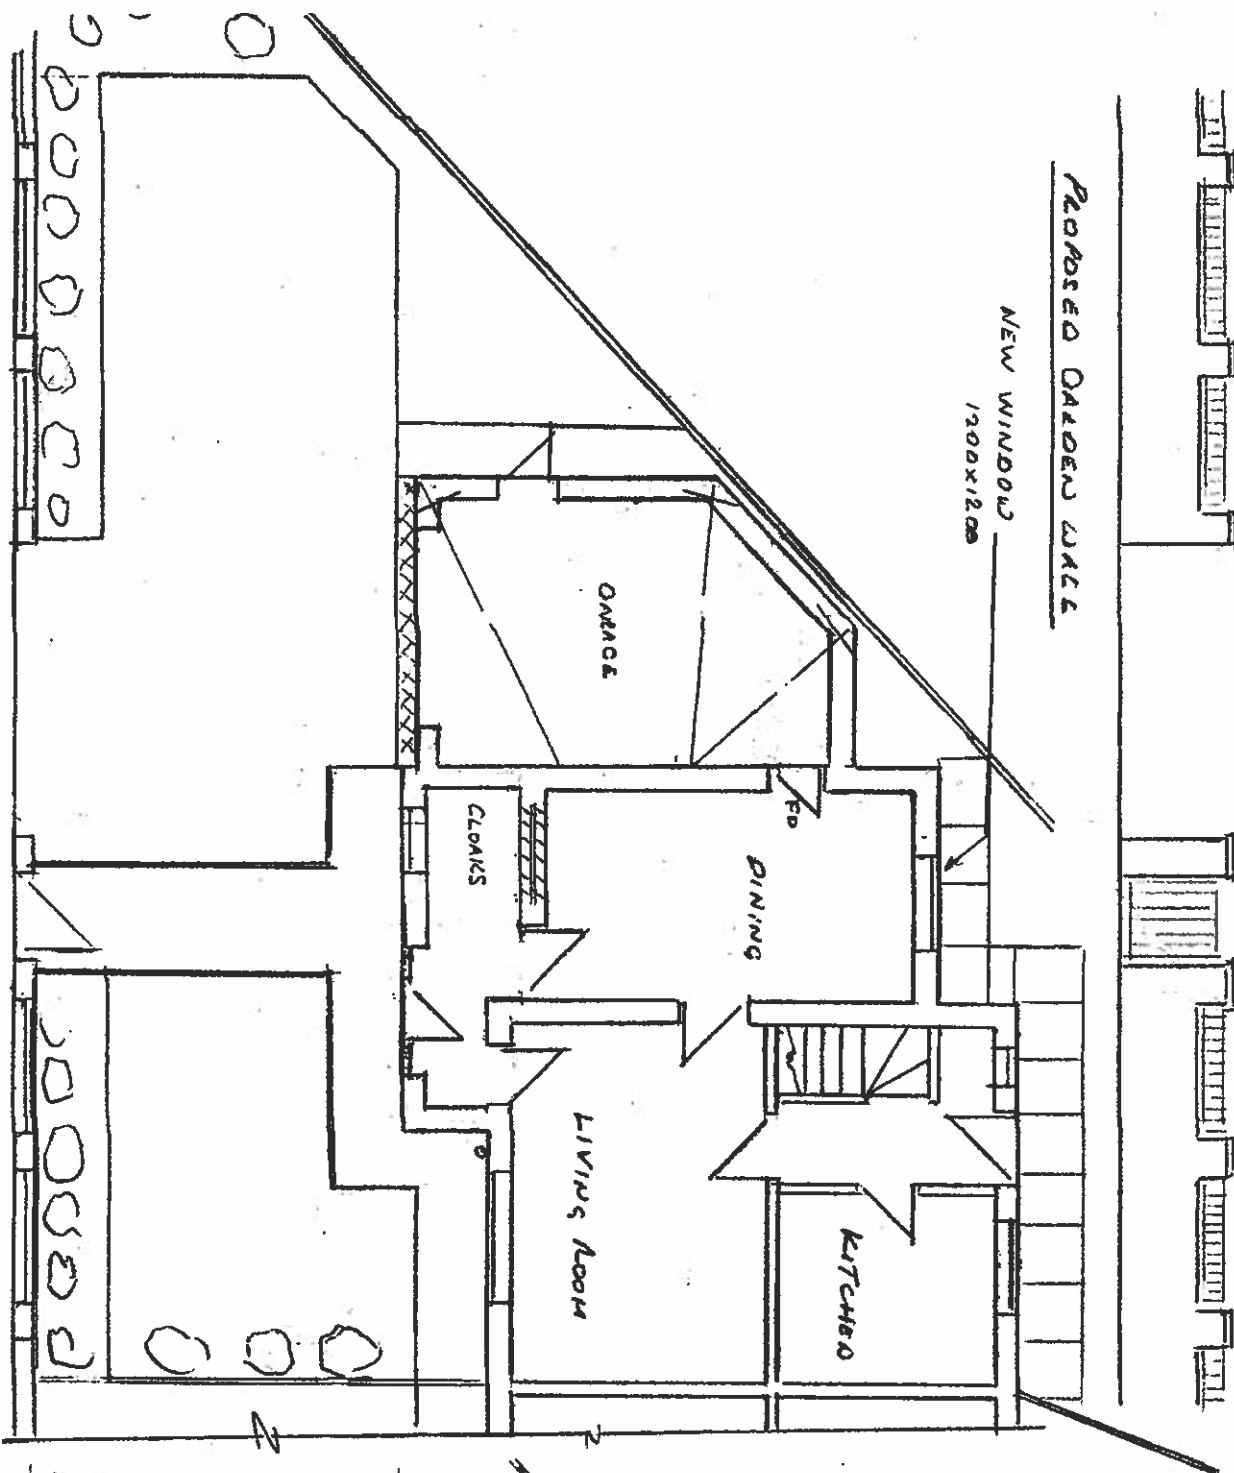


PROPOSED GROUND FLOOR PLAN

EXISTING DECKED

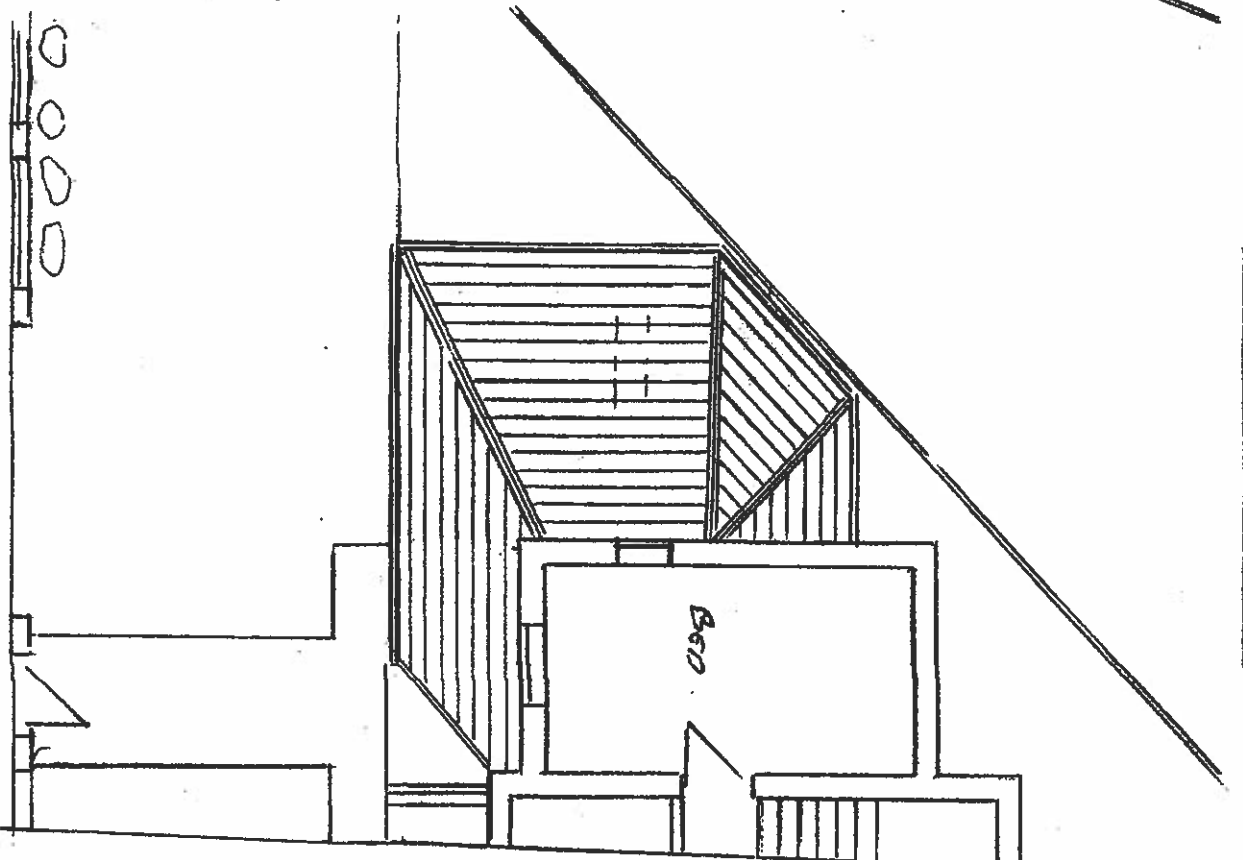

PROPOSED FIRST FLOOR PLAN

LEV 4

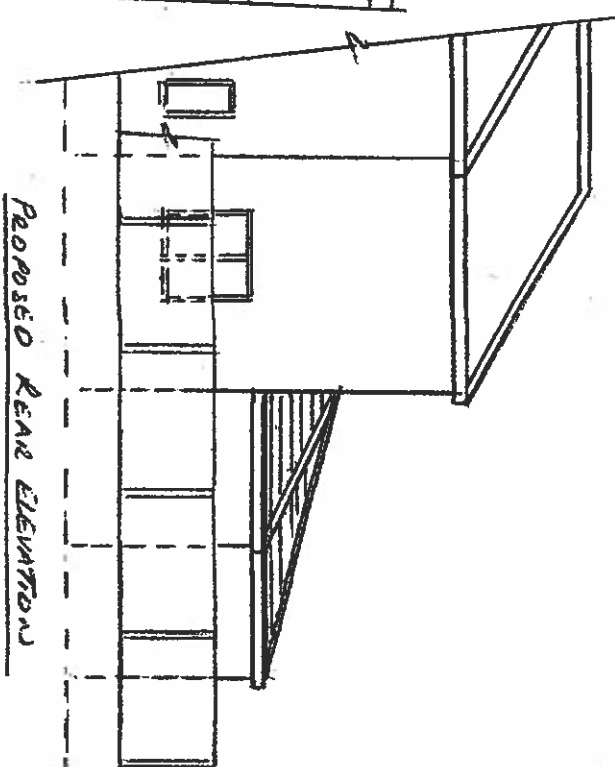

PROPOSED REAR ELEVATION