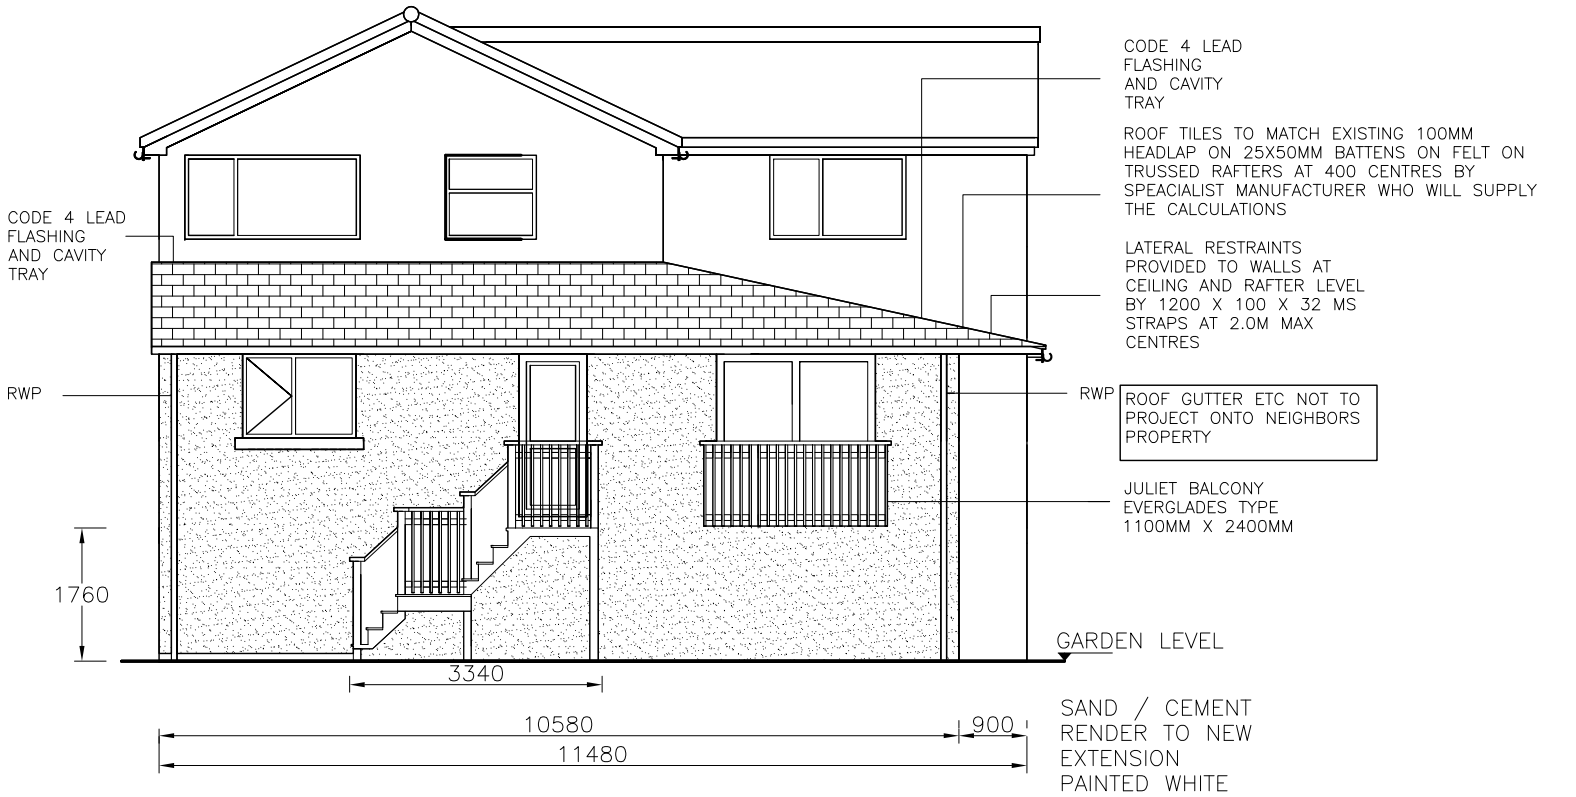

PROPOSED REAR ELEVATION

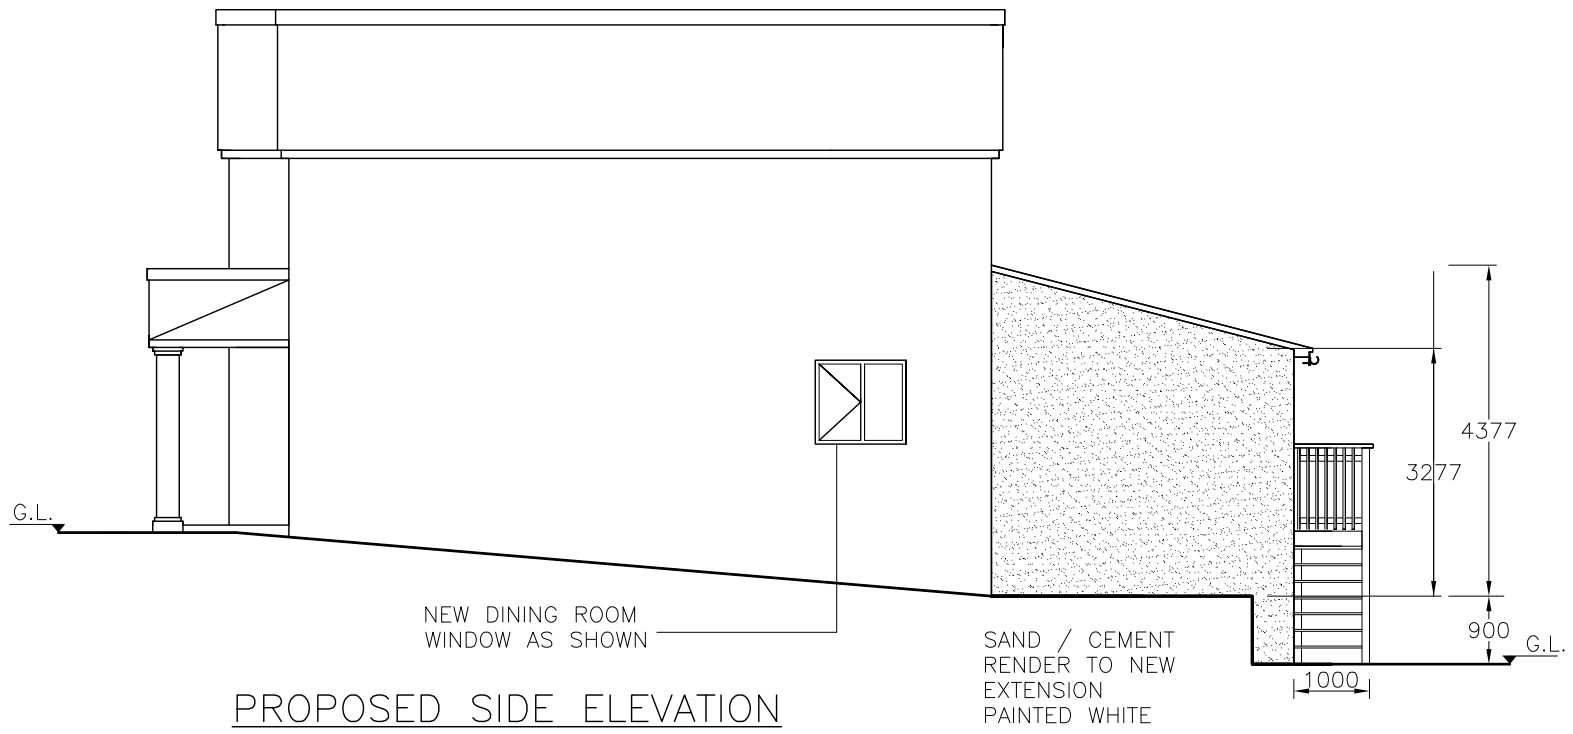

PROPOSED SIDE ELEVATION

NOTES

Rev.	Description	Dr'n	Chk	Date
		-	-	-

Contract: 6 GREENWICH CLOSE, BAMFORD, ROCHDALE, OL11 5JN

Title: PROPOSED SINGLE STOREY REAR EXTENSION AND INTERNAL ALTERATIONS

Scales: 1:100		Sheet Size: A3	
Drawn: -	Checked: -	Date: 18.05.2020	
Drg. No.: DWG 4 OF 6		Revision: B	