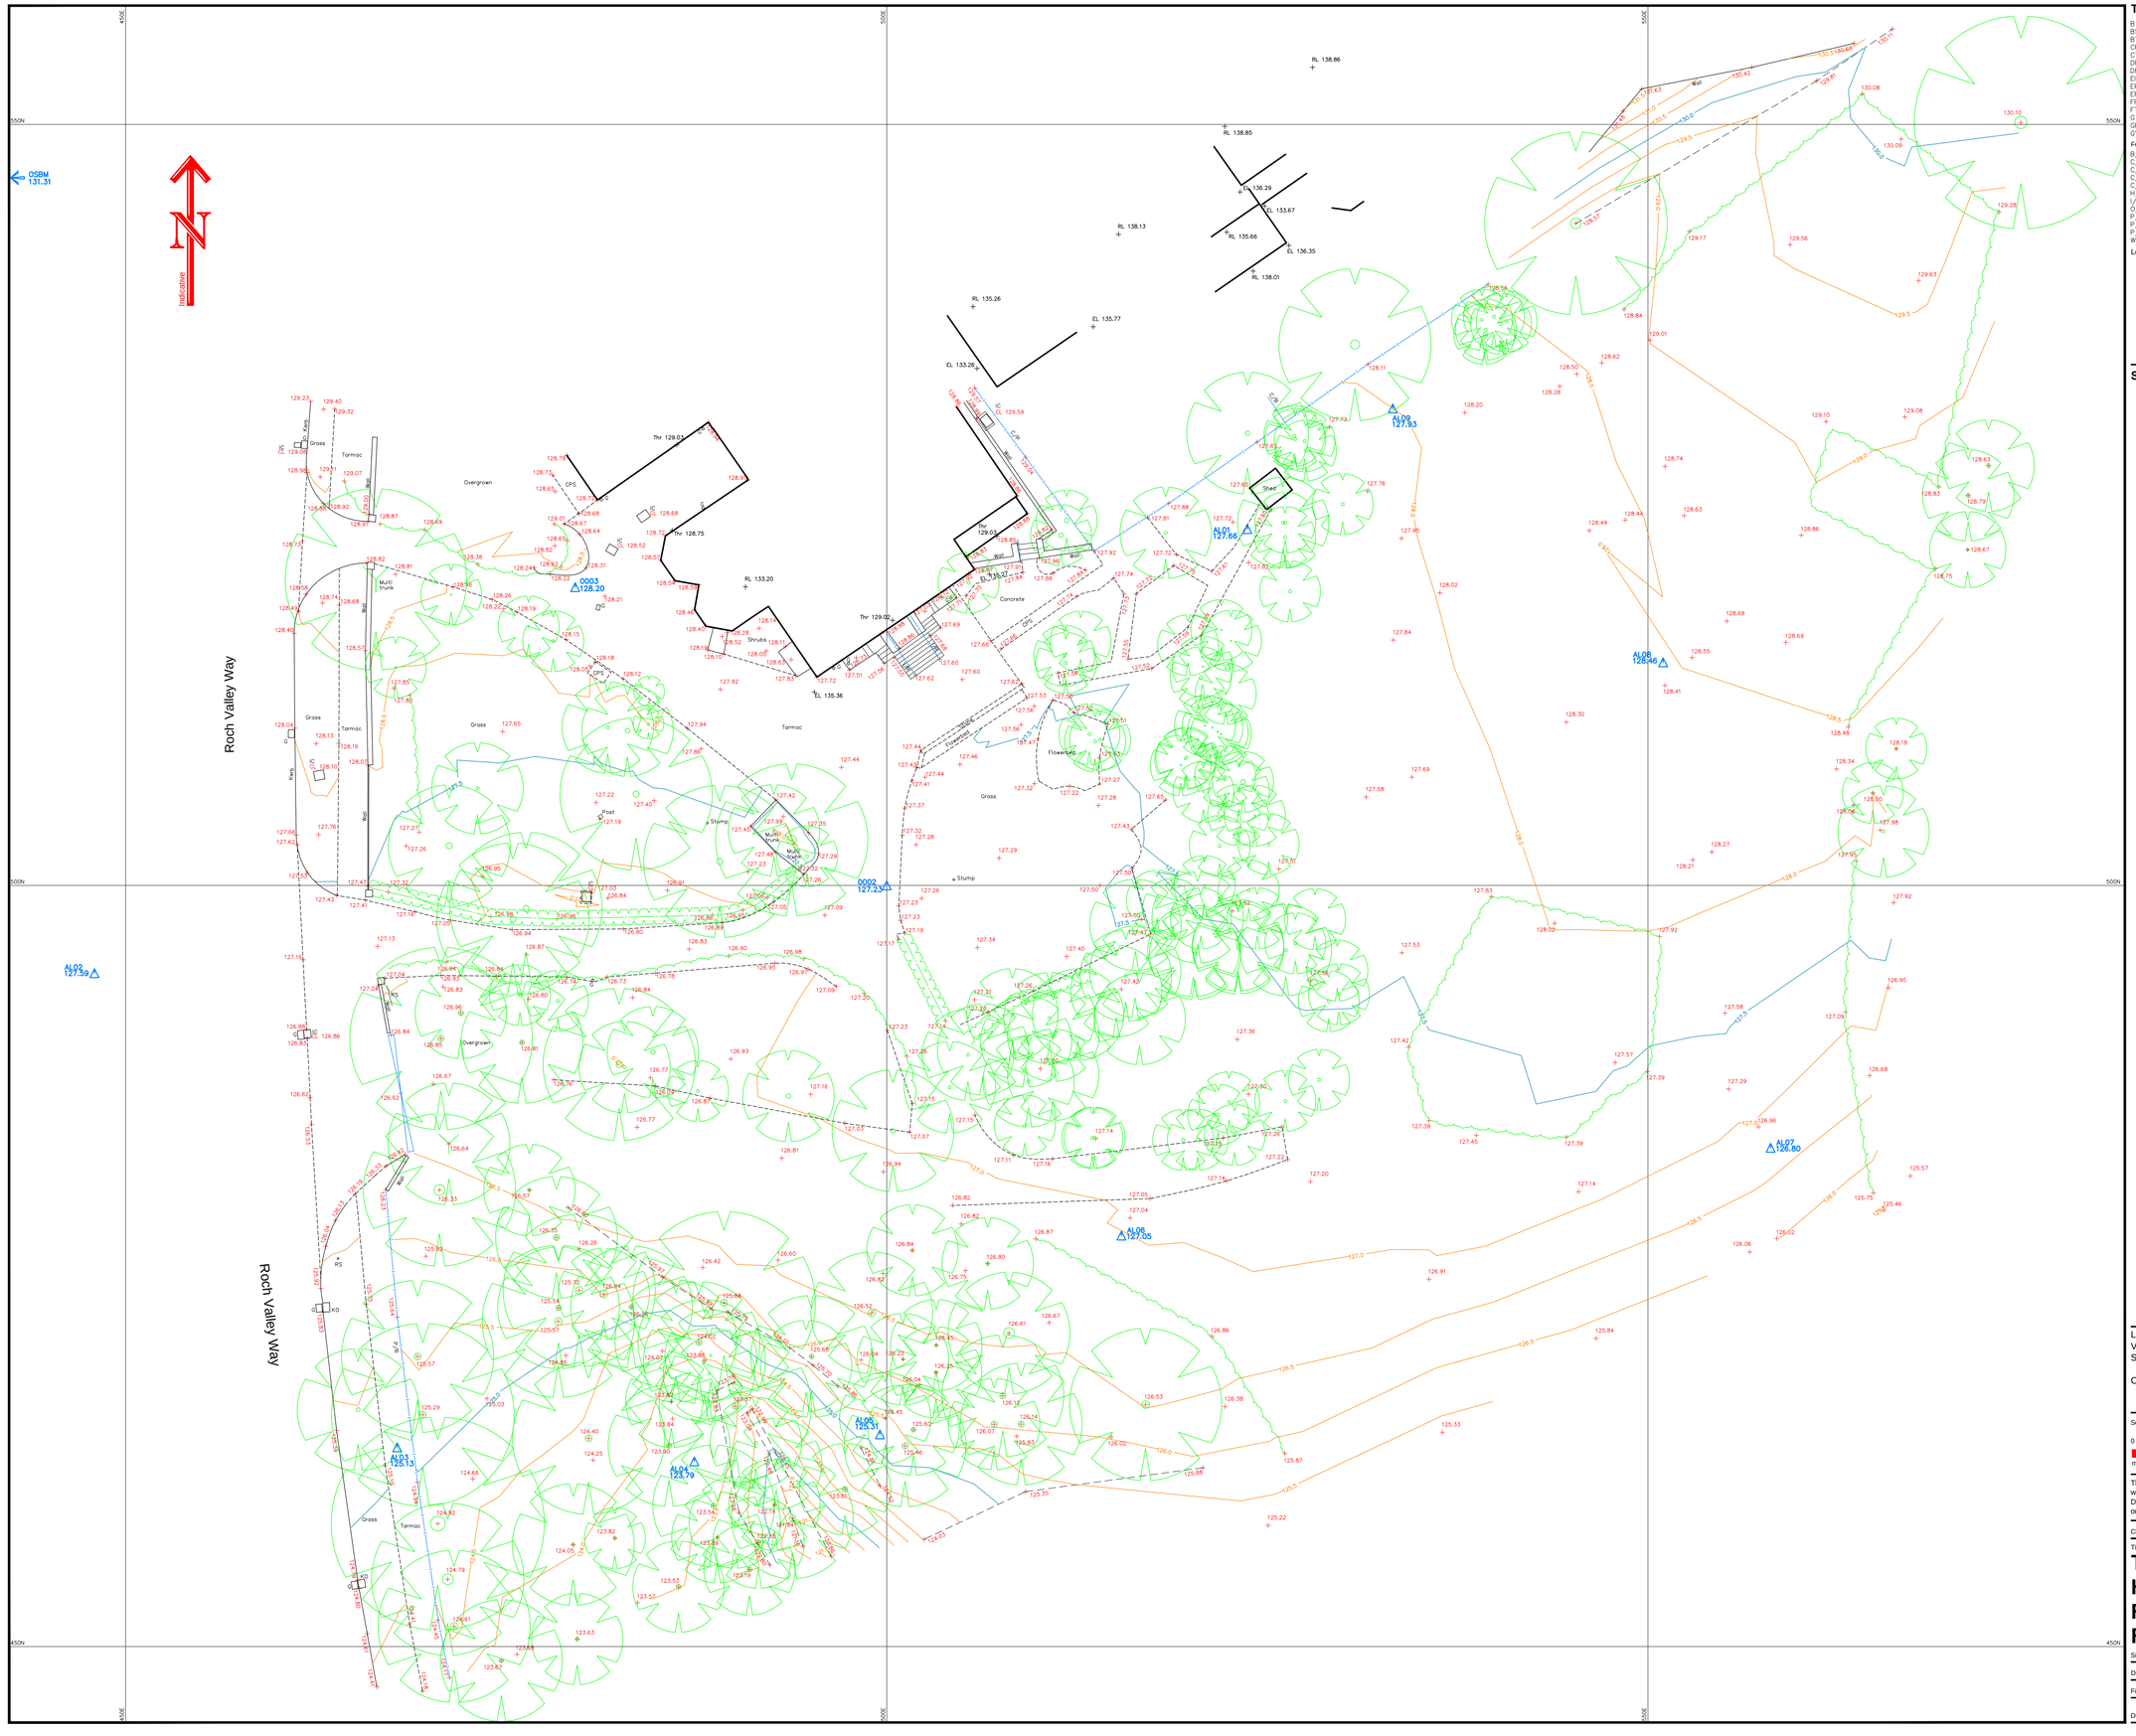


Topographical Survey Legend

B	Bollard	h	Height	RWP	Rain Water Pipe	Level Prefix Descriptions	
BS	Bus Stop	Hyd	Hydrant	SP	Soil Pipe	AL	Arch Level
BT	Telecommunications IC	IC	Inspection Cover	SPS	Stone Paving Slabs	BL	Bed Level
CPS	Concrete Paving Slabs	JB	Junction Box	ST	Stop Tap	CL	Cover Level
CTV	Cable Television Cover	KO	Kerb Outlet	Stay	Cable Stay	EL	Eaves Level
DP	Downpipe	LB	Letter Box	SV	Stop Valve	FL	Floor Level
DR	Drain	LP	Lamp Post	TCB	Telephone Call Box	IL	Invert Level
Elec	Electrical IC	Mar	Utility Marker	TL	Traffic Light	OL	Overhead Cable Level
EP	Elec. Pole	MP	Mile Post	TP	Telegraph Pole	PL	Parapet Level
ER	Earth Rod	NP	Name Plate	TPS	Tactile Paving Slabs	RL	Roofridge Level
FP	Flagpole	P	Post	VP	Vent Pipe	SL	Soffit Level
FT	Floodlight	PM	Parking Meter	WM	Water Meter	Spr	Arch Springing Level
G	Gully	RE	Rodding Eye	WO	Water Outlet	TF	Top Of Fence Level
GP	Gate Post	RS	Road Sign	UTL	Unable To Lift	TW	Top Of Wall Level
GV	Gas Valve	RTW	Retaining Wall			Thr	Threshold Level
						WL	Water Level

Fence Annotation

B/W Barbed Wire
C/B Closed Boarded
C/I Corrugated Iron
C/L Chain Link
C/P Concrete Panel
H/R Hand Rail
I/R Iron Railings
O/B Open Boarded
P/C Post & Chain
P/R Post & Rail
P/W Post & Wire
W/M Wire Mesh

Fence
Safety Barrier
Gate
Stile
Hedge
Limit of Foliage & Tree Canopy
Spot Level
Survey Control Station (coordinated point)
Tree
MT Multi Trunk

Levels defining edge of carriageway are observed at channel (bottom of kerb). Unless otherwise stated.

Survey Station Coordinates

Stn	Easting	Northing	Level
AL01	523.69	523.41	127.66
AL02	447.96	494.23	127.59
AL03	467.84	463.08	125.13
AL04	487.36	462.16	123.79
AL05	499.56	463.93	125.31
AL06	515.42	476.99	127.05
AL07	558.07	482.76	126.80
AL08	551.00	514.65	128.46
AL09	533.24	531.33	127.93
0002	500.00	500.00	127.23
0003	479.53	519.60	128.20
OSBM	442.45	546.49	131.31

Head and Registered Office
Survey Systems Ltd
Willow Bank House
Old Road
Handforth • Wilmslow
Cheshire SK9 3AZ
Tel. 01625 533444
Fax 01625 526815
mail@survsys.co.uk
www.survsys.co.uk

Levels are related to **OSBM**
Value **131.31m**
Situated on boundary of Half Acre Cottage, Half Acre Lane.

Coordinates are related to **Local Grid**

Scale **1:200**

0 2 4 6 8 10 12 14 16 18
metres

The accuracy of this survey is commensurate with the drawing scale specified within the title block. Copyright in this drawing remains with Survey Systems Ltd. Do not scale from this drawing, work to figured dimensions. Check all dimensions on-site. In the event of any discrepancy, please refer query to Survey Systems Ltd.

Client Building Design & Planning

Title
Topographical Survey
Half Acre House
Roch Valley Way
Rochdale • OL11 4DB

Surveyed AL AF
Drawn BP
Date October 2018
Checked AL dlp
File name 7243B
Revision No.
Sheet size A1
Drawing No. **SSL:7243B:200:1:1**

SURVEYsystems

© Registered in England No.1576674