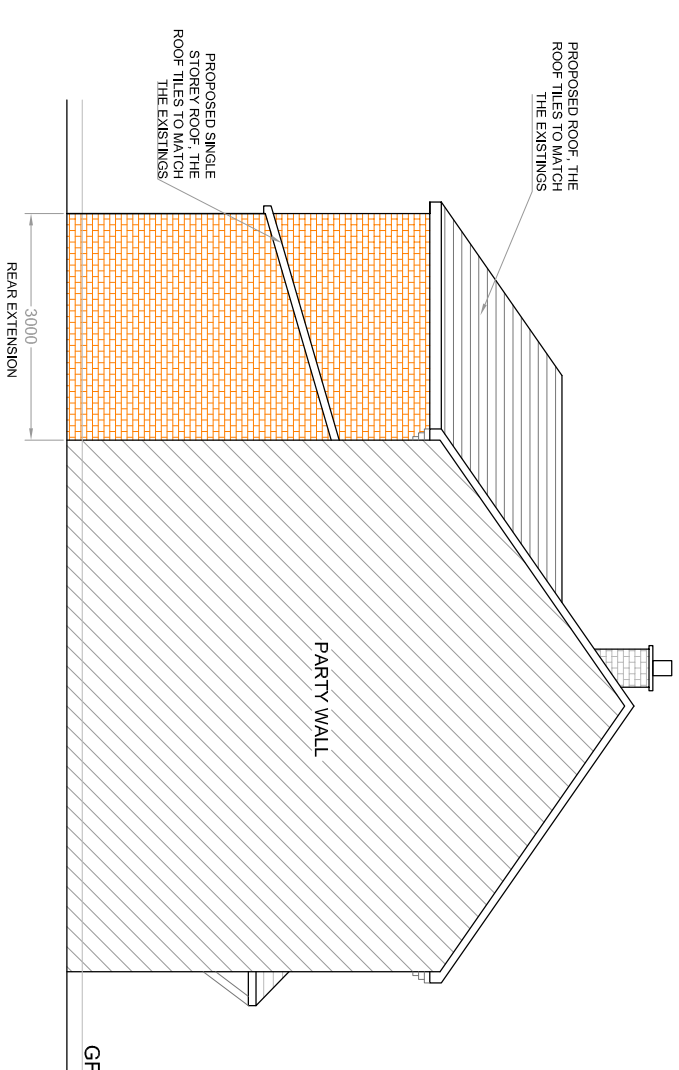
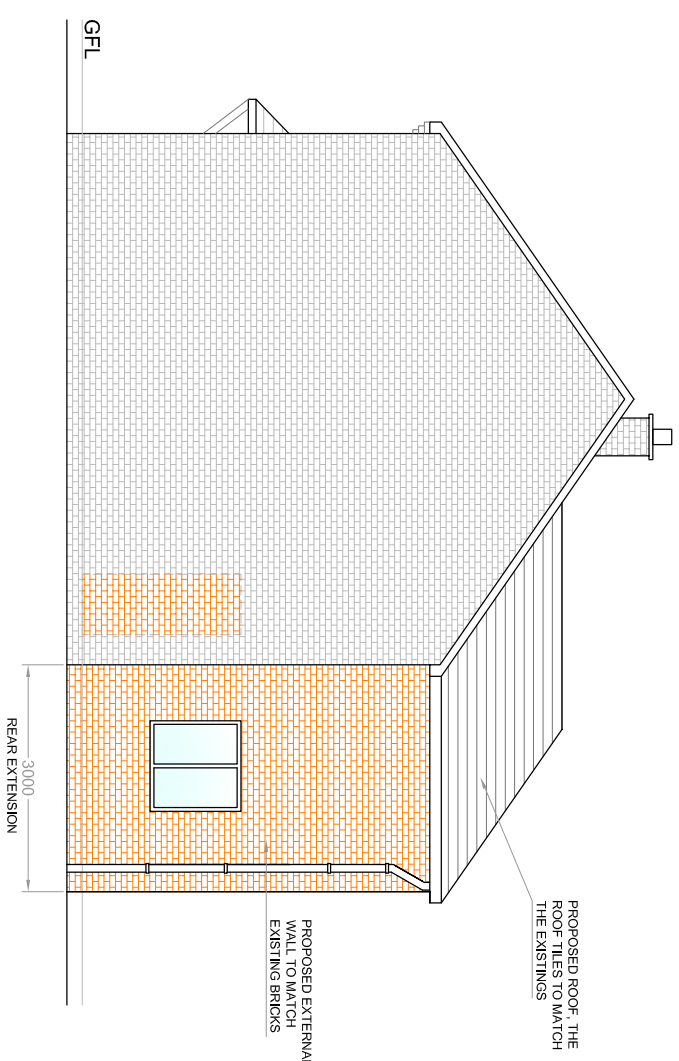
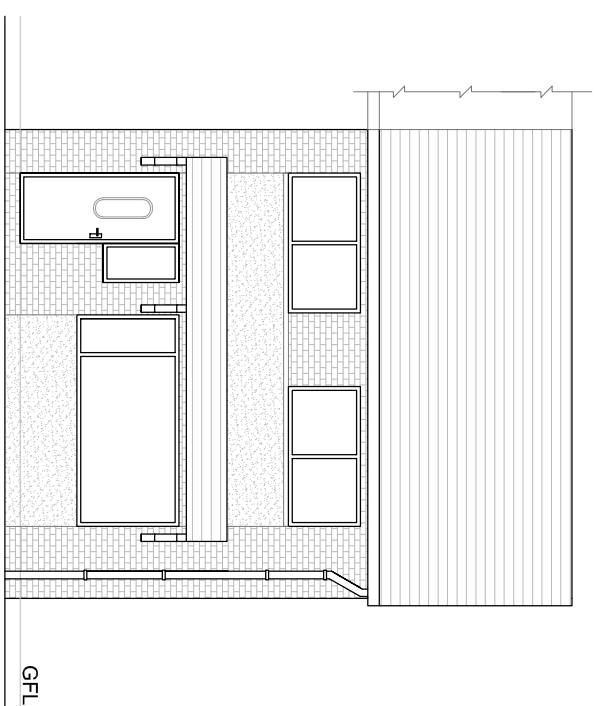
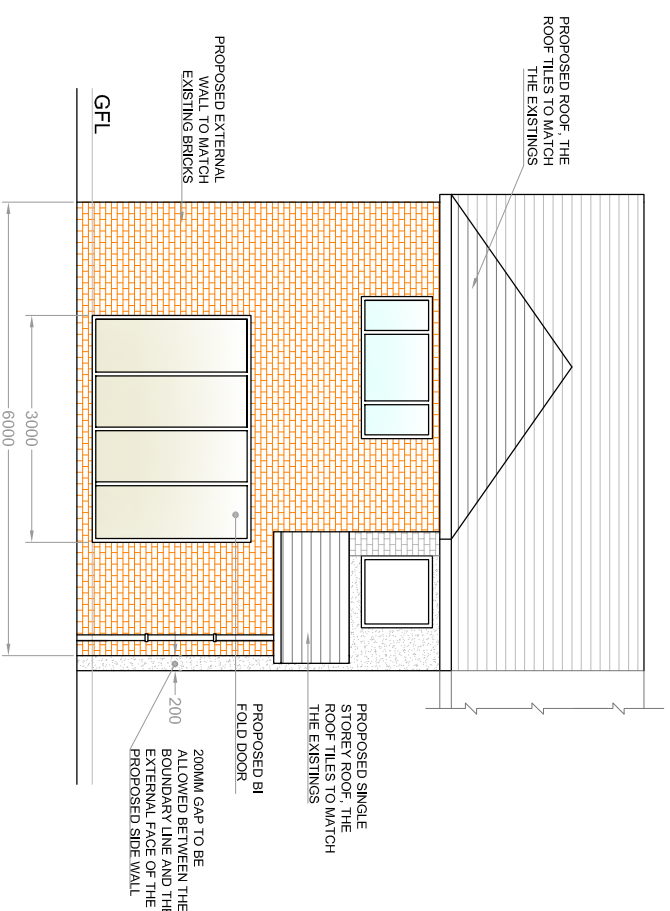
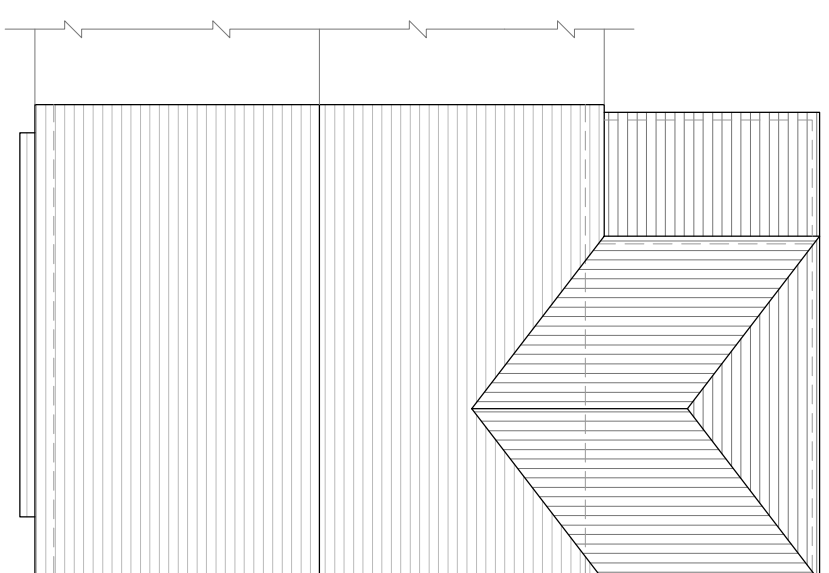
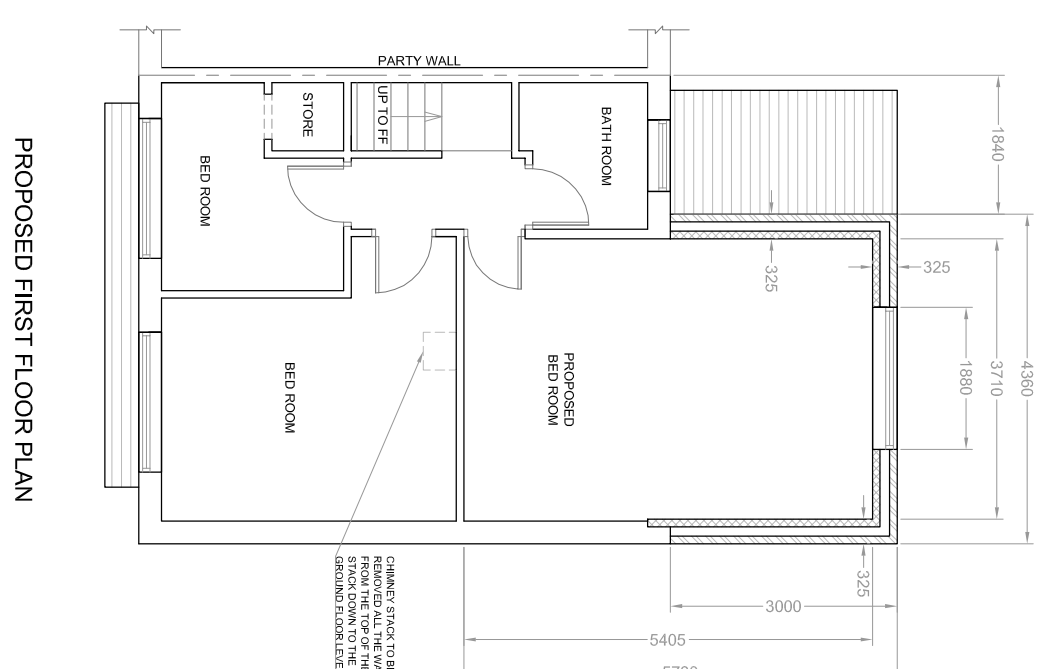
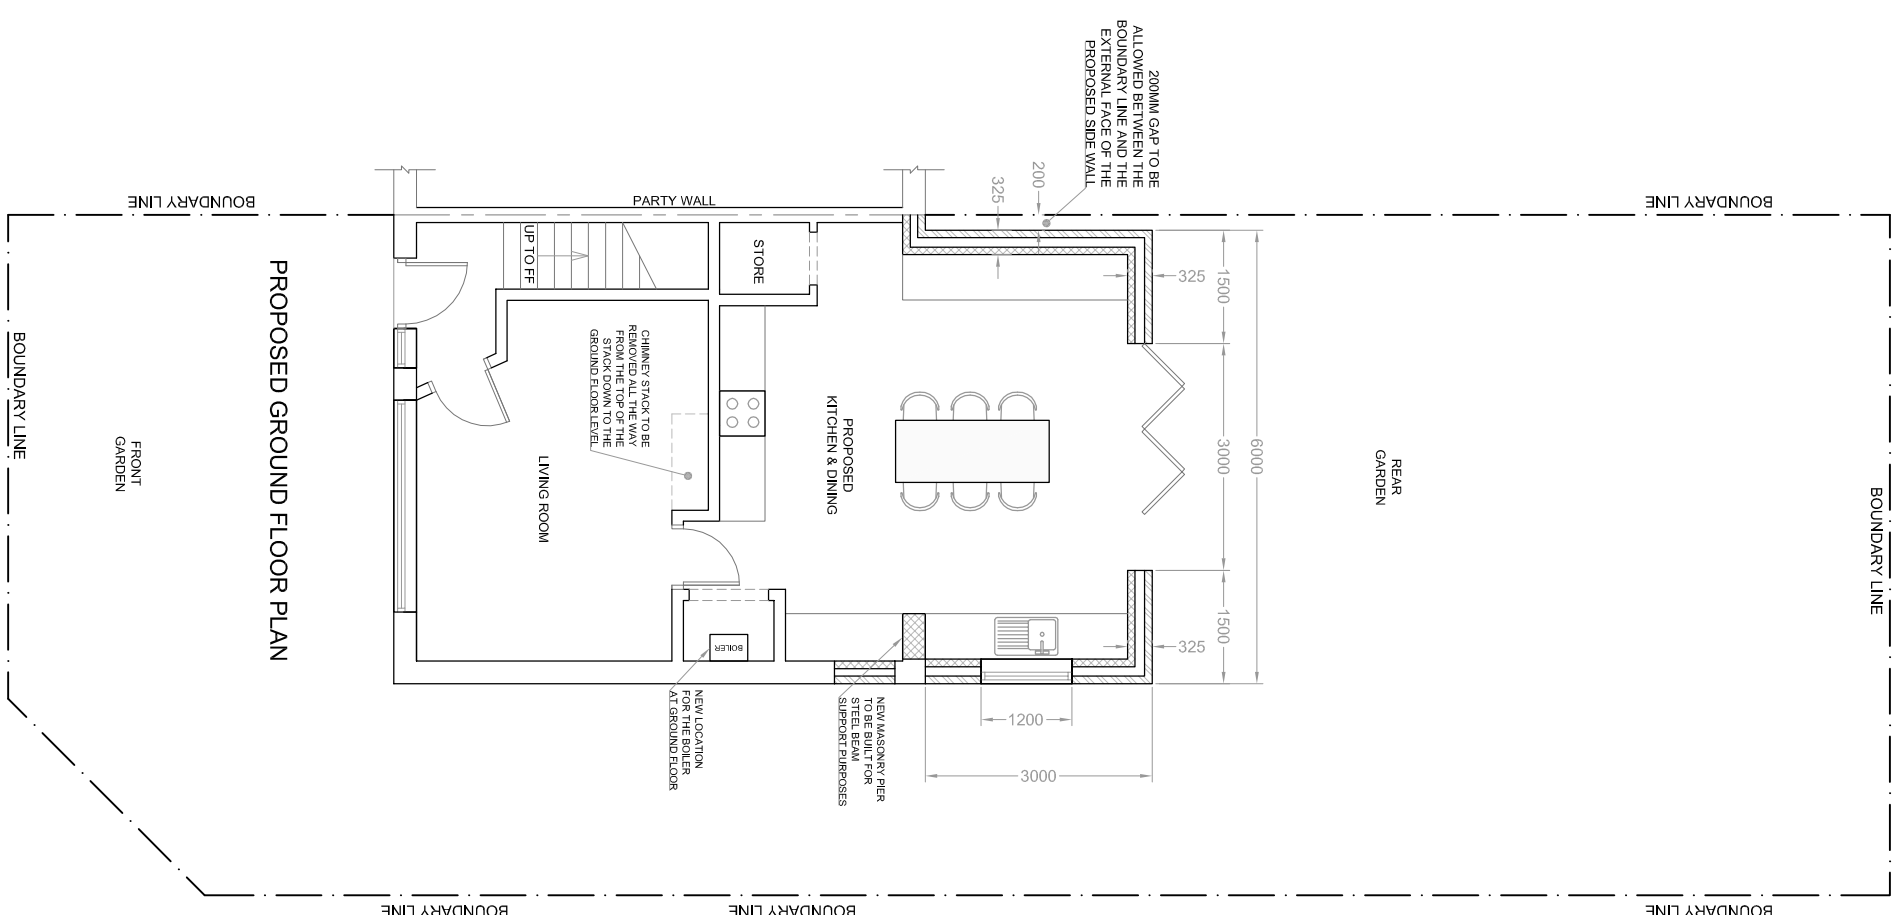


[illegible]

- THIS DRAWING IS SUBJECT TO COPYRIGHT AND IS NOT TO BE REPRODUCED IN PART OR WHOLE WITHOUT APPROVAL.
- ALL DIMENSIONS TO BE CHECKED ON SITE BY CONTRACTOR AND DISCREPANCIES CLARIFIED WITH THE CLIENT PRIOR TO COMMENCEMENT.
- THESE DRAWINGS ARE PREPARED FOR PLANNING PURPOSES ONLY.

Project	Client
640 MANCHESTER OLD ROAD, MIDDLETON, M24 4PW.	MR KAMAL OSMANI
Title	
PROPOSED FLOORS PLANS & ELEVATIONS	
Date	JANUARY 2023
Scale	1:100 @ A1 SHEET
Drawing Number	HS2301 - 02
	REV.