


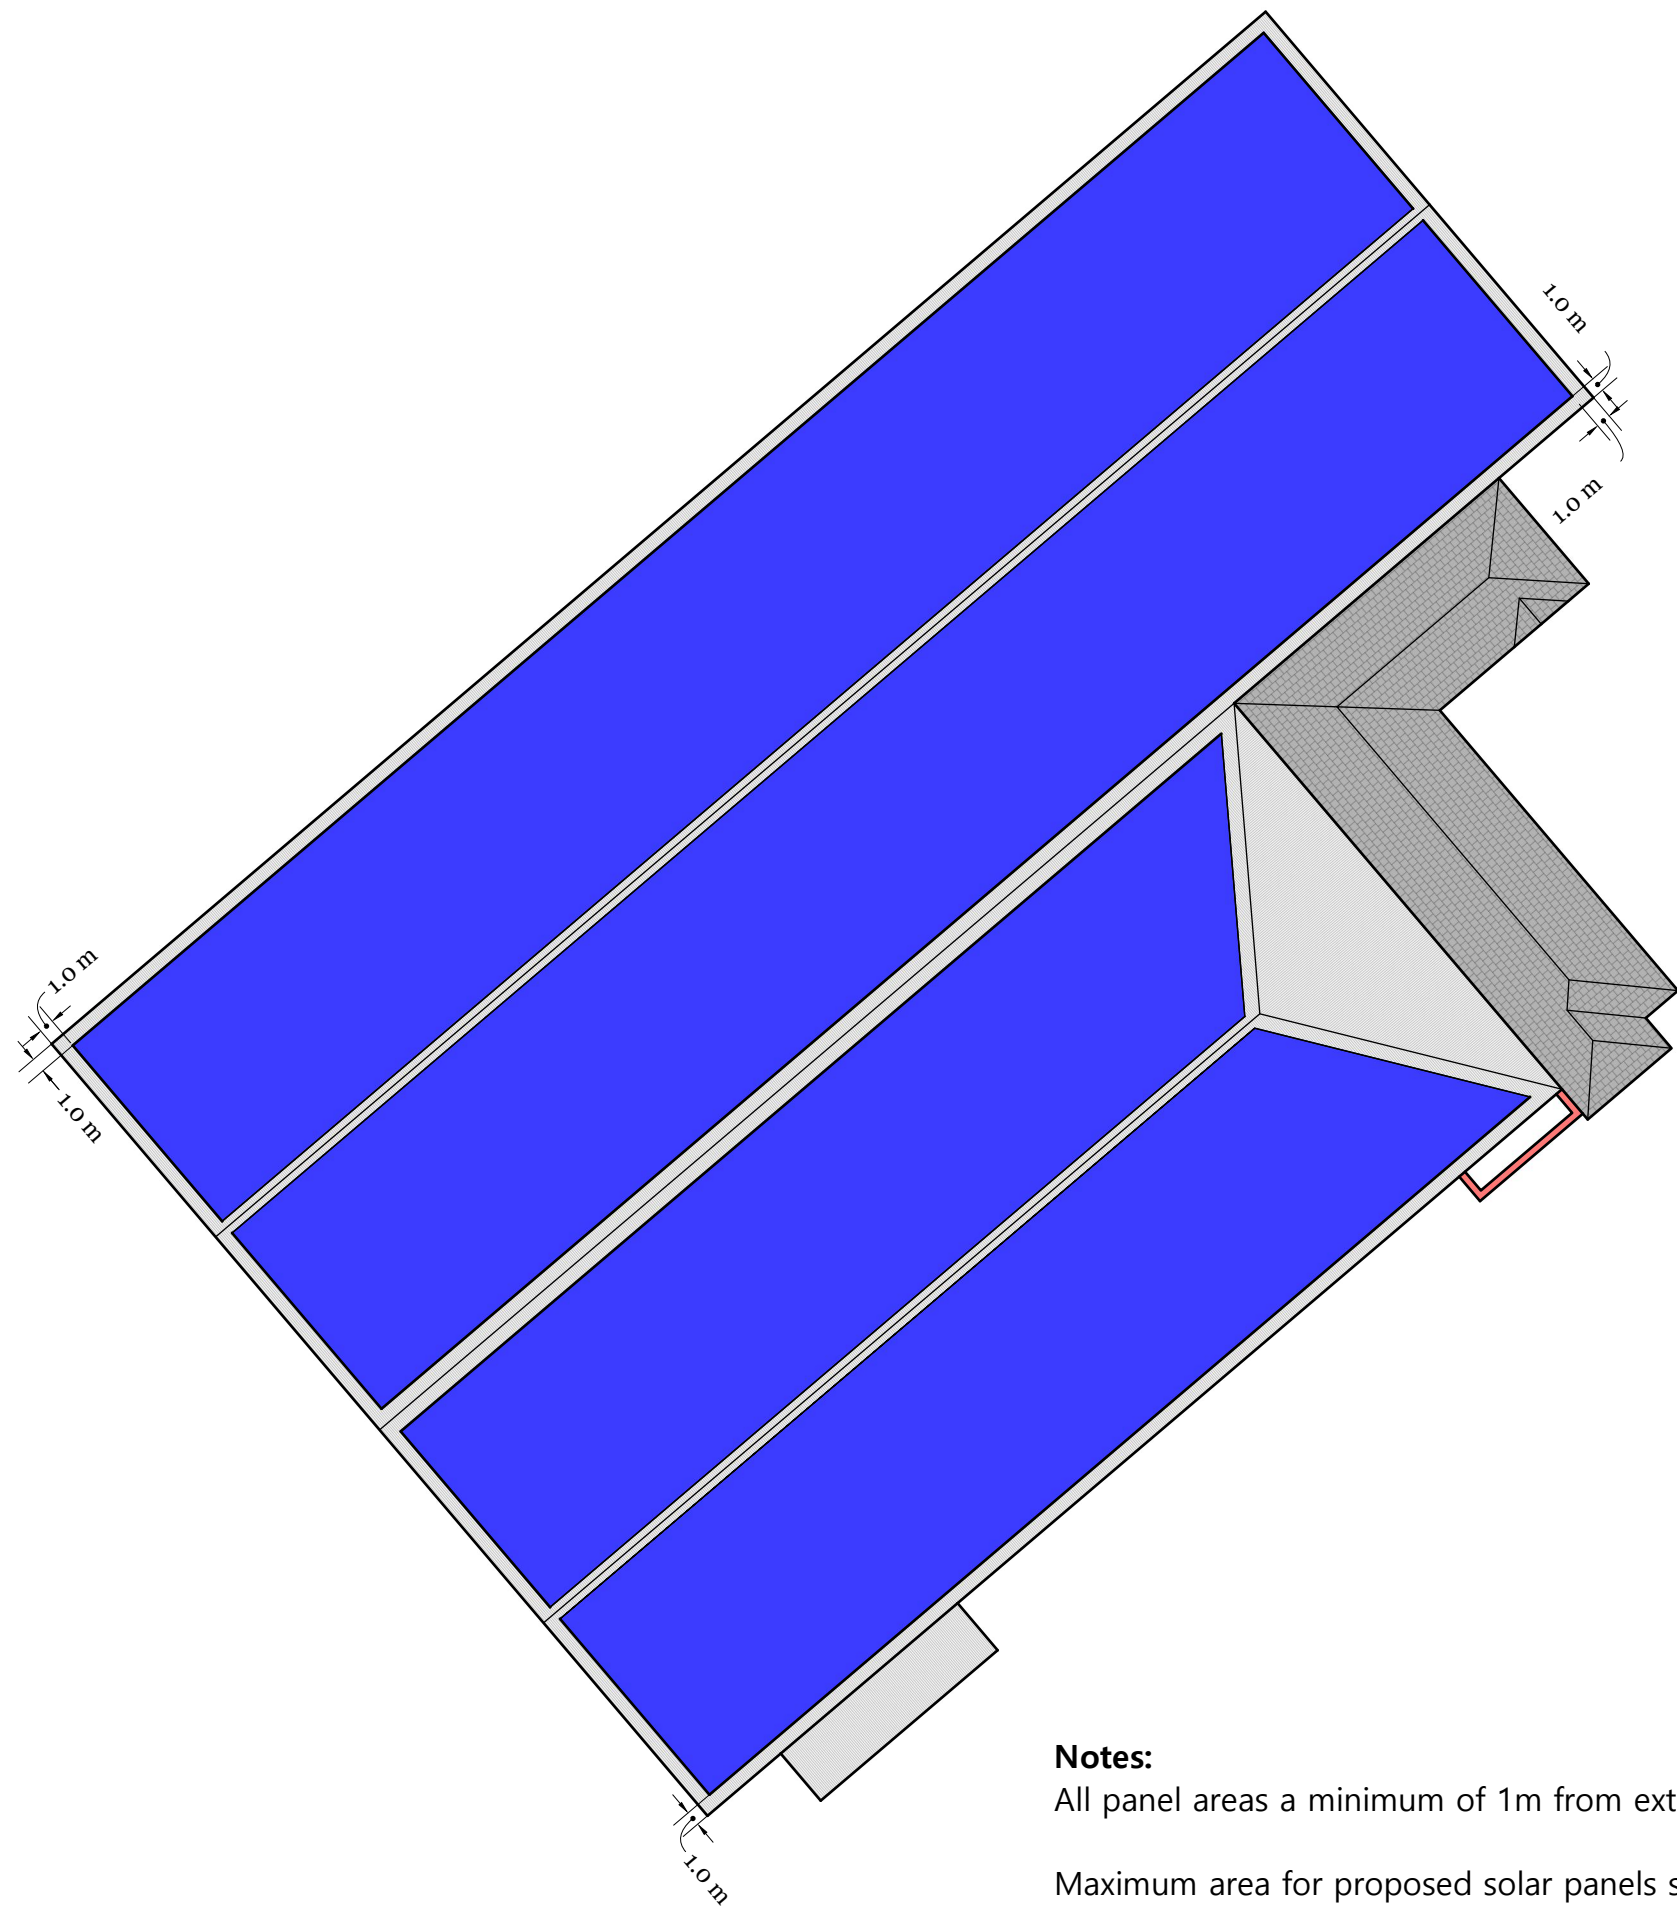

Notes:
All panel areas a minimum of 1m from external roof edges

Maximum area for proposed solar panels shown in blue

Rev:	Description:	By:	Date:
A	Initial design for planning	JM	02/06/23
B	...	JM	
C	...	JM	

ZESTEC
Renewable Energy

Project Name	Makin Metal Powders
Drawing Title	Roof Layout
Status	Initial
Drawn	JM
Approved	TS
Date	02/06/23
Scale @ A3	1 : 500

