




NOTES

Copyright: All rights reserved. This drawing must not be reproduced without permission. This drawing must not be scaled. Dimensions are in millimetres unless specified.

Rev	Date	Notes	By	Che
P5	12.06.23	Stage 3 Issue	JP	AS
P4	17.12.21	PCSA Update	AS	ME
P3	02.12.21	Planning Consultants & PCSA comments Incorporated	HTP	ME
P2	12.11.21	PCSA Issue	HTP/AS	ME
P1	24.08.21	CEM 1 Part 2 Updates	HTP	ME

NOTE - NO EXPOSED SERVICE TO DROP BELOW CEILING.
ALL SERVICE DROPS BELOW CEILING LEVEL ARE TO BE
HIDDEN IN THE PARTITIONS OR BOXED OUT.

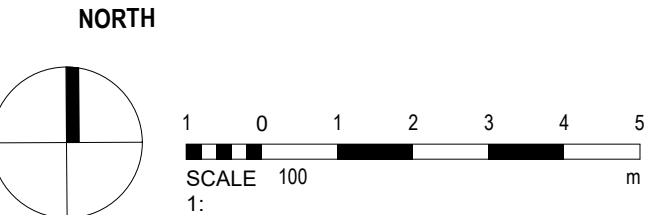

elliswilliams

Project Number: 2718
Project Name: FS0911 Rochdale SEND

Drawing Status: S3
Drawing Number: FS0911- EWA- ZZ- 00- D- A- 0400
Drawing Name: Level 00 - GA

Date: 13.08.21
Drawn By: HTP
Rev: P5
Scale: As indicated
@A1

Wellfield Chester Road Preston Brook WA7 3BA
T: 01928 752200 E: info@ewa.co.uk W: ewa.co.uk