All dimensions to be checked on site.
Do not Scale from the drawing.
Any discrepancies to be reported to the Project Surveyor before the commencement of any works.

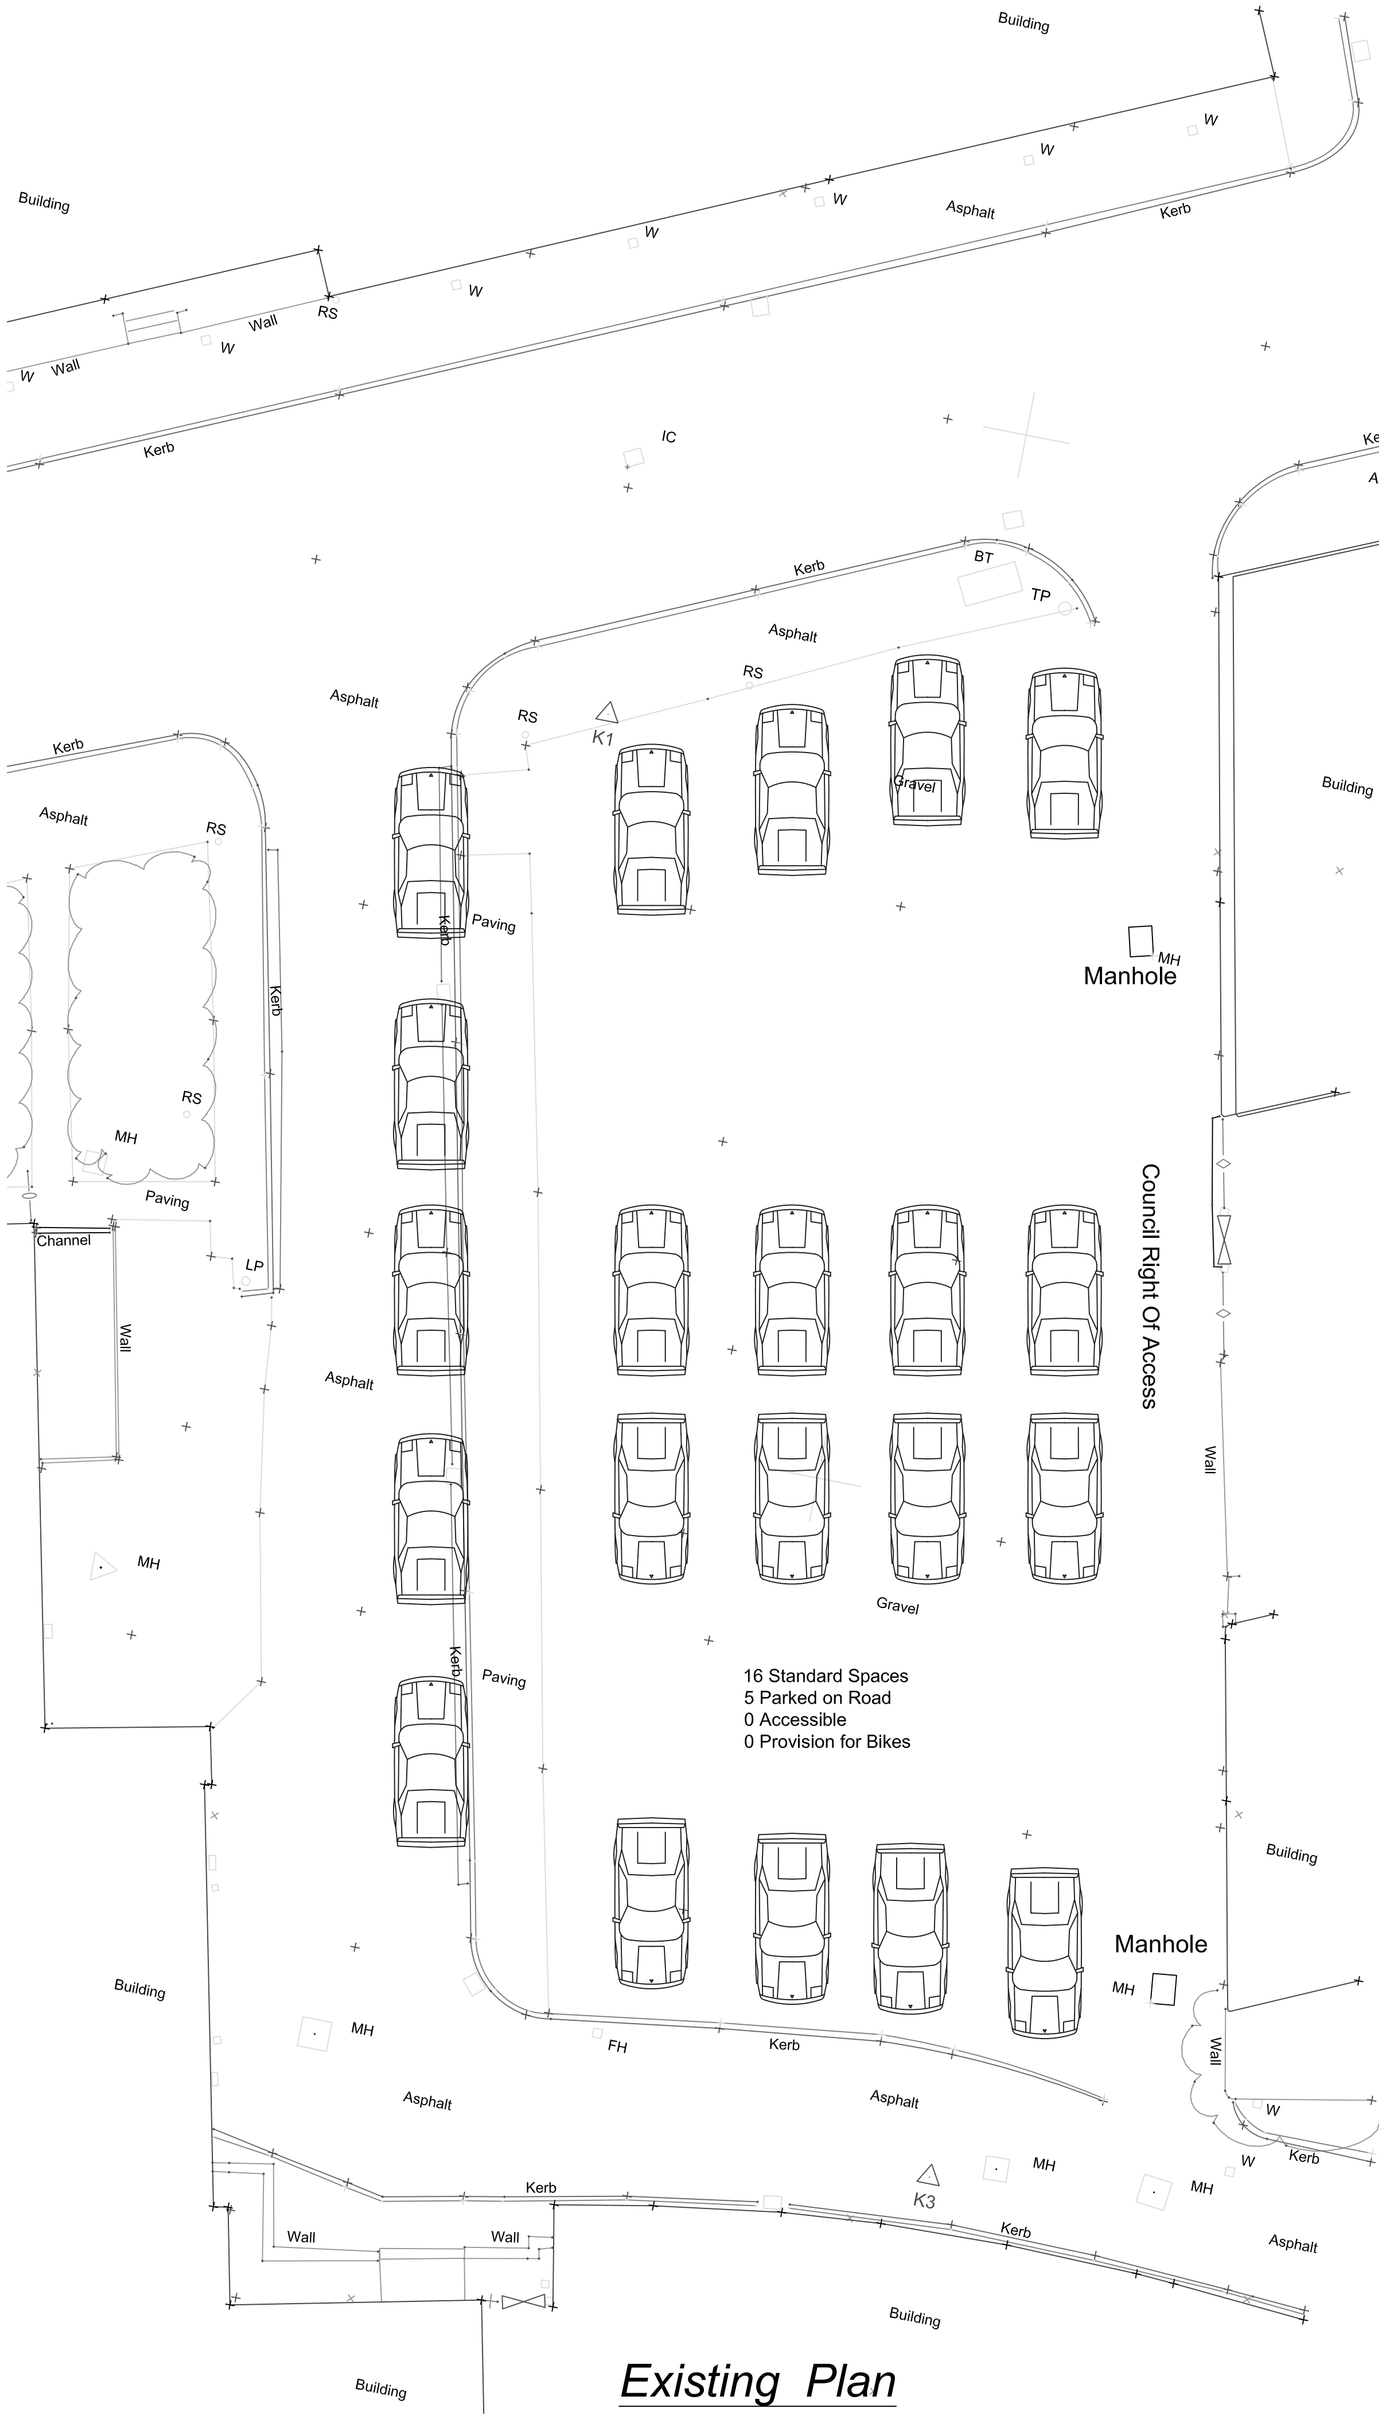

Existing Plan

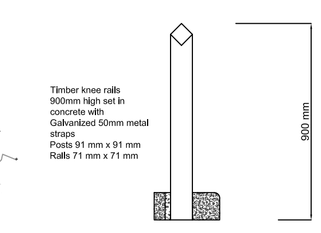

Fencing Elevation 1.20

Proposed Plan

Revisions:	Date:	Init:

CPC Limited

CUNNINGHAM PROPERTY CONSULTANTS LTD
CHARTERED BUILDING SURVEYORS ACCESS CONSULTANTS
PRINCIPAL DESIGNER

823 Wilmslow Road Didsbury Manchester M20 2SN
Tel: 0161 434 8330 Email b.c@cpcllimited.org.uk

Northern Care Alliance NHS Group

Project:
Car Park Works
Rochdale Infimary

Drawing Title:
Existing & Proposed Layout Plan

Drawn:	BC	Scale:	1:100
Checked:	BC	Date:	01-20

Project No:	Drawing No:	Rev No:
CPC252	B102	