
FIRST FLOOR PLAN
as proposed
scale1:50 @ A3

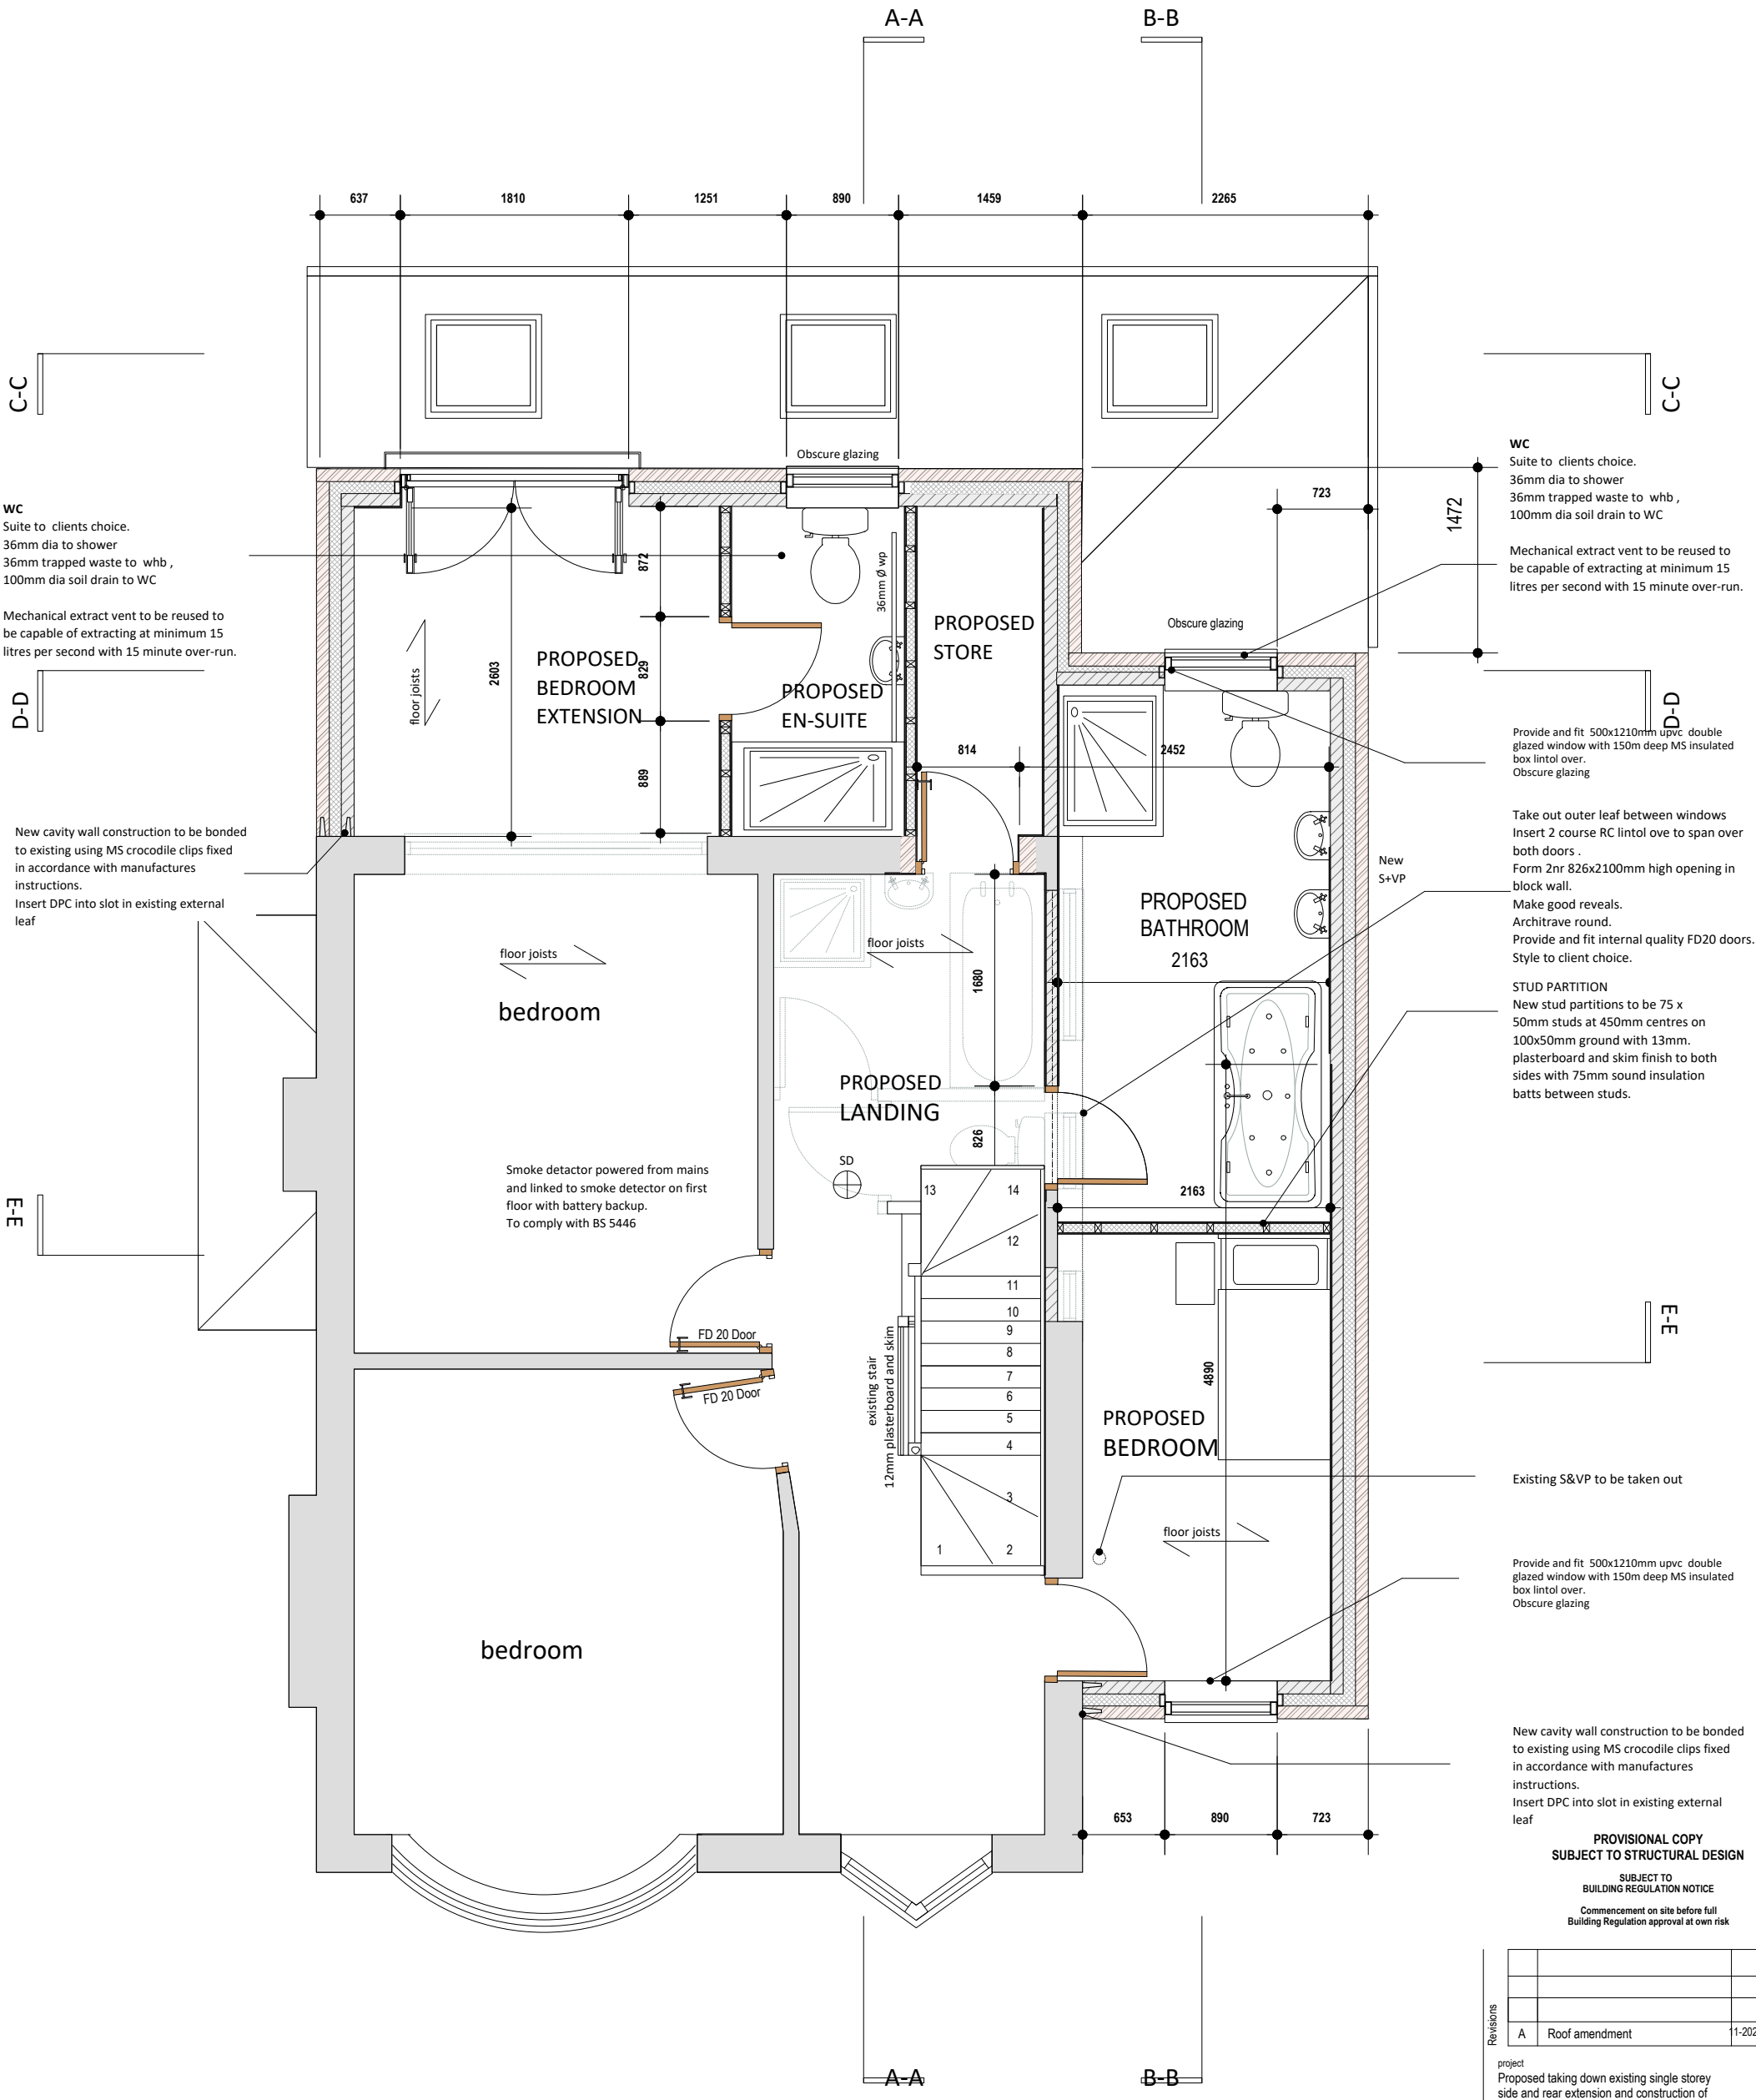

PROVISIONAL COPY
SUBJECT TO STRUCTURAL DESIGN

SUBJECT TO BUILDING REGULATION NOTICE

Commencement on site before full Building Regulation approval at own risk

Revisions			
	A	Roof amendment	11-2021

project
Proposed taking down existing single storey side and rear extension and construction of
Two Storey Side and Rear Extension.
at
30 Moss Lane, Middleton.
M24 1WX
client
Mr and Mrs R. White

drawing
FIRST FLOOR PLAN
as proposed

date Sept 2020

drawing 3

scale as indicated @ A3

status
Building Regulation Submission

rev.
A