


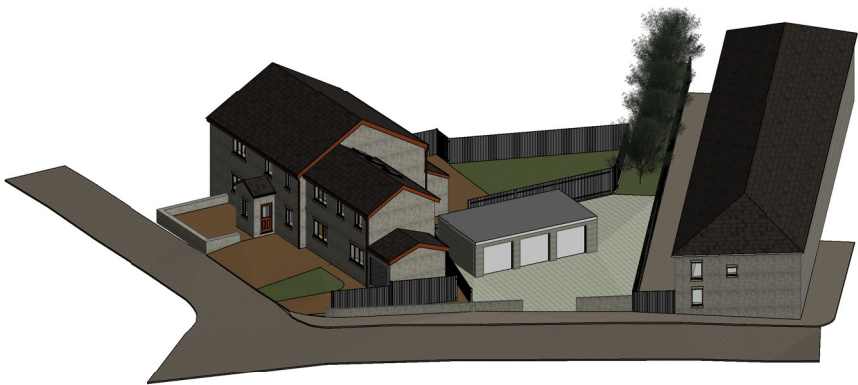

Street View Axo



Street Scene
1 : 100

Rev	Revision History	By	Date
-----	------------------	----	------

Drawing:	Drawing Number:			 QUANTUM GROUP
Street View Elevation & Boundaries	C2046-EL-700-01			
Client:	Drawn: LS	Scale: 1 : 100	Date: 25/07/22	
	Approved: DG	Size: A3	Rev:	
	Status: Planning			
				C2046 - Rose Hill Cottage
				www.quantumgroupnw.co.uk info@quantumgroupnw.co.uk