
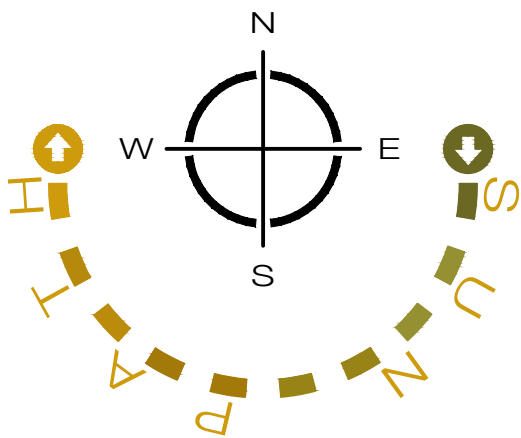


REVISIONS			
P01	08/07/22	PSL	BLG
PLANNING ISSUE			

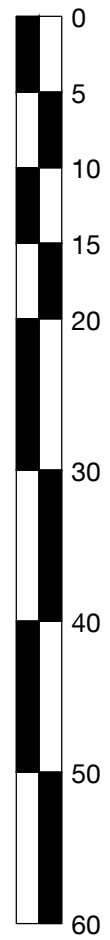

dlA
ARCHITECTURE

55 St Pauls Street | Leeds | LS1 2TE
0113 887 3100
www.dla-architecture.co.uk

PROJECT
KINGSWAY PLOT J2

TITLE
FENCING

SCALE
1:500

DATE
08/07/22

DLA REF
2022-052

DRAWN
PSL

REVIEWED
BLG

PROJECT
KPJ

ORIGIN/R
DLA

ZONE
JS

LEVEL
XX

TYPE
DR

ROLE
A


NUMBER
90073

STATUS
PLANNING

REVISION
P01

T:\2022\2022-052\CAD\05-Autocad\Drawings\90073.dwg

- Plot J
- Plot J Planning Red Line Boundary
 - Kingsway Estate Boundary
 - 2.4m high anti-intruder weld mesh type fencing over soft / gravel / asphalt surfaced area - root fixed

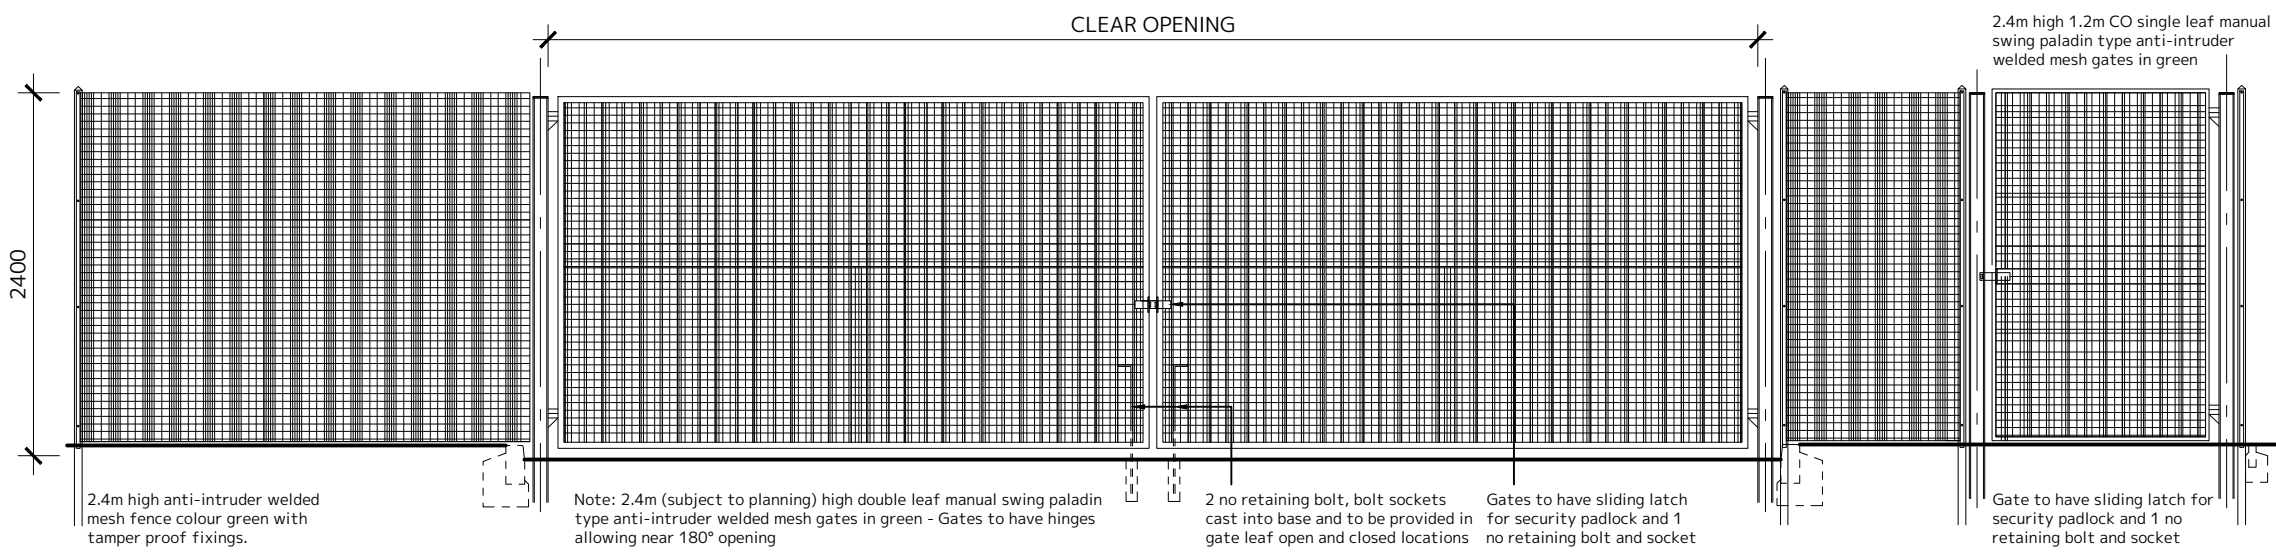

Weldmesh Fence, Vehicle and Pedestrian Gates 1:50