


GALLERY 02 ELEVATION E

GALLERY 01 ELEVATION G


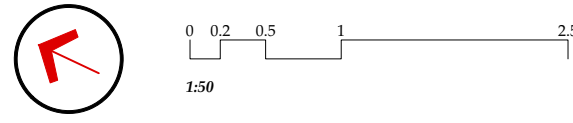


Ceiling Level

Base of Ex Ceiling
Decoration

Pr Display Height
Ex Display Height

Ex Display Height
FFL

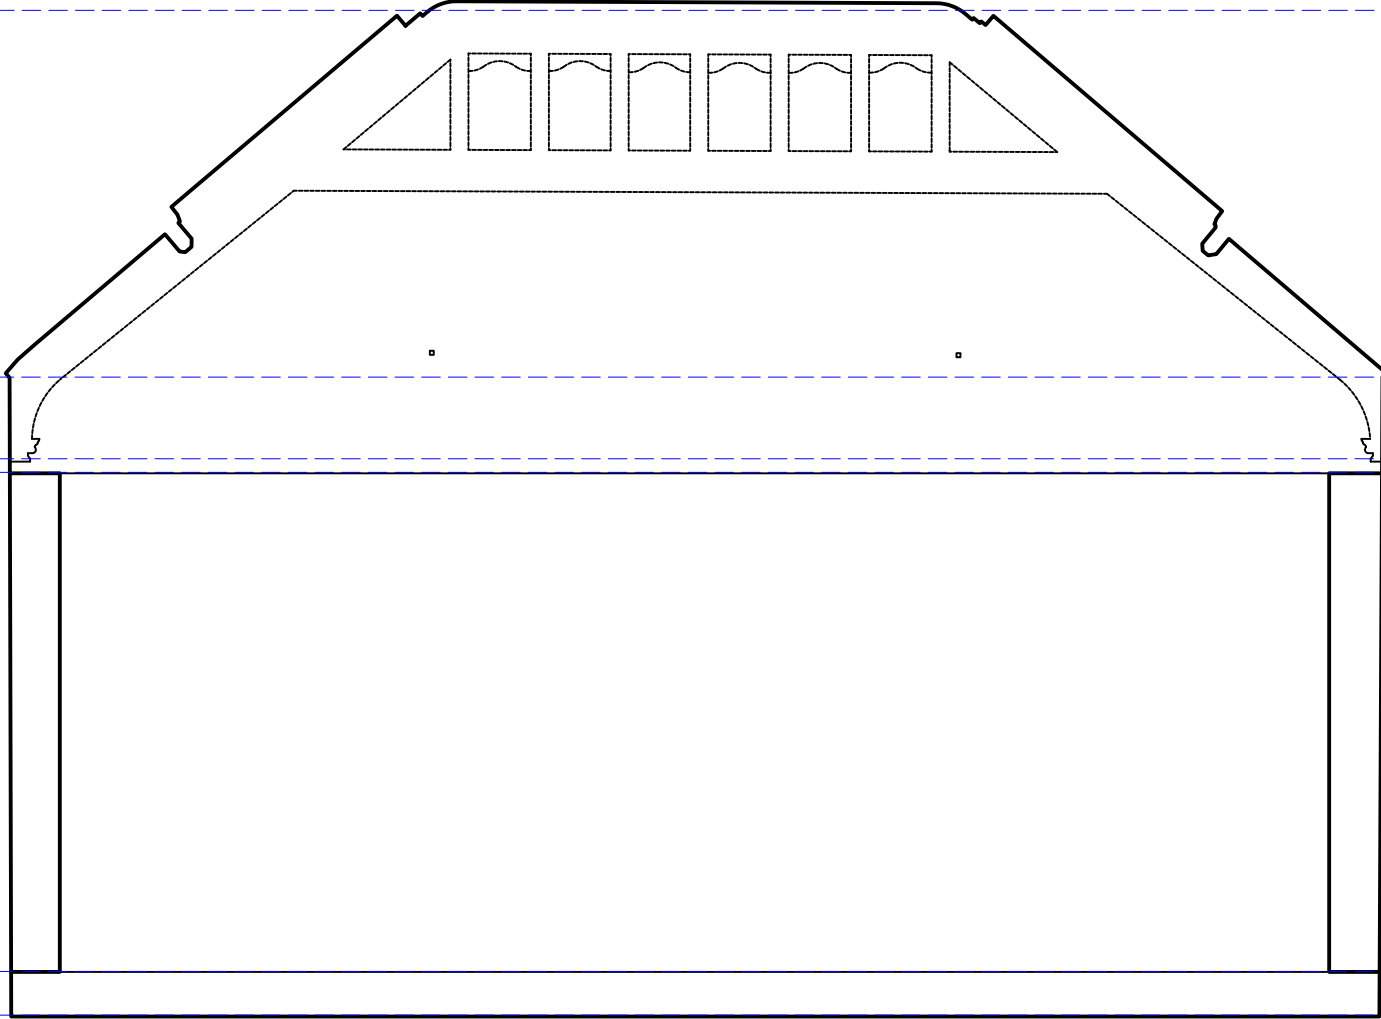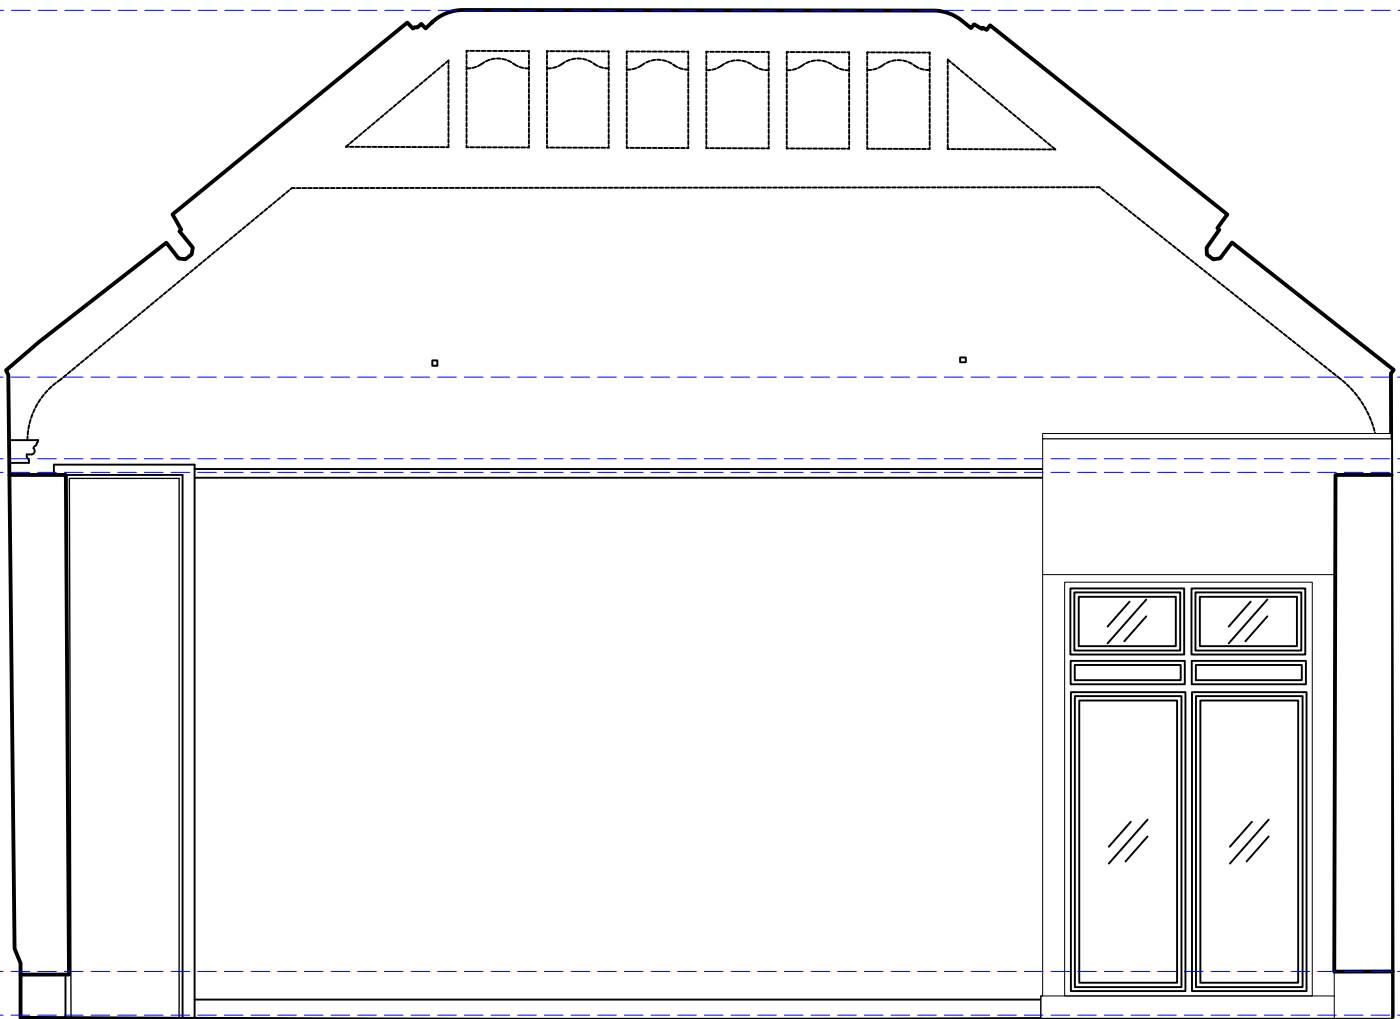


GALLERY 01 ELEVATION F

Ceiling Level

Base of Ex Ceiling
Decoration

Pr Display Height
Ex Display Height

Ex Display Height
FFL

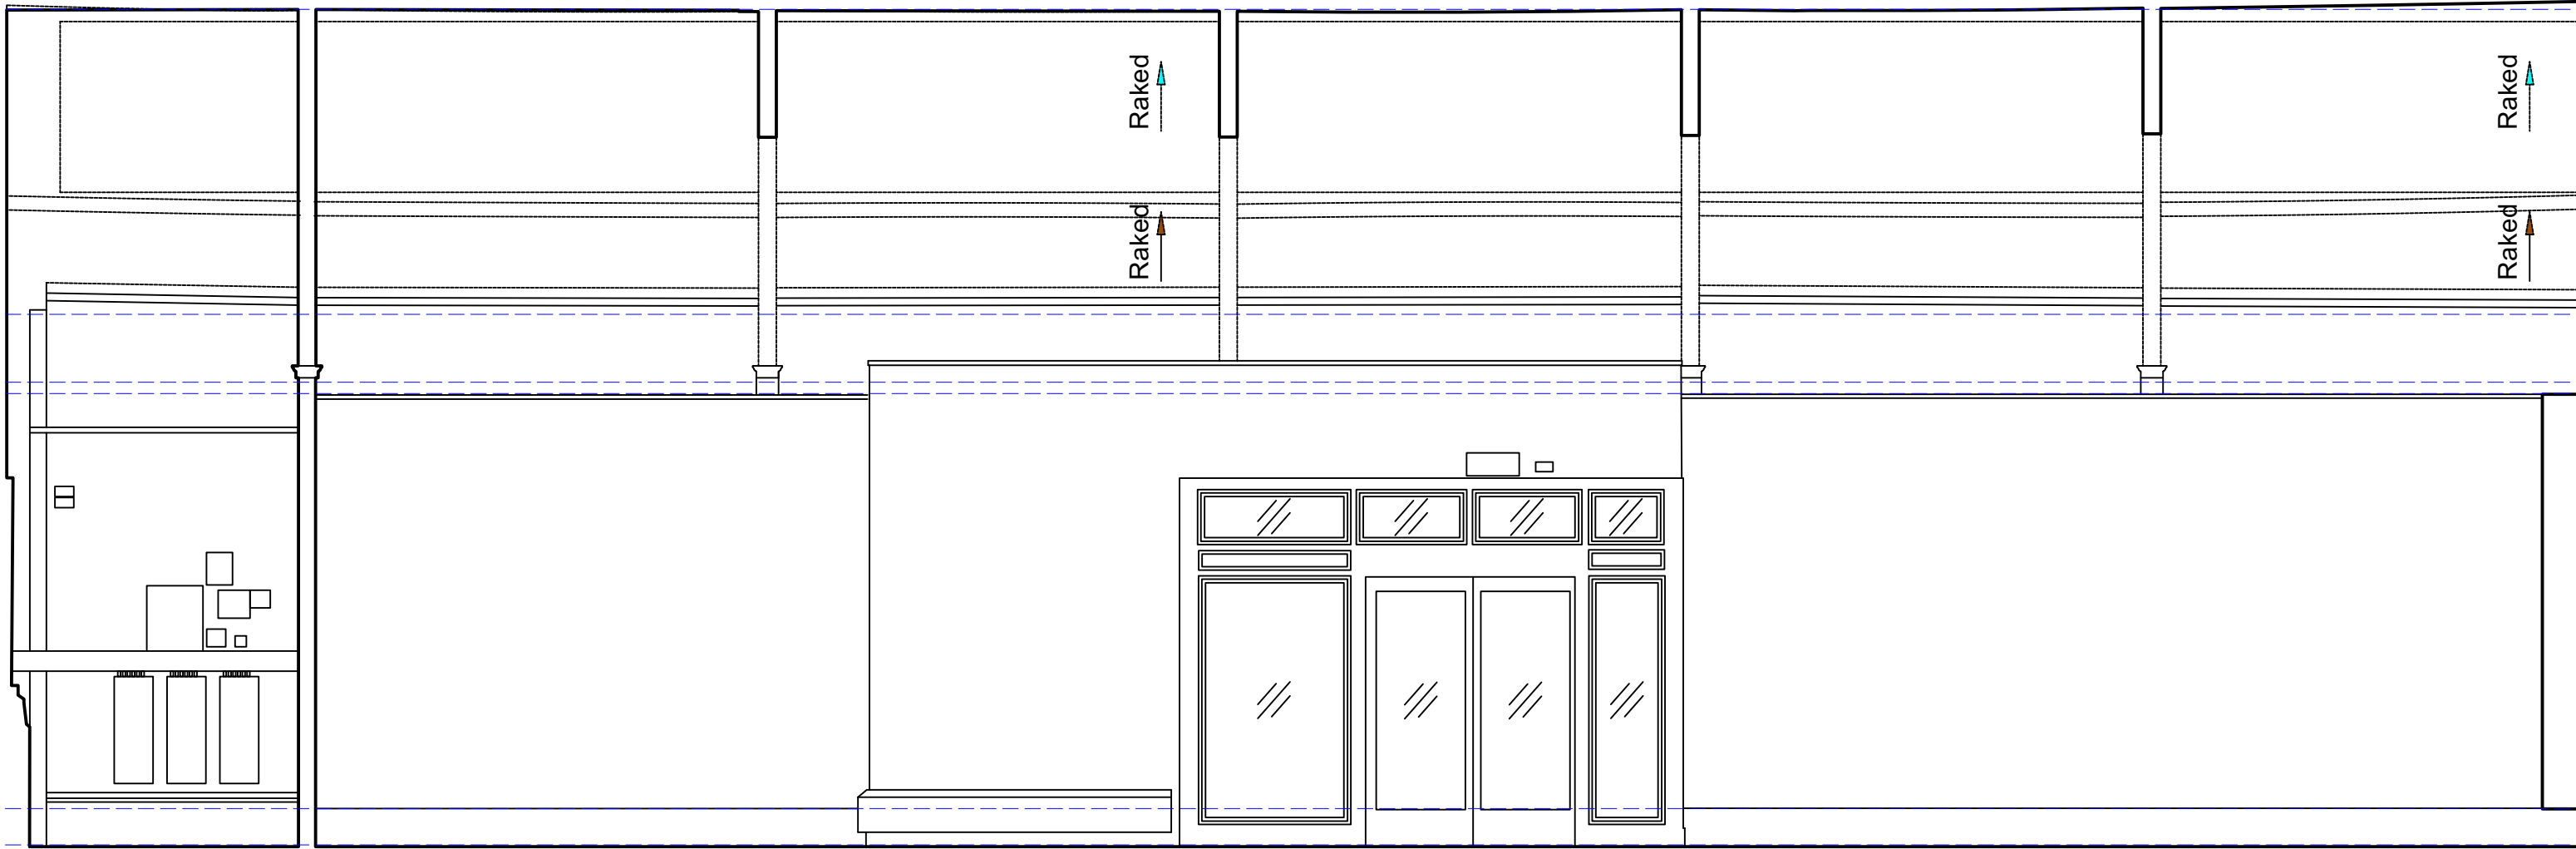



GALLERY 01 ELEVATION H

Ceiling Level

Base of Ex Ceiling
Decoration

Pr Display Height
Ex Display Height

Ex Display Height
FFL

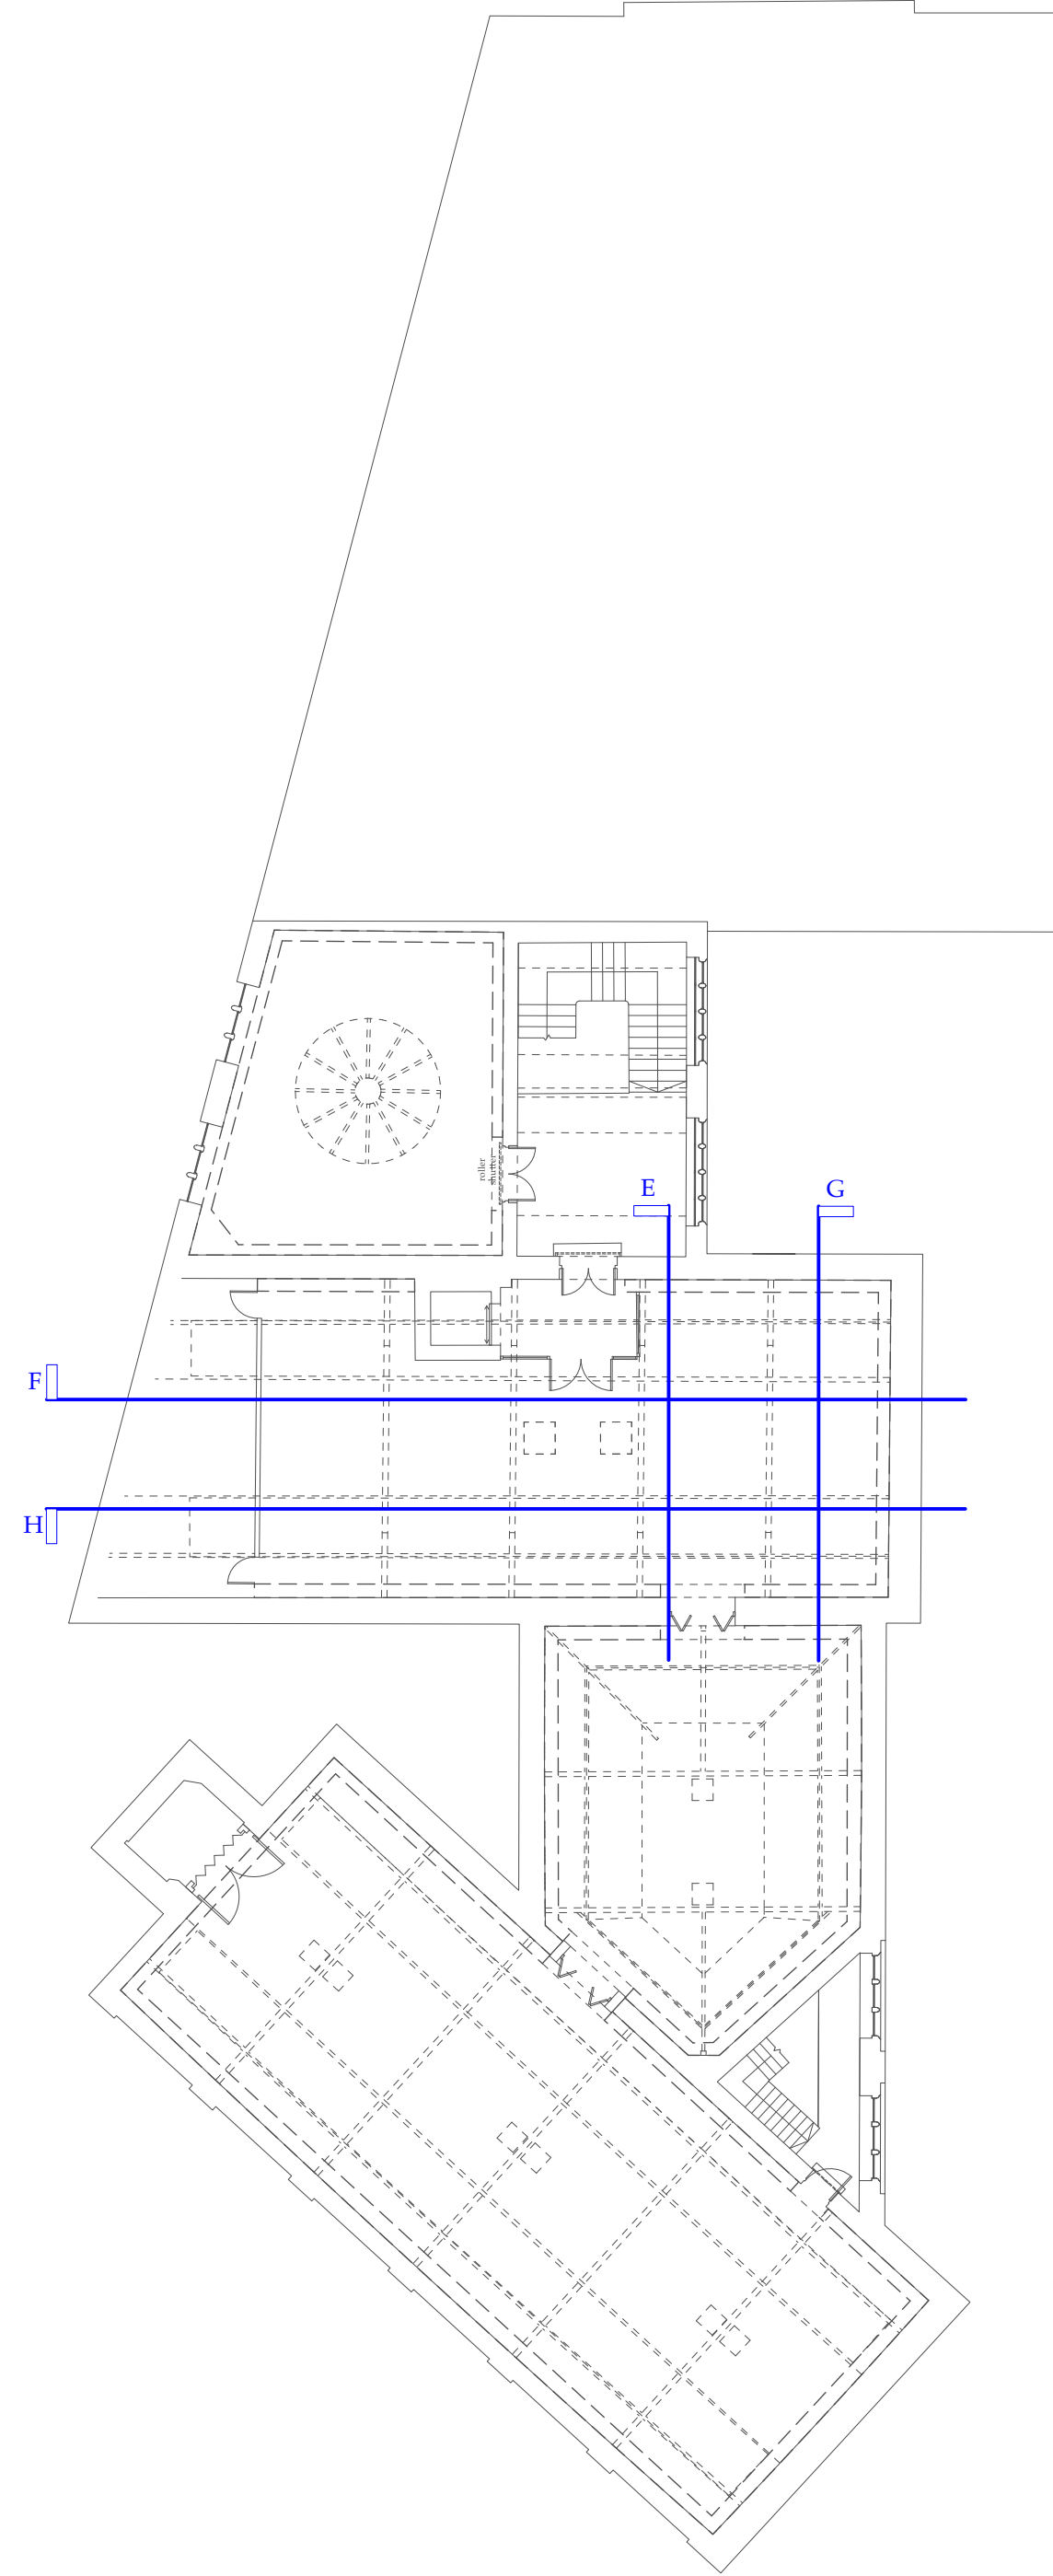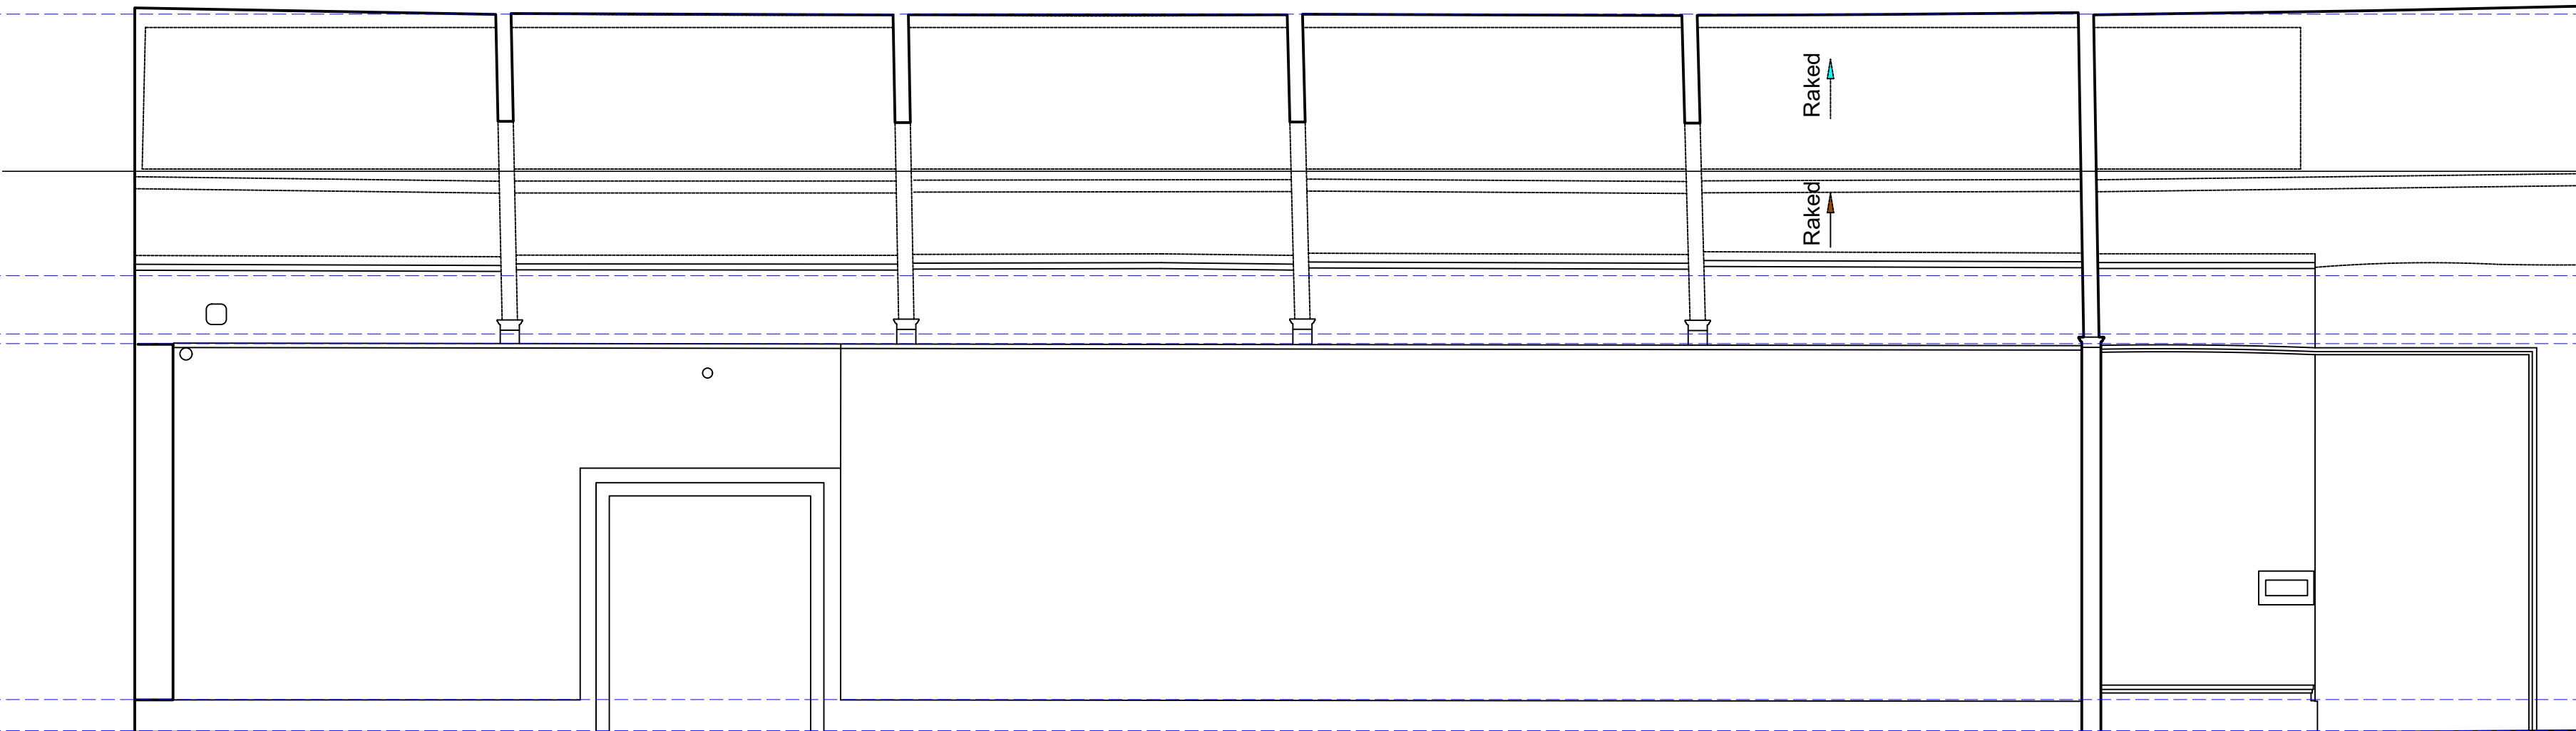

Key

-  Exhibition Boards
-  Existing Walls
-  Proposed Partition

Rev.	Date	Drawn	Checked	Note
 ARCHITECTURAL EMPORIUM Ltd www.architectural-emporium.co.uk / mail@architectural-emporium.co.uk 67 Kensington St, Liverpool, L3 8BE / +44 (0)151 363 0000				
JOB:		TOUCHSTONES - 547		
STATUS:		PLANNING		
SCALE:		1:50 @ ISO A1		
FIRST ISSUE:		15/04/2024		
DRAWING No:		G2E-1.212 -		
Existing Internal Elevations_Gallery 02				