



LHS elevation view;
30m high;125m

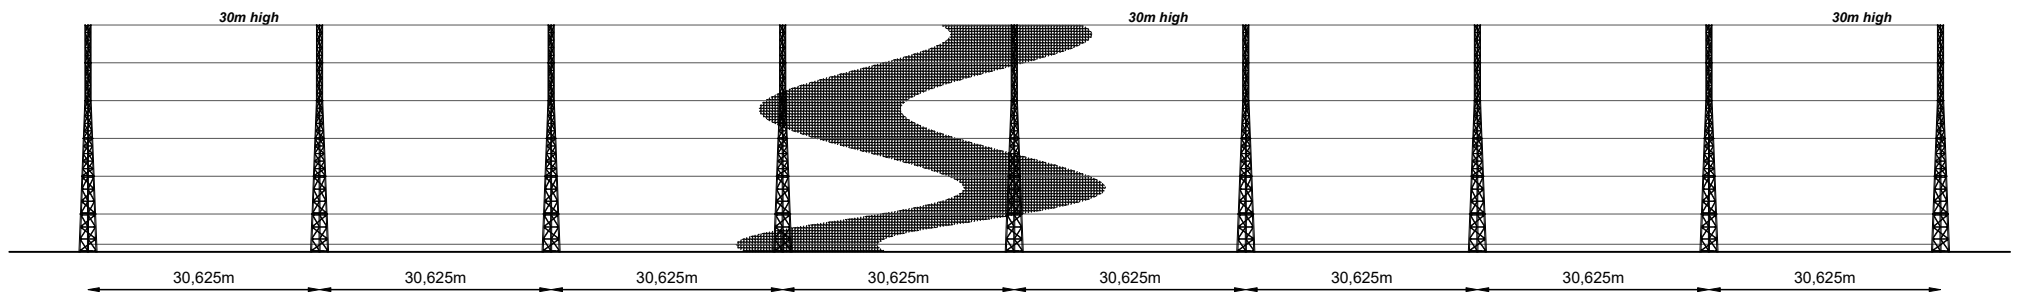

RHS elevation view;
30m high;245m

M 1:1000

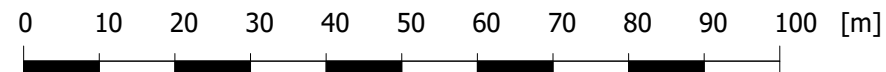

FENCING FOR THE SPORTING INDUSTRY		AJW CONSTRUCTION
HI-NETS		
Project	Bowlee pk	
	Golf Range Fencing	
Description	30m high fencing	
Elevation View		
Note : This Drawing is a General Arrangement with dimensions shown being subject to Client providing final specifications for this project		
Scale	1:1000	Sheet size
Date	08.04.24	A4
This Drawing and any designs indicated thereon are the copyright of Hi-Nets/AJW Construction LTD) All rights reserved .		
Ref:DW11042302		Rev: