
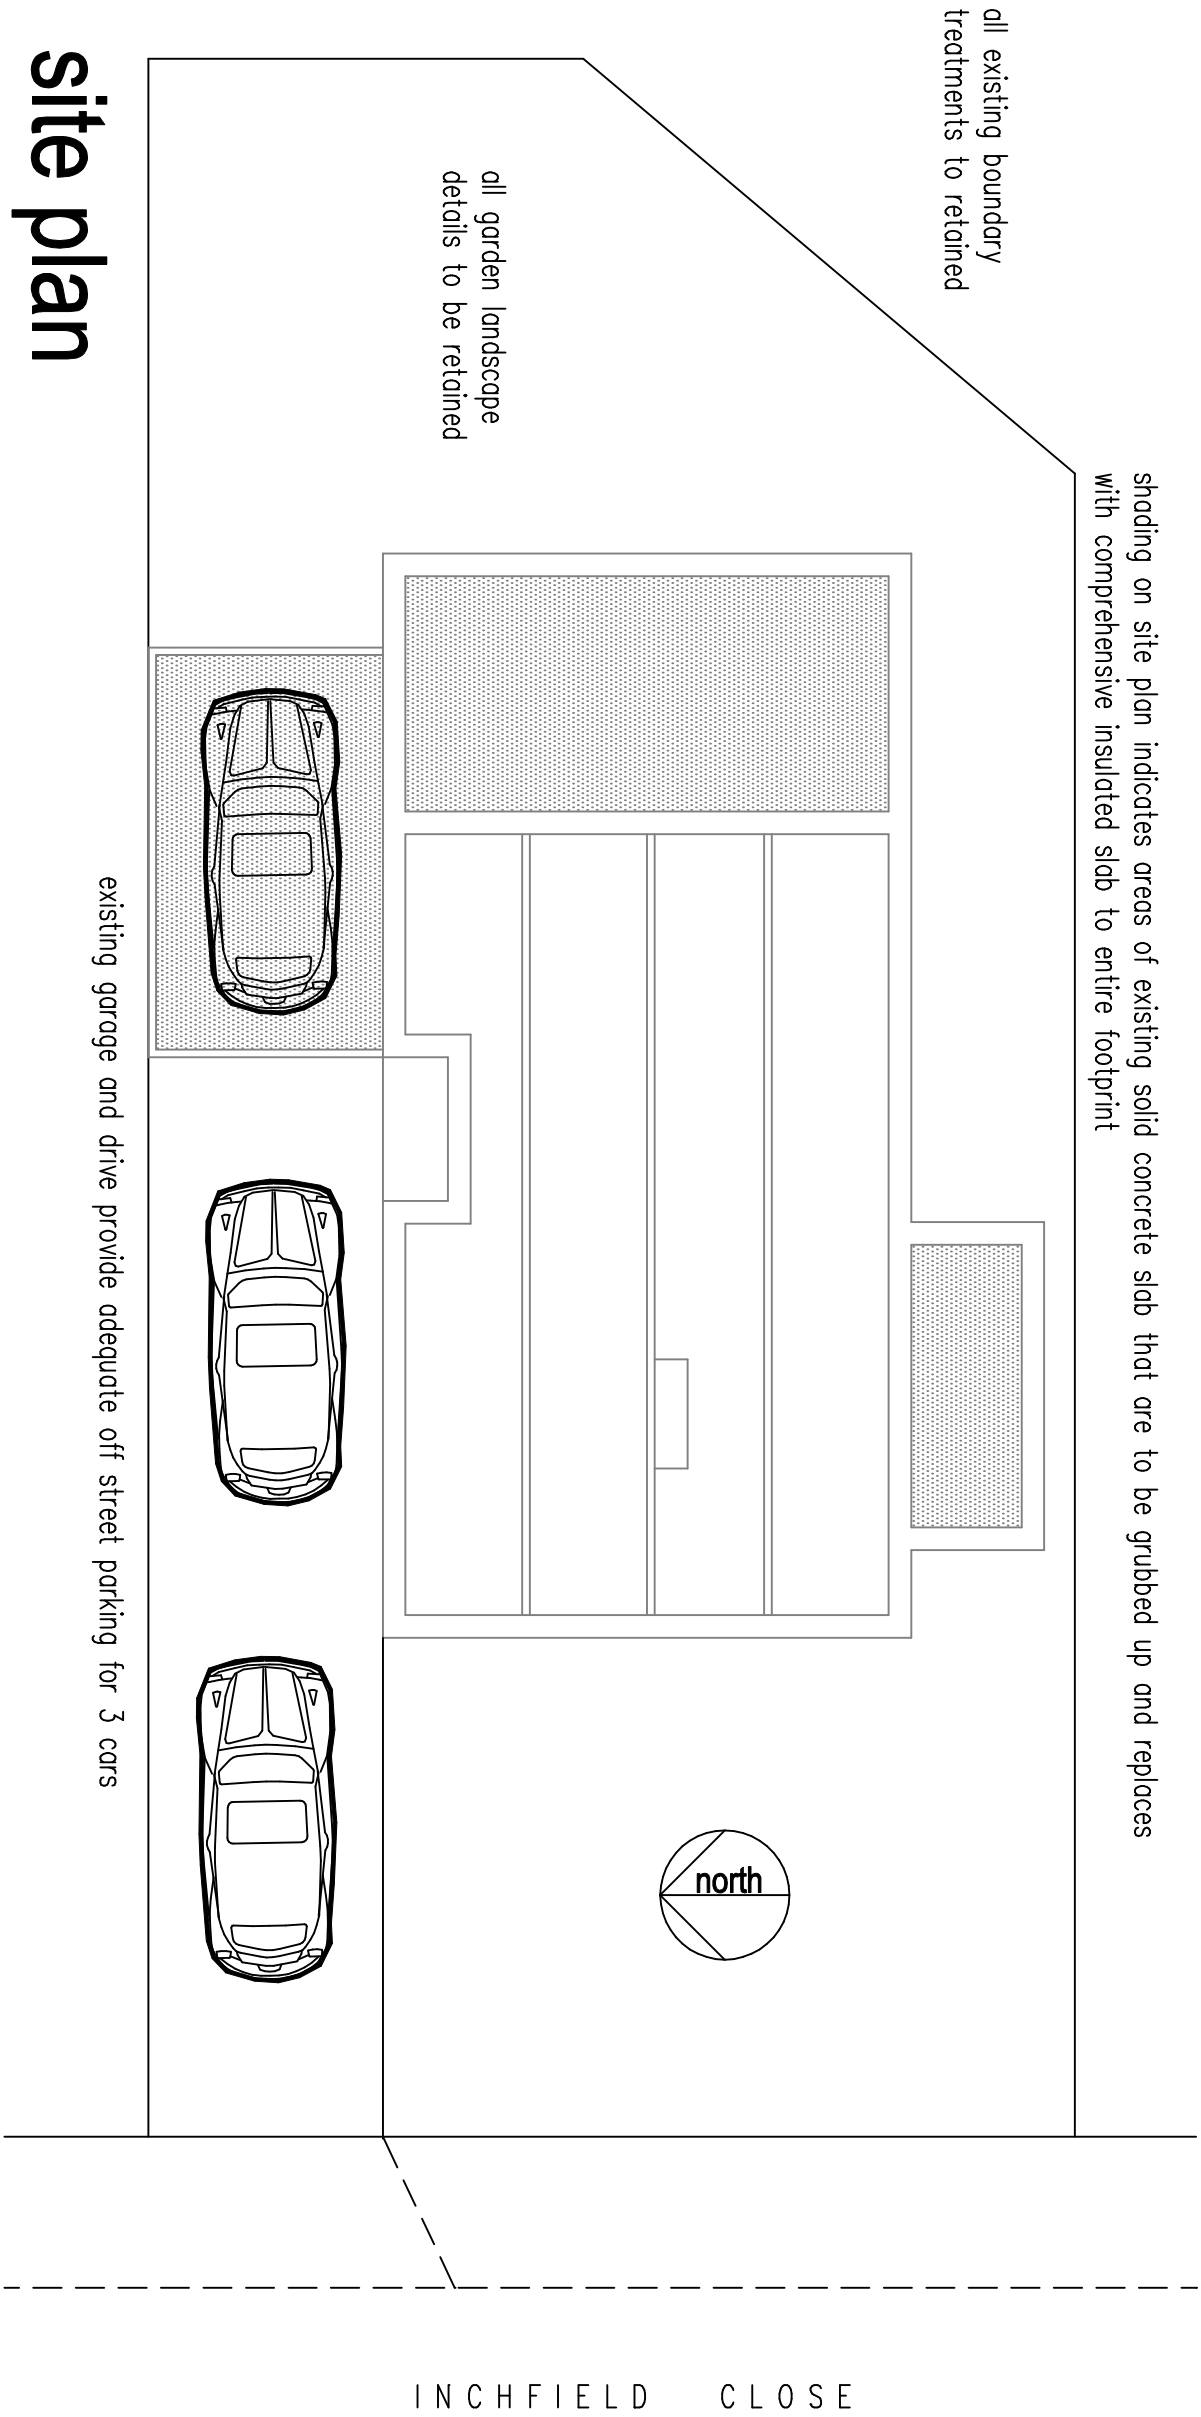


elevations
scale 1:100

**lounge window amended 22-08-17
to be centrally located on west facing
elevation**

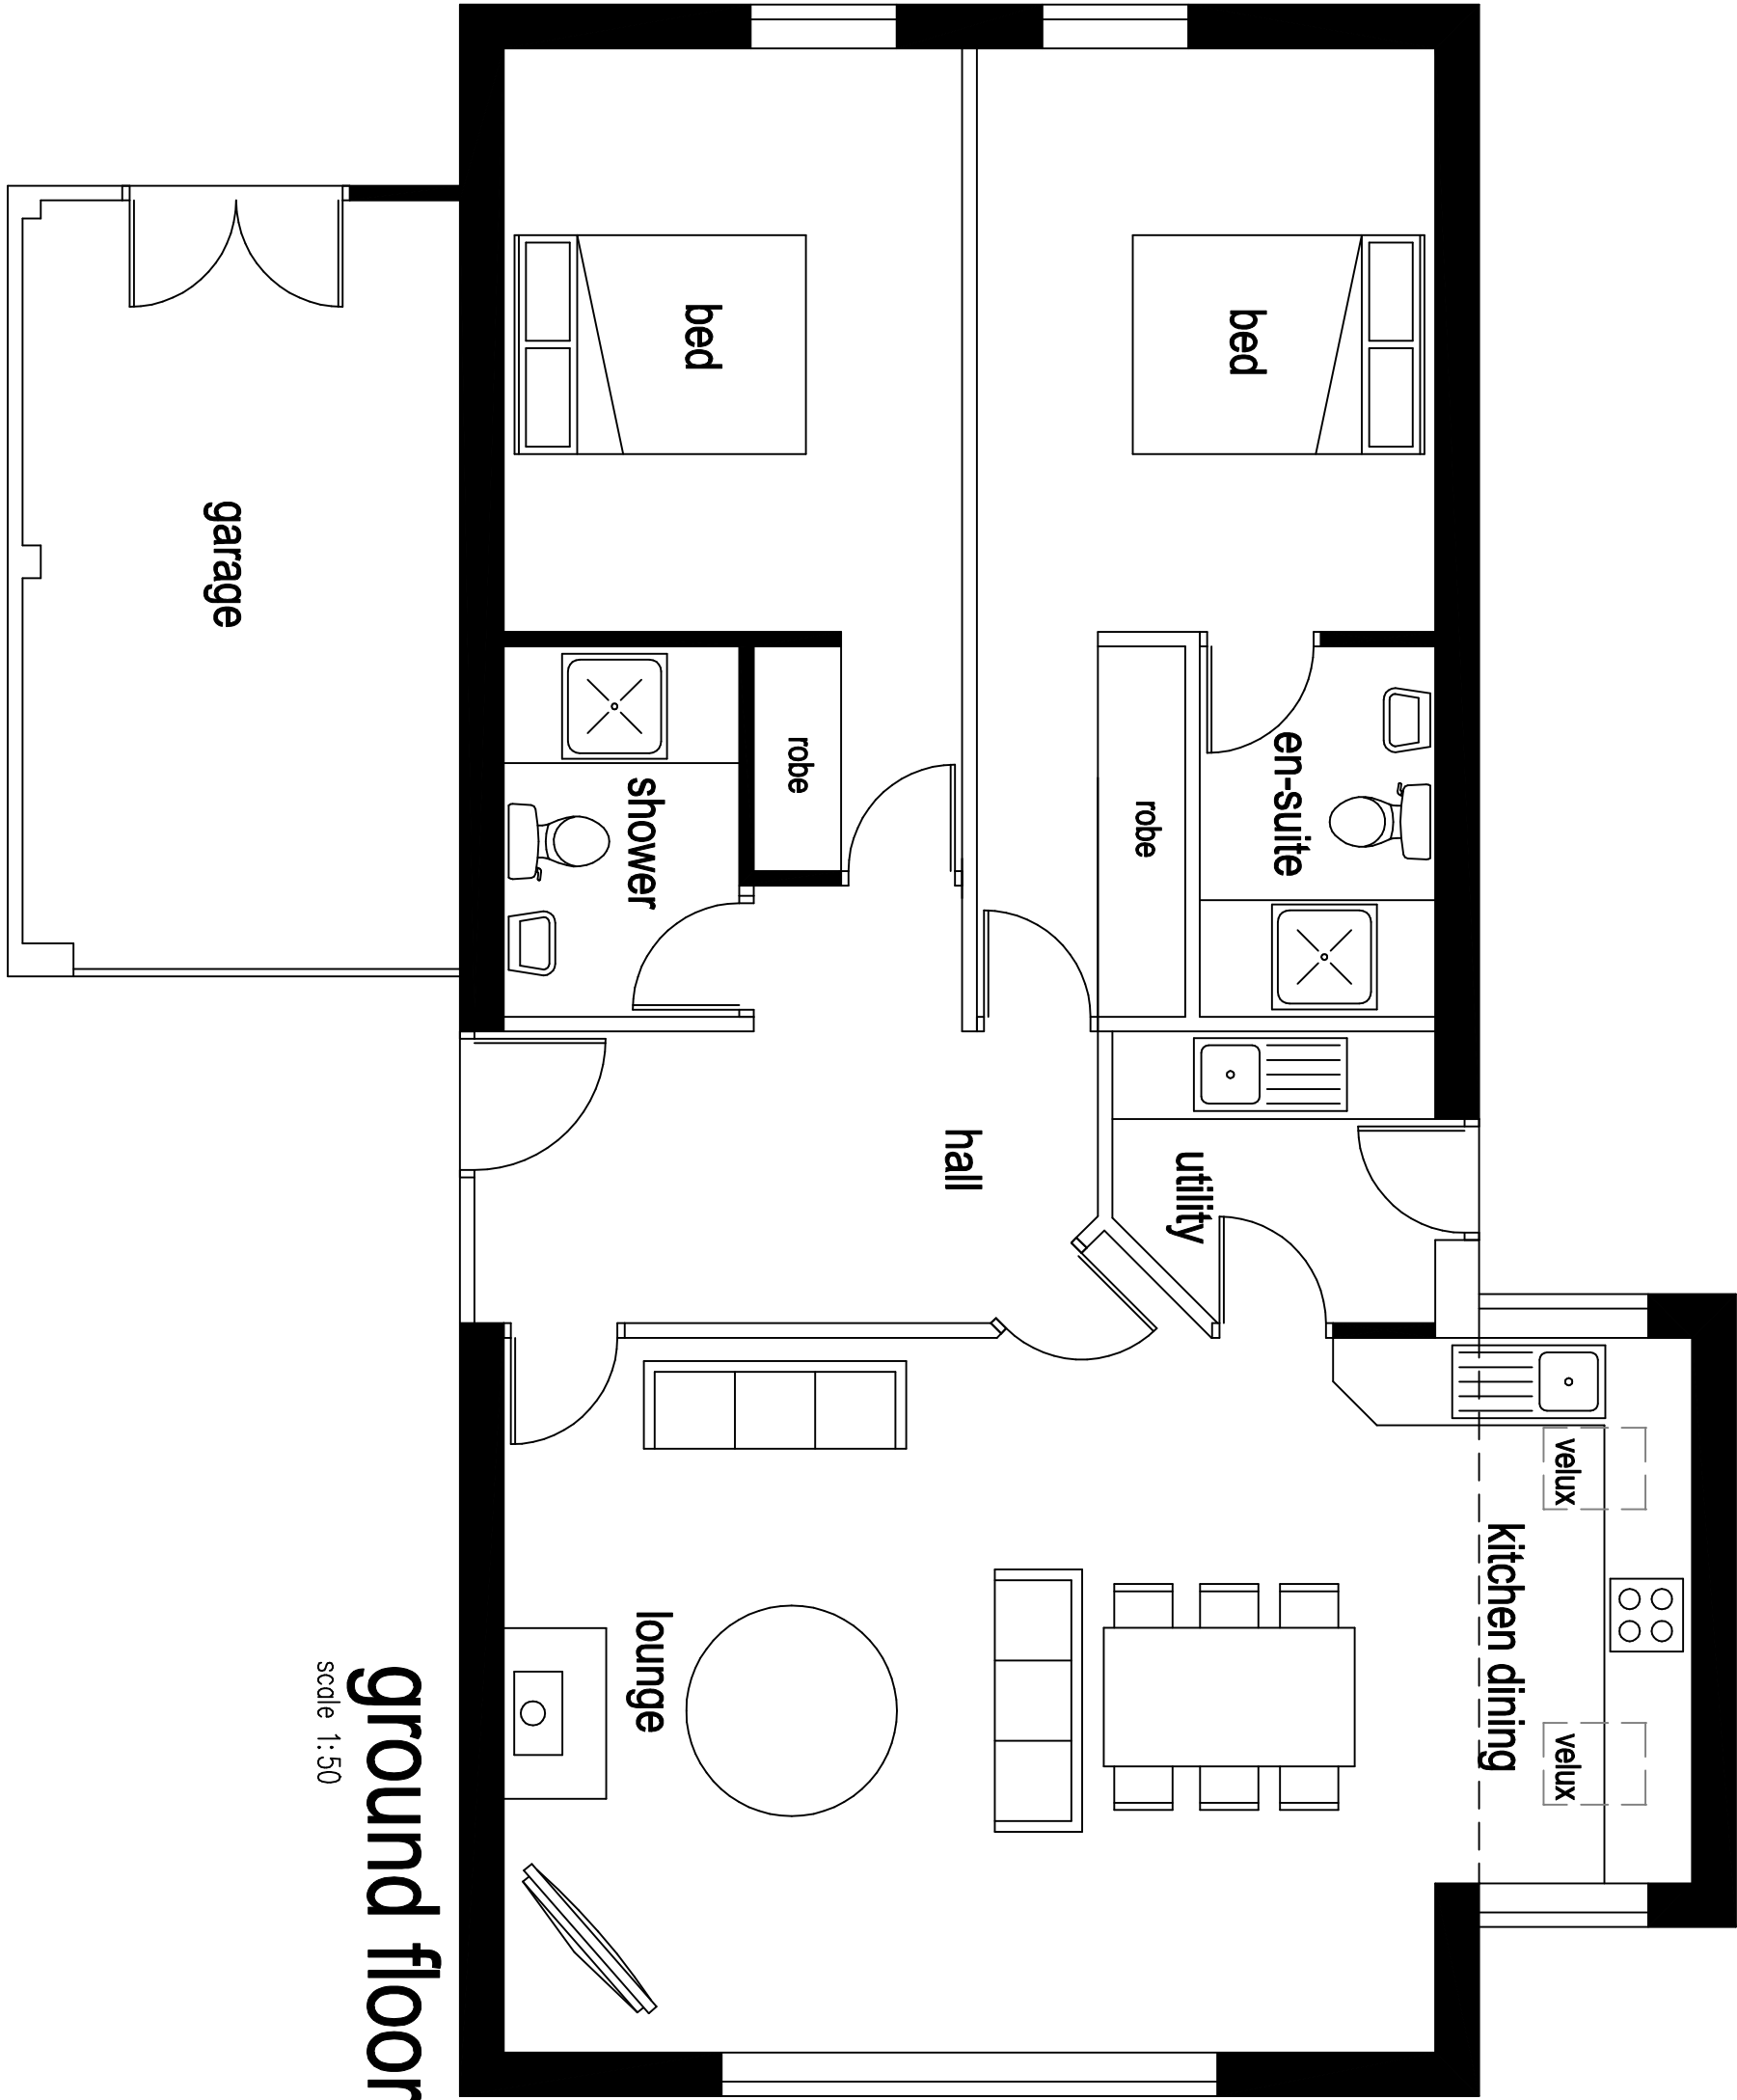

**this proposal involves the rebuilding of a burnt out bungalow
on it's original foundation
the location of the building will therefore be
identical to that which existed previously**

**radically amended 27-05-17
entire upper floor removed
in response to comments from
Rochdale MBC Development Control**
**amended 12-03-17
garage roof detail altered in response
to comments from neighbour**
**amended 10-06-17
dining area window cill lowered**

**proposed new 2 bed bungalow
to sit of foundation of former burnt out
bungalow at**

**2 Inchfield Close
Rochdale**

**scale 1:100 1:50 @ A1
0m 10m
linear scale 1:100 @ A1**