NOTES

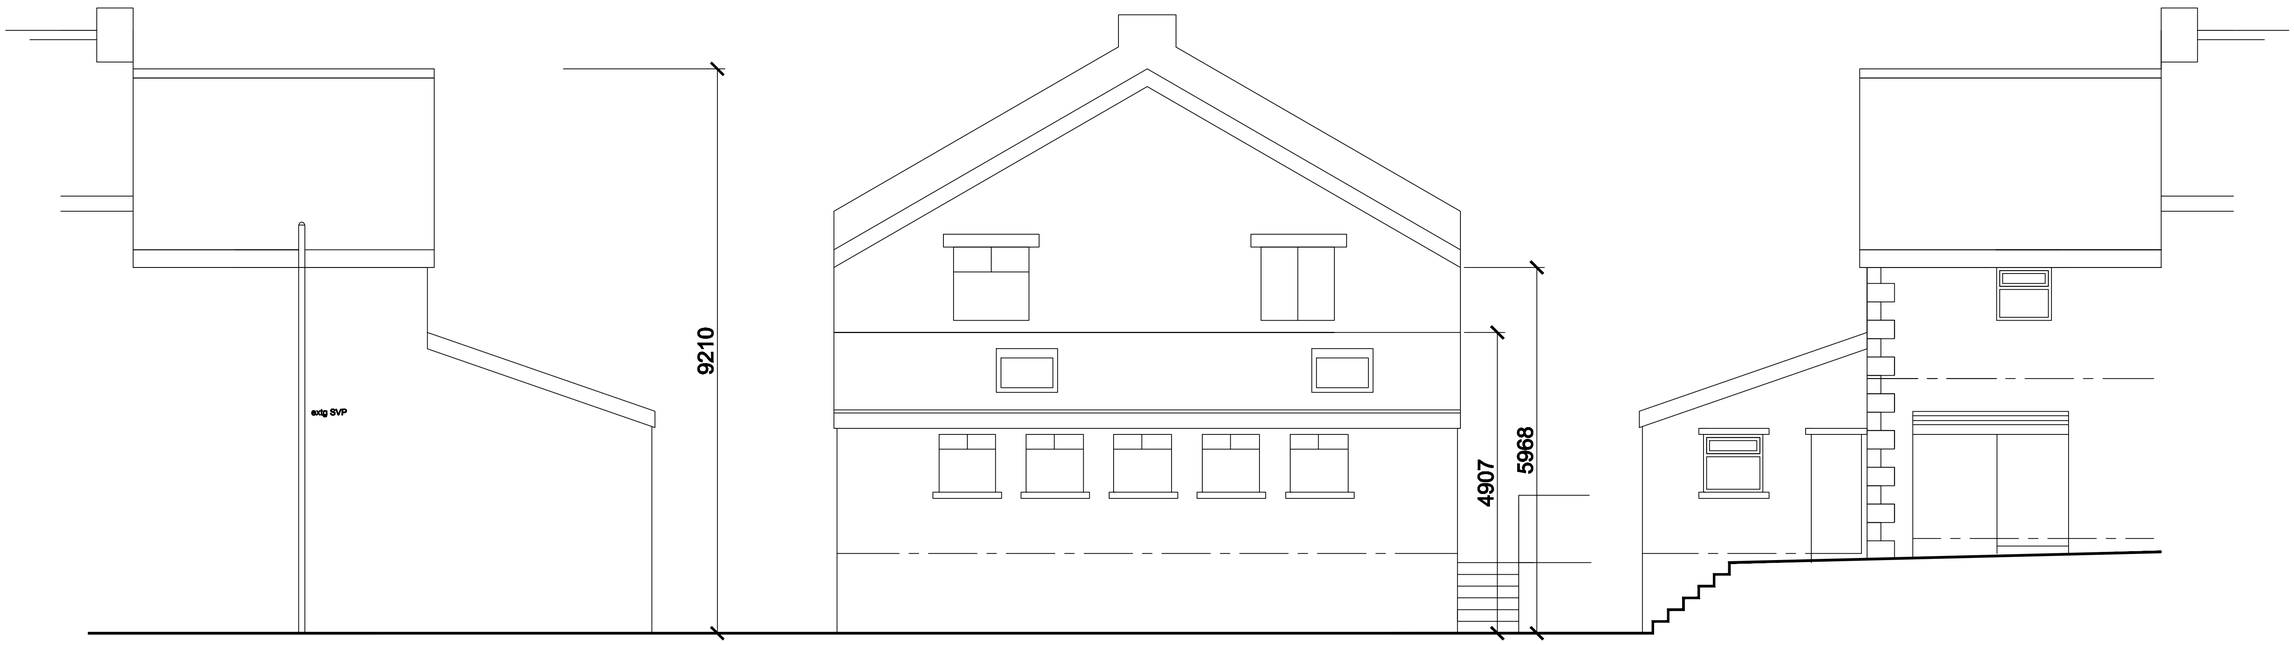

extg side elevation

extg rear elevation

extg side elevation

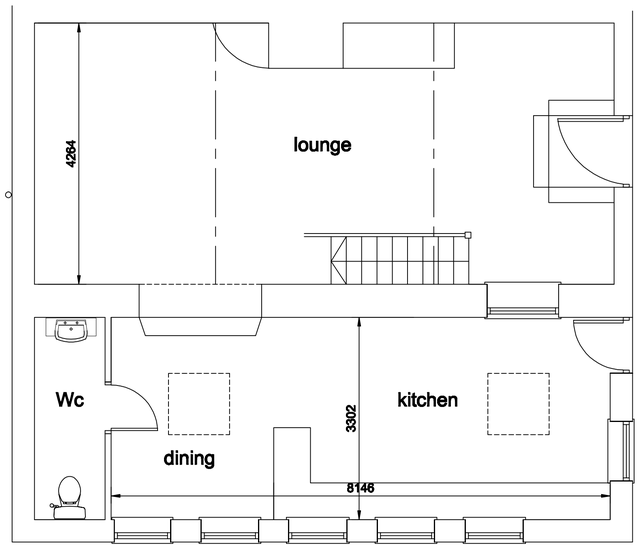

extg ground floor

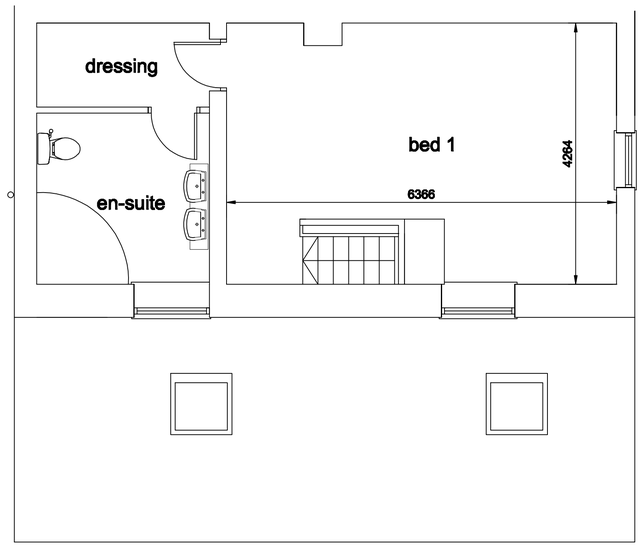

extg first floor

REV	DESCRIPTION	CHECK	DATE

CLIENT

Ms Lucinda Docker
Whittle Fold Farm, Whittle Lane, Heywood OL10 2RD

PROJECT

Subdivision and extension of the existing dwelling & single storey extension/covered area over patio

DRAWING

Existing Plan & Elevations

SCALE	DATE	DRAWN	CHECKED
1:50 @ A1	Oct 2020	rb	

DRAWING NO.	CAD REFERENCE NO.	REVISION
2033/LD/01		