


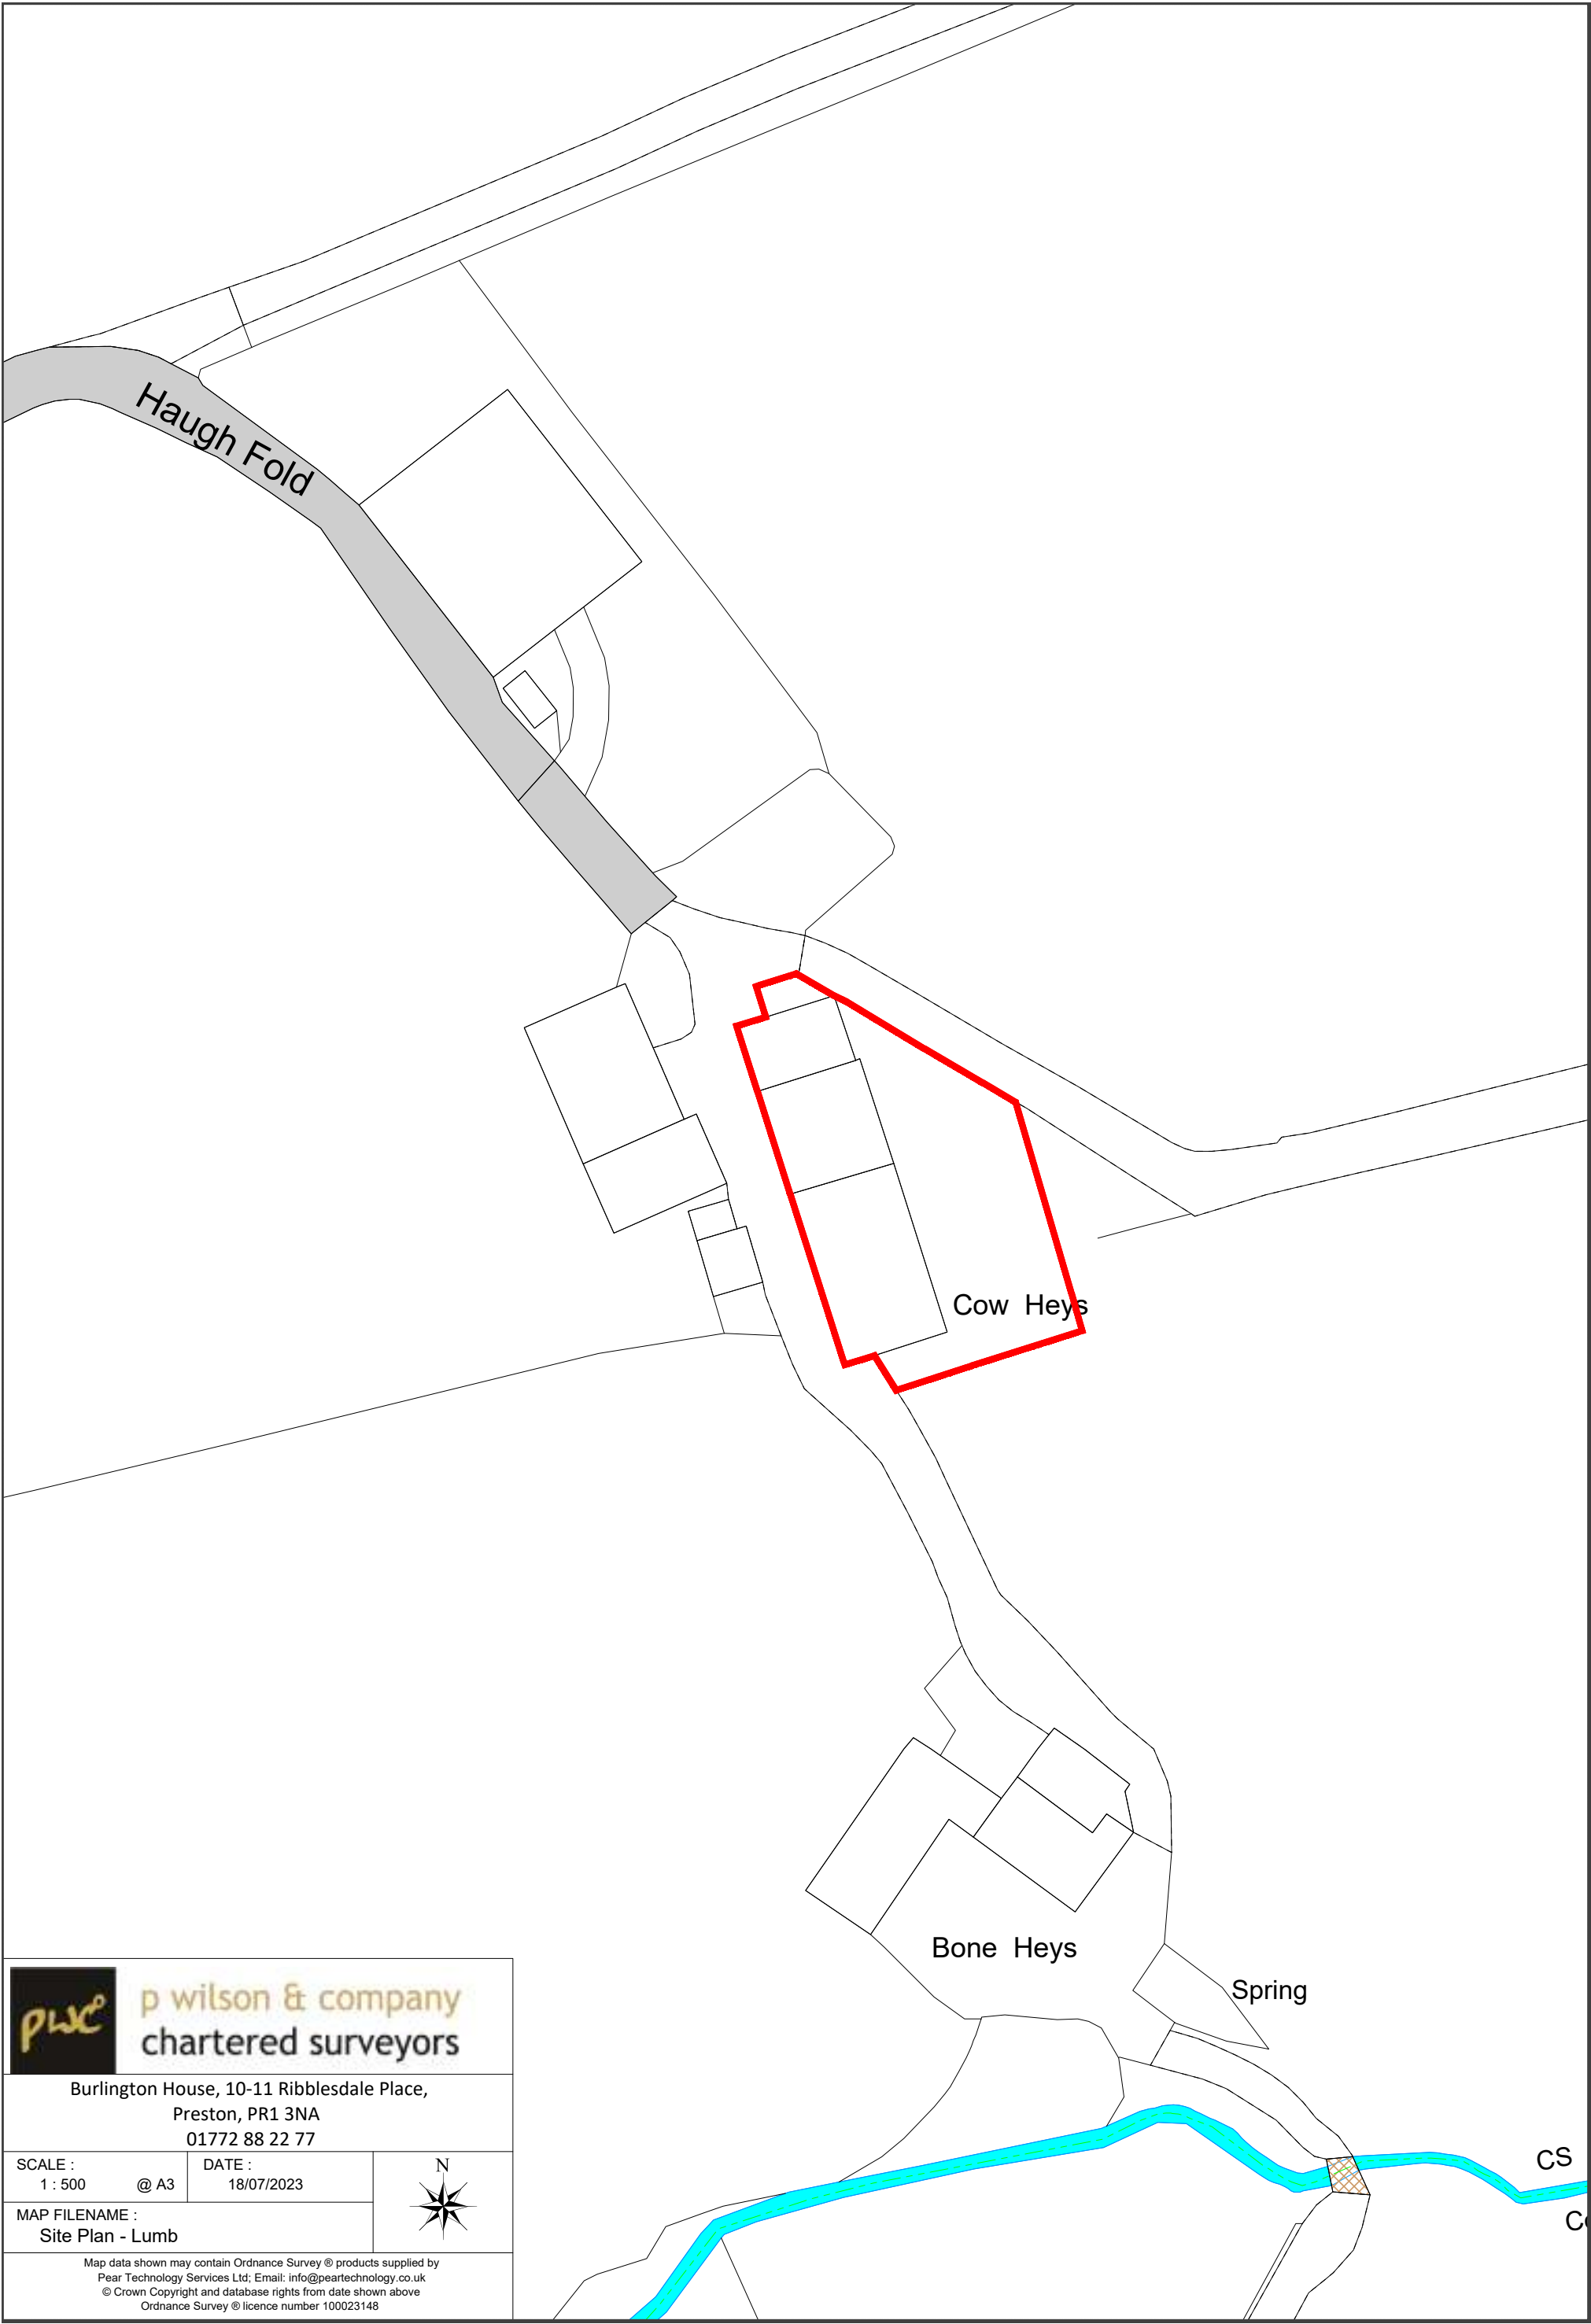



p wilson & company
chartered surveyors

Burlington House, 10-11 Ribblesdale Place,
Preston, PR1 3NA
01772 88 22 77

SCALE :
1 : 500

@ A3

DATE :
18/07/2023

N


MAP FILENAME :
Site Plan - Lumb

Map data shown may contain Ordnance Survey © products supplied by
Pear Technology Services Ltd; Email: info@peartechology.co.uk
© Crown Copyright and database rights from date shown above
Ordnance Survey © licence number 100023148