


2.

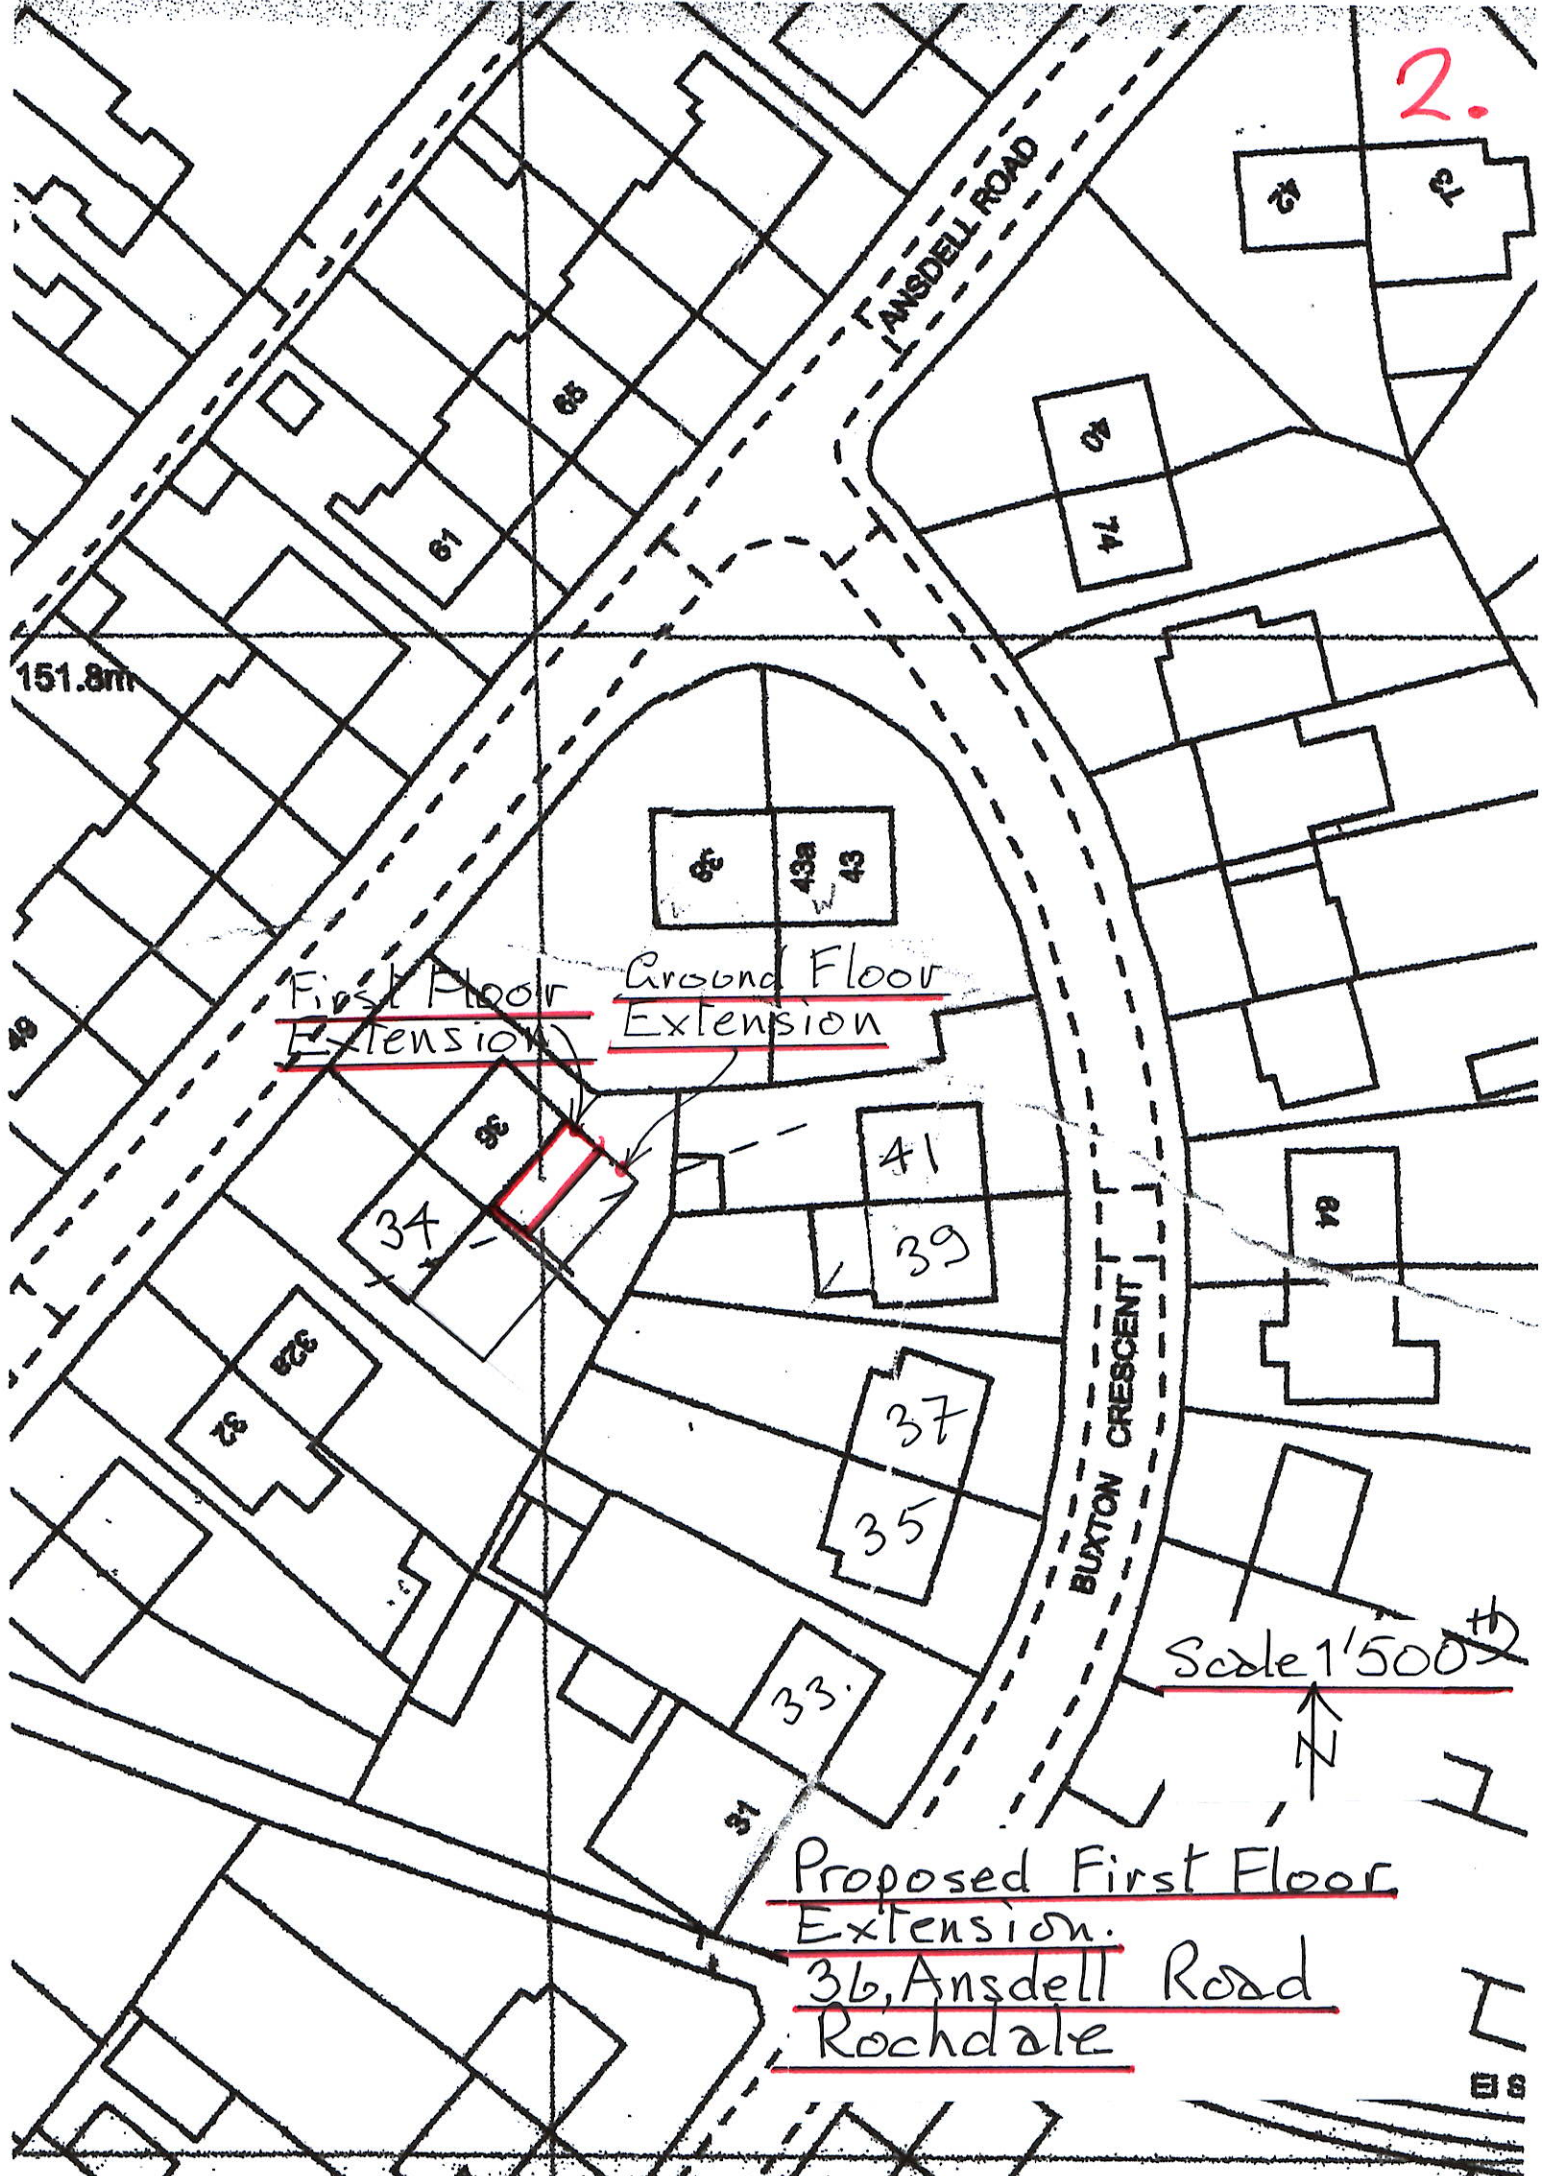

First Floor Extension

Ground Floor Extension

Proposed First Floor Extension.

36, Ansdell Road
Rochdale

Scale 1:500

