



Existing Garage Building


Flat roof extension  
dating from 1970s

Main house as built

Flat roof extension  
dating from 1970s,  
used as main front  
door incl letterbox

Main house as built gable

Porch

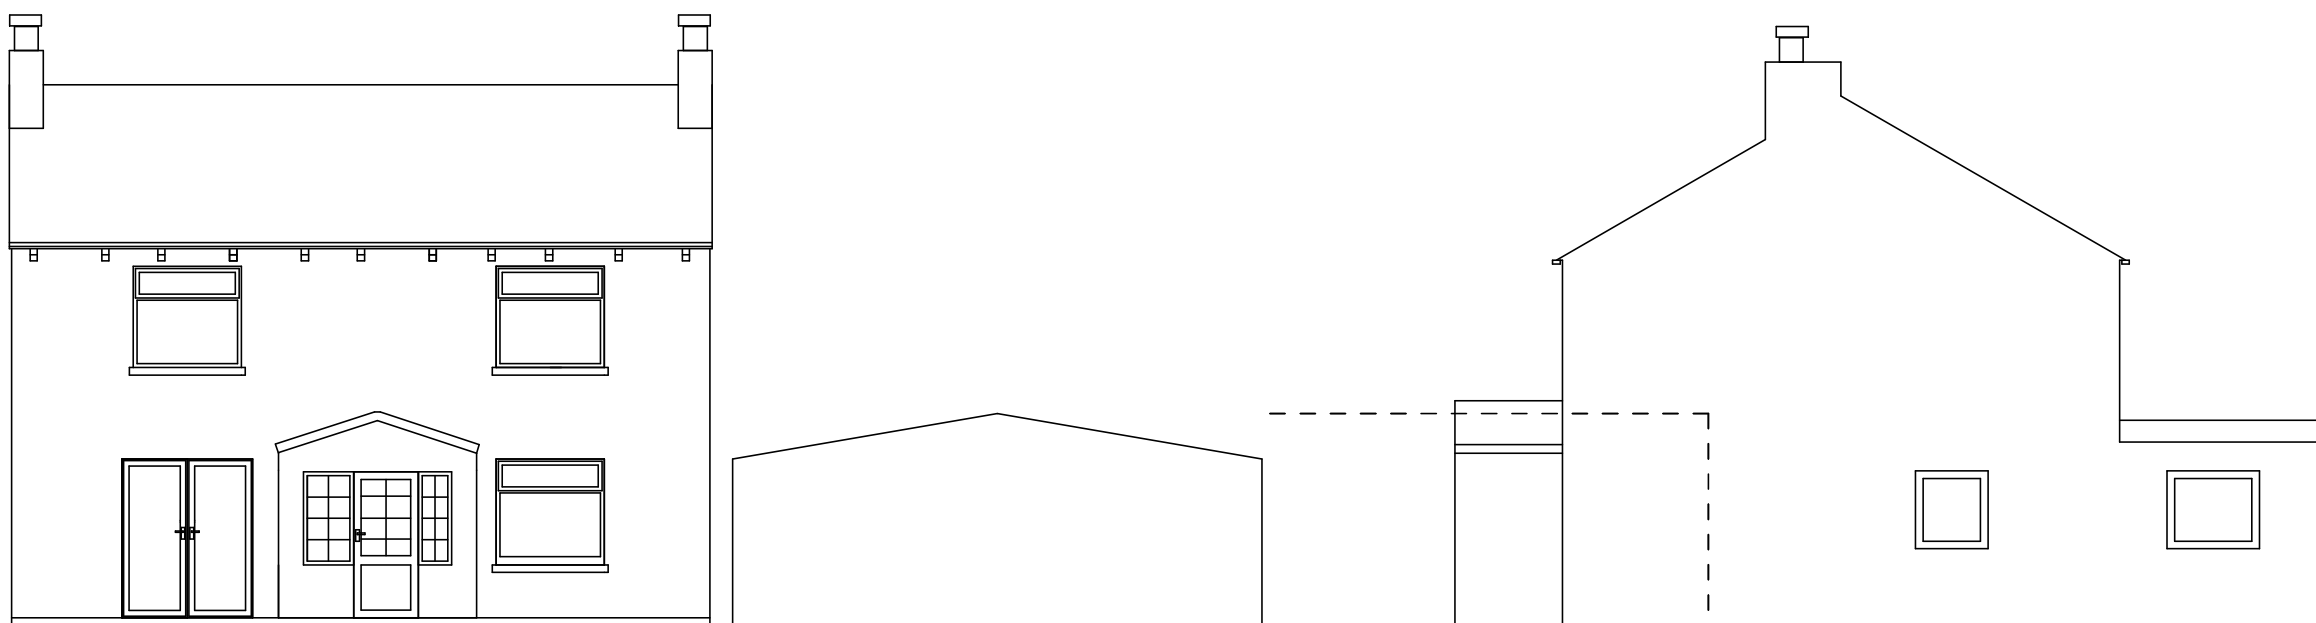

Existing as built, incl porch

Existing Garage Building  
whole width of site

Existing Garage Building outlined to  
show main building behind

**Fern Cottage Baytree Lane Middleton  
M242FH**

Two Single Storey Extensions

Drawing 3- Pre-existing Elevations

Drawing Number 2222-03a

Loganbuilding@outlook.com

07904 649901

Scale 1:1250 and 1:200 @A3