

All These drawings are for the purpose of achieving local authority planning and building regulations plans approval only and should not be used as a working drawings for building construction. These design drawings must be read in conjunction with structural engineers design, drawings and calculations.
All rights reserved. © Copyright 2019. These plans & specifications are the property of P4B Extend Ltd, and shall not be re-printed, reproduced, modified in whole or part without written consent, nor shall any building or structure be constructed in accordance with such plans or specifications thereof without written consent.

N

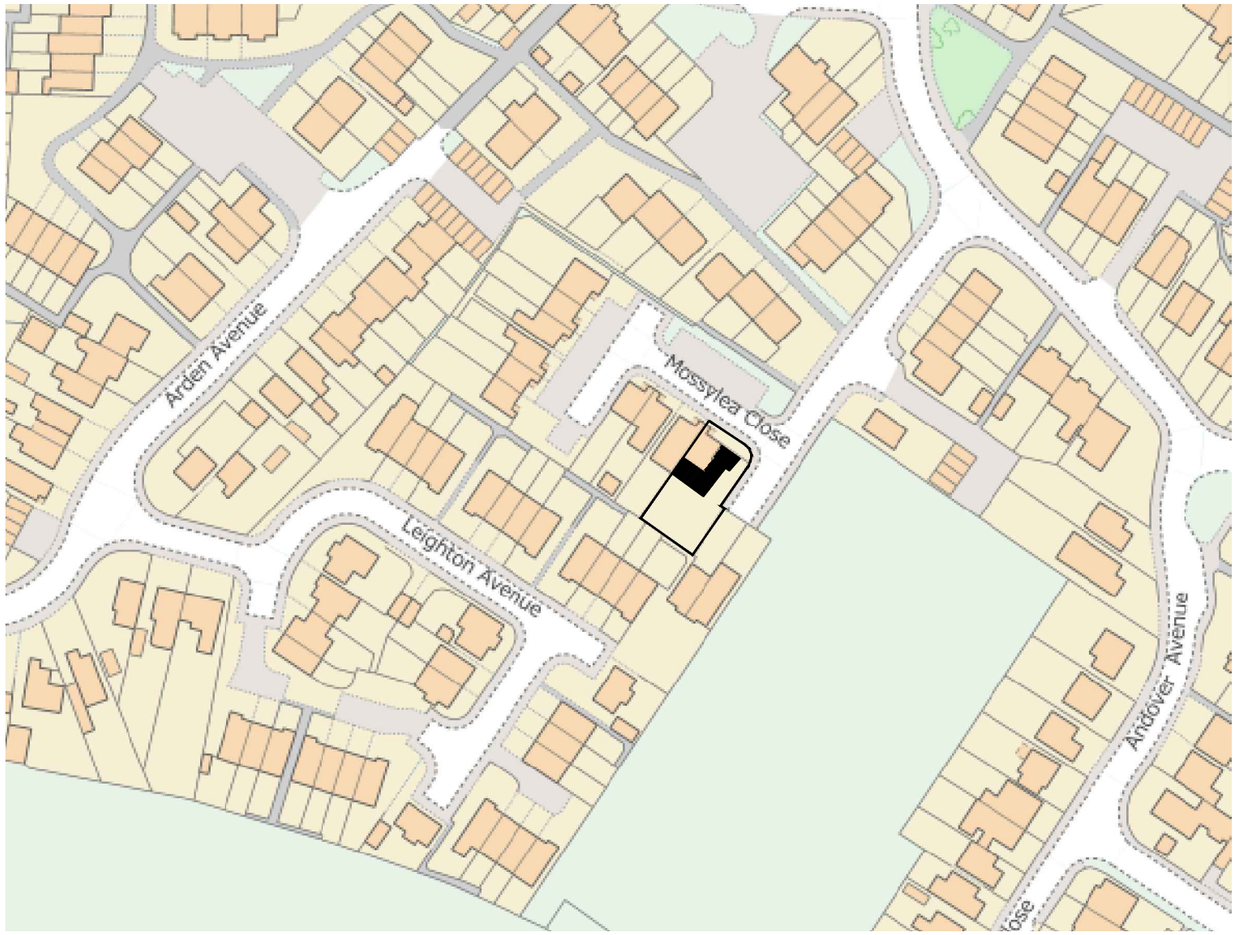

Location Plan (Scale - 1:1250)

0m 10 20 30 40 50 60m

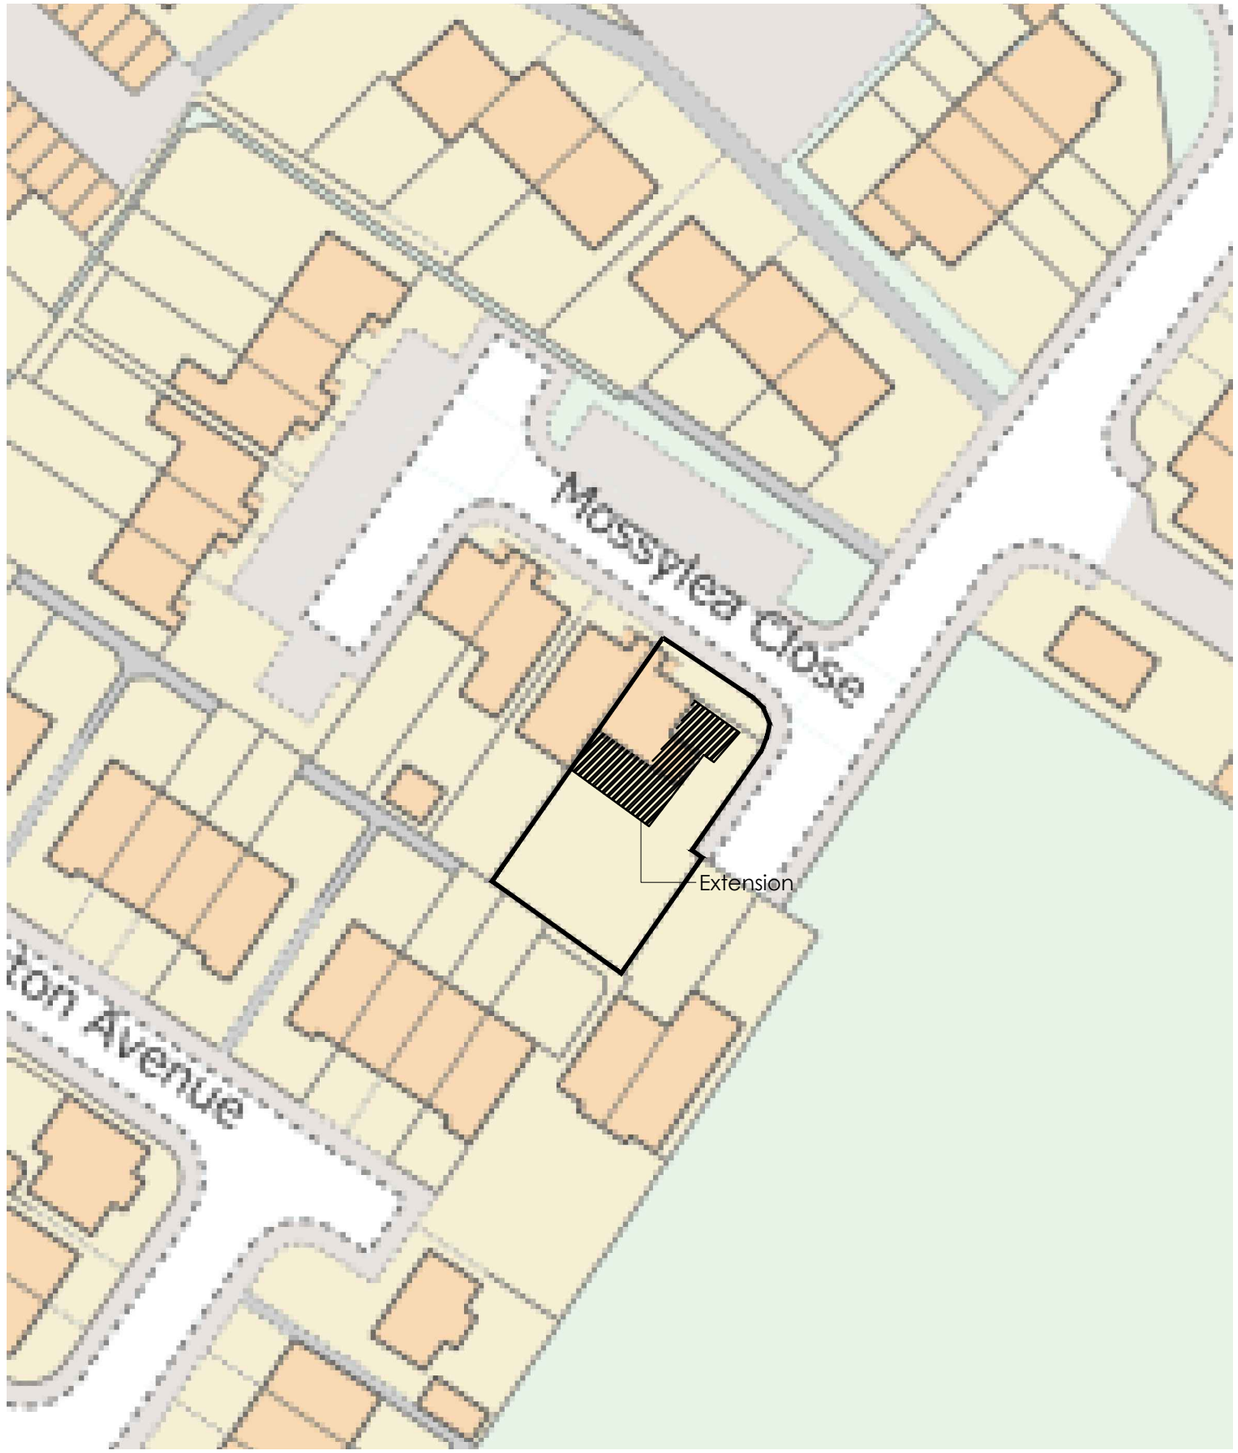

Site Plan (Scale - 1:500)

0m 10 20 30m

01. | **Location Plan**
21001

AS INDICATED @A3

Dwelling Extension
1 Mossylea Close Middleton Manchester M24 1UA

EXTEND™

P4B EXTEND
P4B-EXTEND.CO.UK
INFO@**P4B-EXTEND.CO.UK**
0800 652 6561

15 MEMORIAL ROAD
WORSLEY
MANCHESTER
M28 3AQ