


Location Plan 1:1250

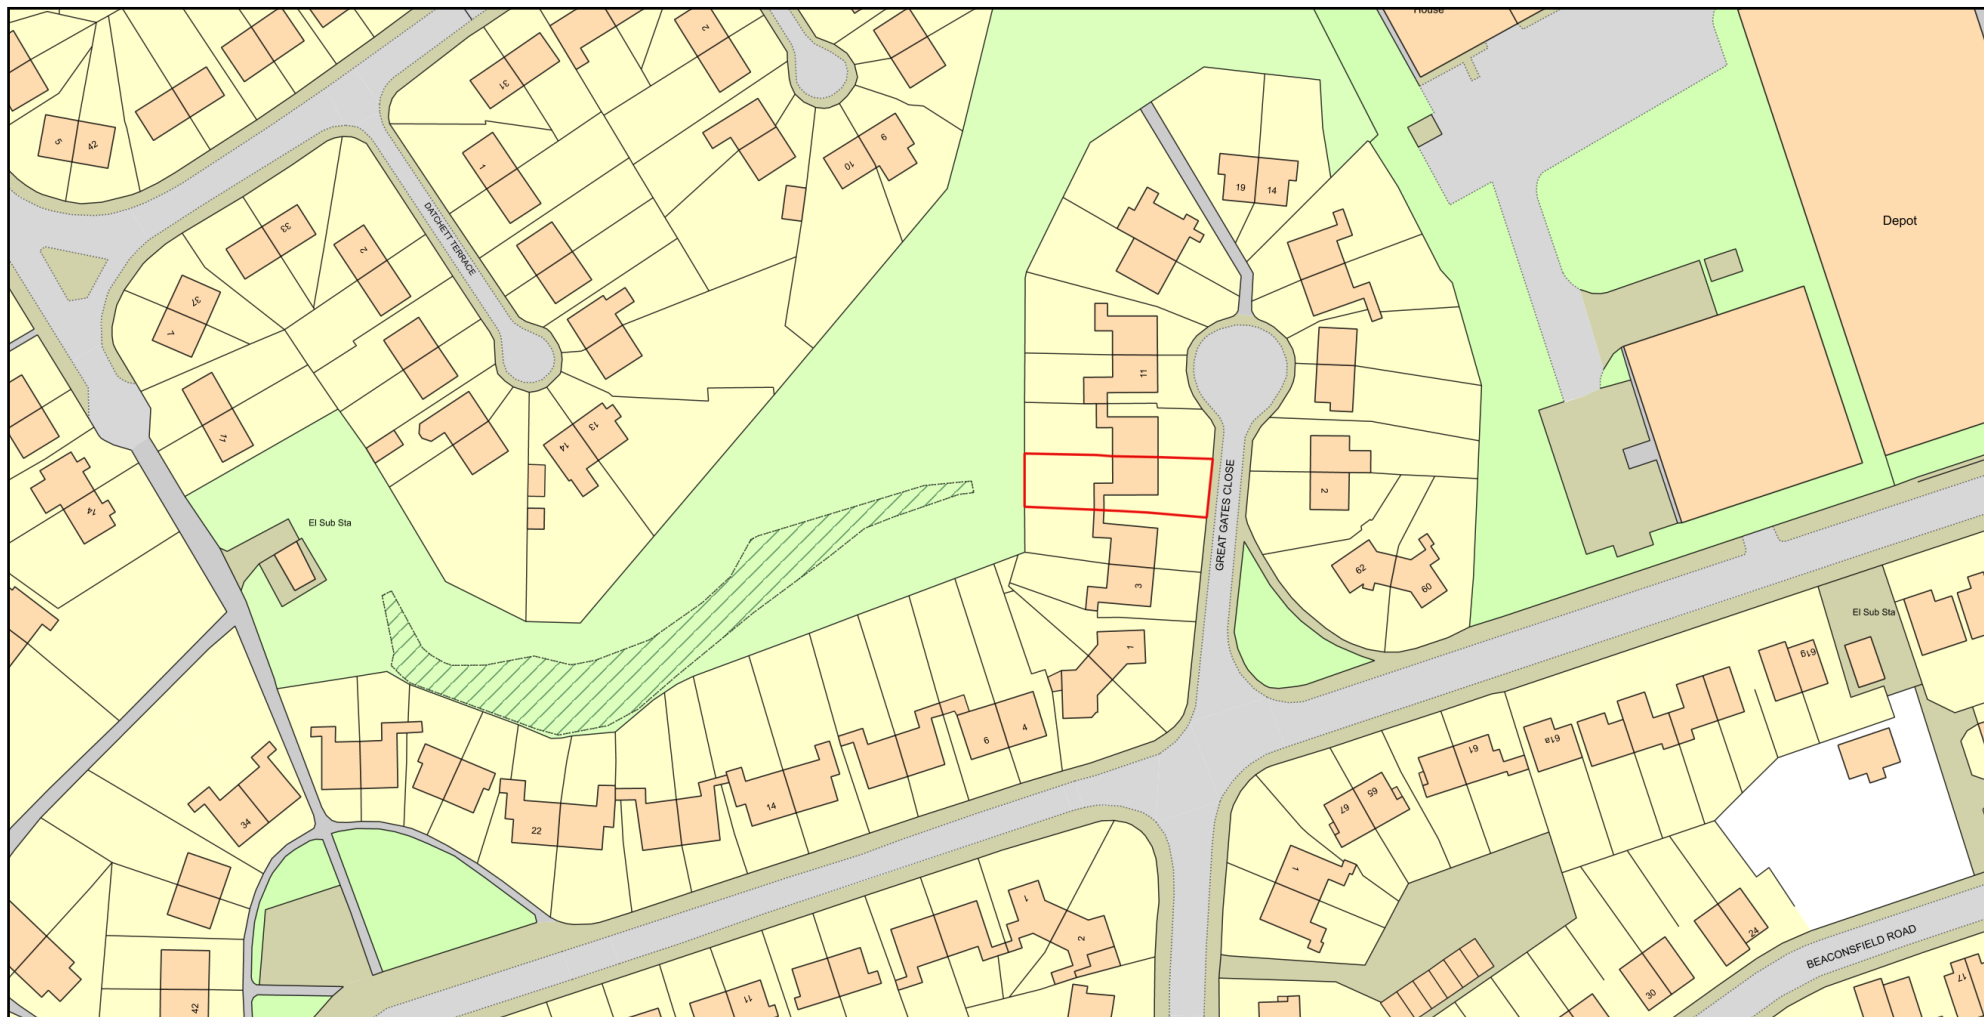

0 50
Metres



Plan Produced for: 7 Great Gates Close

Date Produced: 05 Dec 2023

Plan Reference Number: TQRQM23339220701238

Scale: 1:1250 @ A4

© Crown copyright and database rights 2023 OS 100042766

