




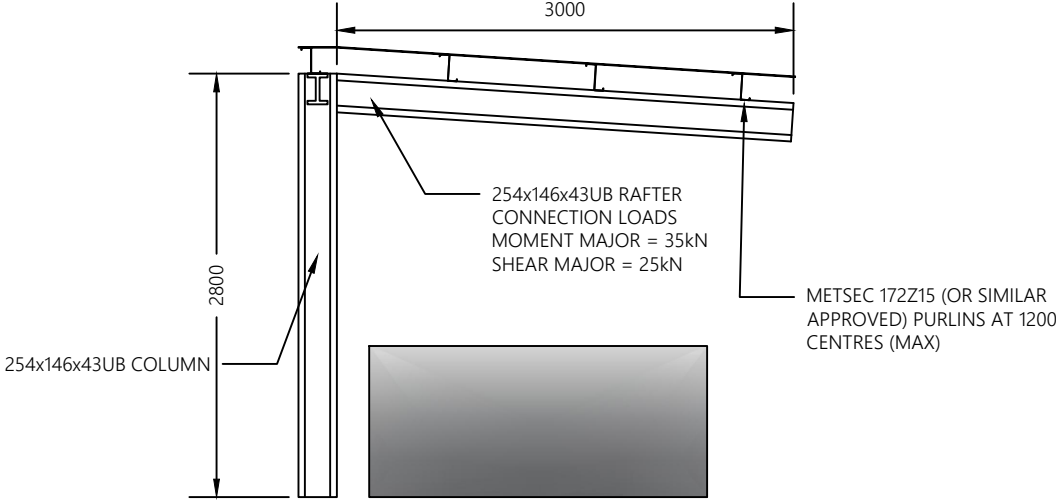


Eastern Elevation

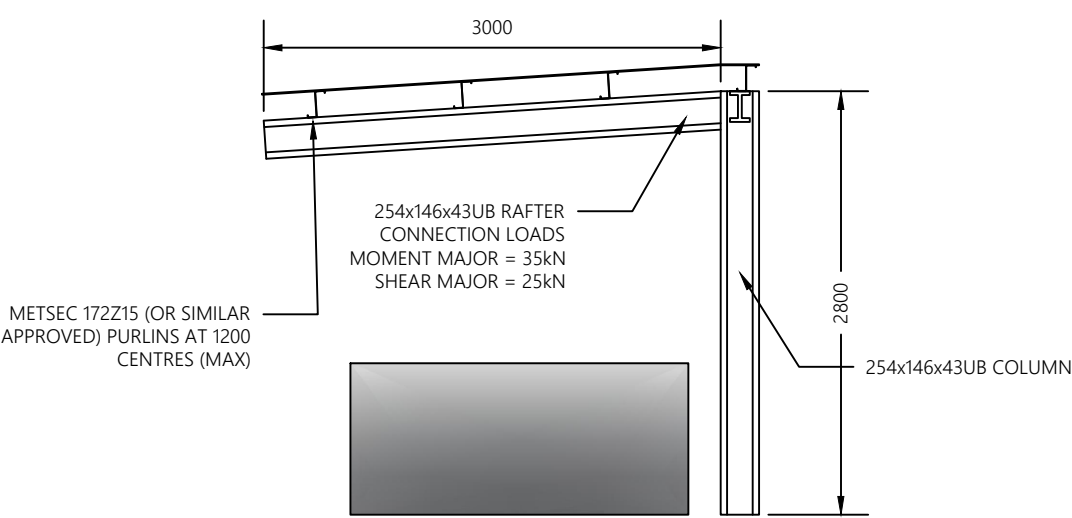


Western Elevation

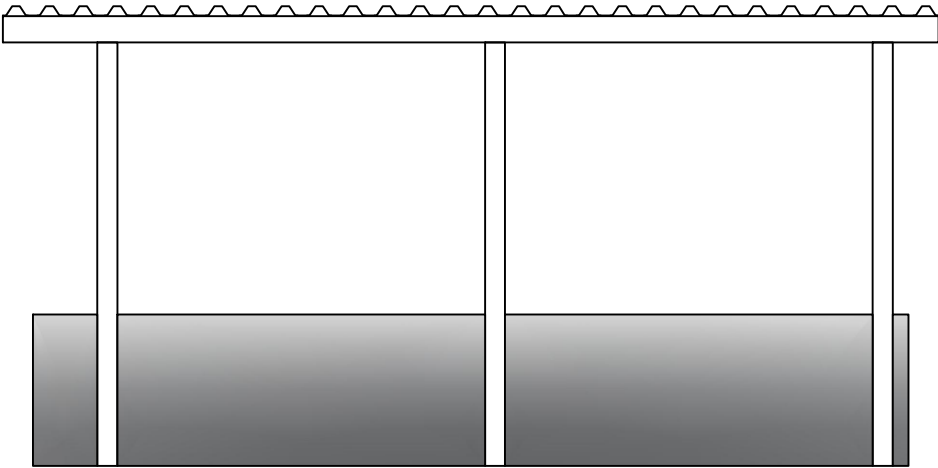

Southern Elevation

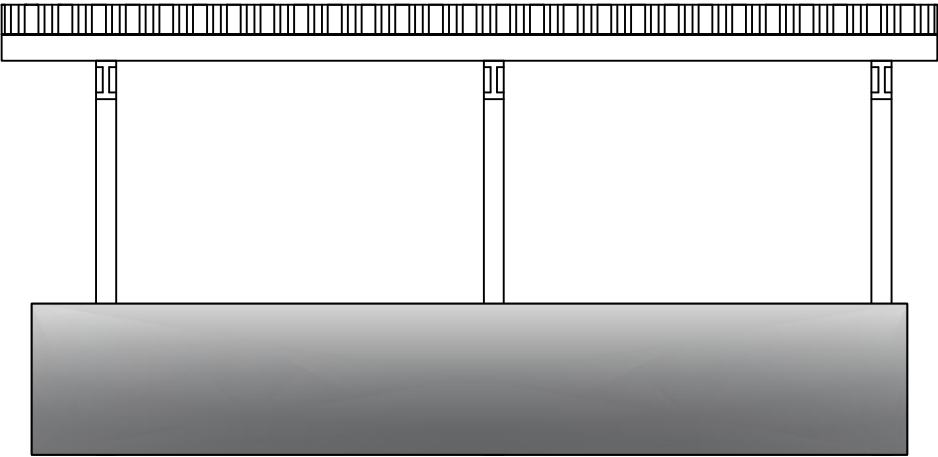

Northern Elevation

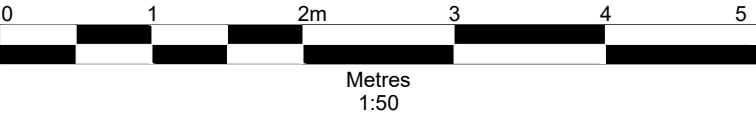

 Darwen Resource Recovery Park, Lower Eccleshill Road, Darwen, BB3 0RP Tel: (01254) 819700, Fax: (01254) 819749, Email: richard.bisset@ita.co.uk	Site Springvale HWRC	Scale 1:25 @ A3	Drawn by JA Checked by JW	Rev	subject	date	Notes 1. Reproduced from the Ordnance Survey Map with the permission of the Controller of Her Majesty's Stationary Office, Crown Copyright, Licence Number 100004910.
	Title Canopy Frame Elevations	Date January 2024					
		Drawing Ref Spv-PLN-0124-07					