Planting Schedule

Trees

Number	Species	Specification	Density
2	Acer campestre	Heavy Standard :RB	Counted
2	Alnus glutinosa	Heavy Standard :RB	Counted
3	Betula pendula	Heavy Standard :RB	Counted
2	Populus tremula	Heavy Standard :RB	Counted
1	Quercus robur	Heavy Standard :RB	Counted
2	Tilia cordata	Heavy Standard :RB	Counted

Woodland Mix

Number	Species	Specification	Density
17	Acer campestre	1+1 :Transplant :B	3Ctr
48	Alnus glutinosa	1+1 :Transplant :B	3Ctr
64	Betula pendula	1+1 :Transplant :B	3Ctr
48	Betula pubescens	1+1 :Transplant :B	3Ctr
33	Crataegus monogyna	1+1 :Transplant :B	3Ctr
17	Ilex aquifolium	1+1 :Transplant :C	3Ctr
17	Populus tremula	1+1 :Transplant :B	3Ctr
17	Prunus spinosa	1+1 :Transplant :B	3Ctr
33	Quercus robur	1+1 :Transplant :B	3Ctr
17	Salix cinerea	1+1 :Transplant :B	3Ctr
17	Sorbus aucuparia	1+1 :Transplant :B	3Ctr

Scrub Mix


Number	Species	Specification	Density
28	Corylus avellana	1+1 :Transplant :B	1.5Ctr
119	Crataegus monogyna	1+1 :Transplant :B	1.5Ctr
15	Ilex aquifolium	1+1 :Transplant :C	1.5Ctr
28	Rosa canina	1+1 :Transplant :B	1.5Ctr
15	Rubus fruticosus	1+1 :Transplant :B	1.5Ctr
28	Salix caprea 'Kilmarnock'	1+1 :Transplant :B	1.5Ctr
15	Sambucus nigra	1+1 :Transplant :B	1.5Ctr
15	Ulex europaeus	1+1 :Transplant :B	1.5Ctr
15	Viburnum opulus	1+1 :Transplant :B	1.5Ctr

Grass Areas

Weight	Seed Mix Name	Seed Mix Supplier	Density
24761 g	N1 Meadow	Naturescape	5g/m²
249 g	N7 Wetland Meadow	Naturescape	5g/m²
1671 g	N9 Hedgerow Meadow Mixture	Naturescape	5g/m²

Native Hedgerow

Number	Species	Specification	Density	%
173	Acer campestre	1+1 :Whip :BR	6/m	10%
173	Corylus avellana	1+1 :BR	6/m	10%
603	Crataegus monogyna	1+1 :Whip :BR	6/m	35%
173	Prunus padus	1+1 :Whip :BR	6/m	10%
345	Prunus padus	1+1 :Whip :BR	6/m	20%
173	Rosa canina	1+1 :BR	6/m	10%
87	Viburnum opulus	1+1 :BR	6/m	5%
Total :1727				

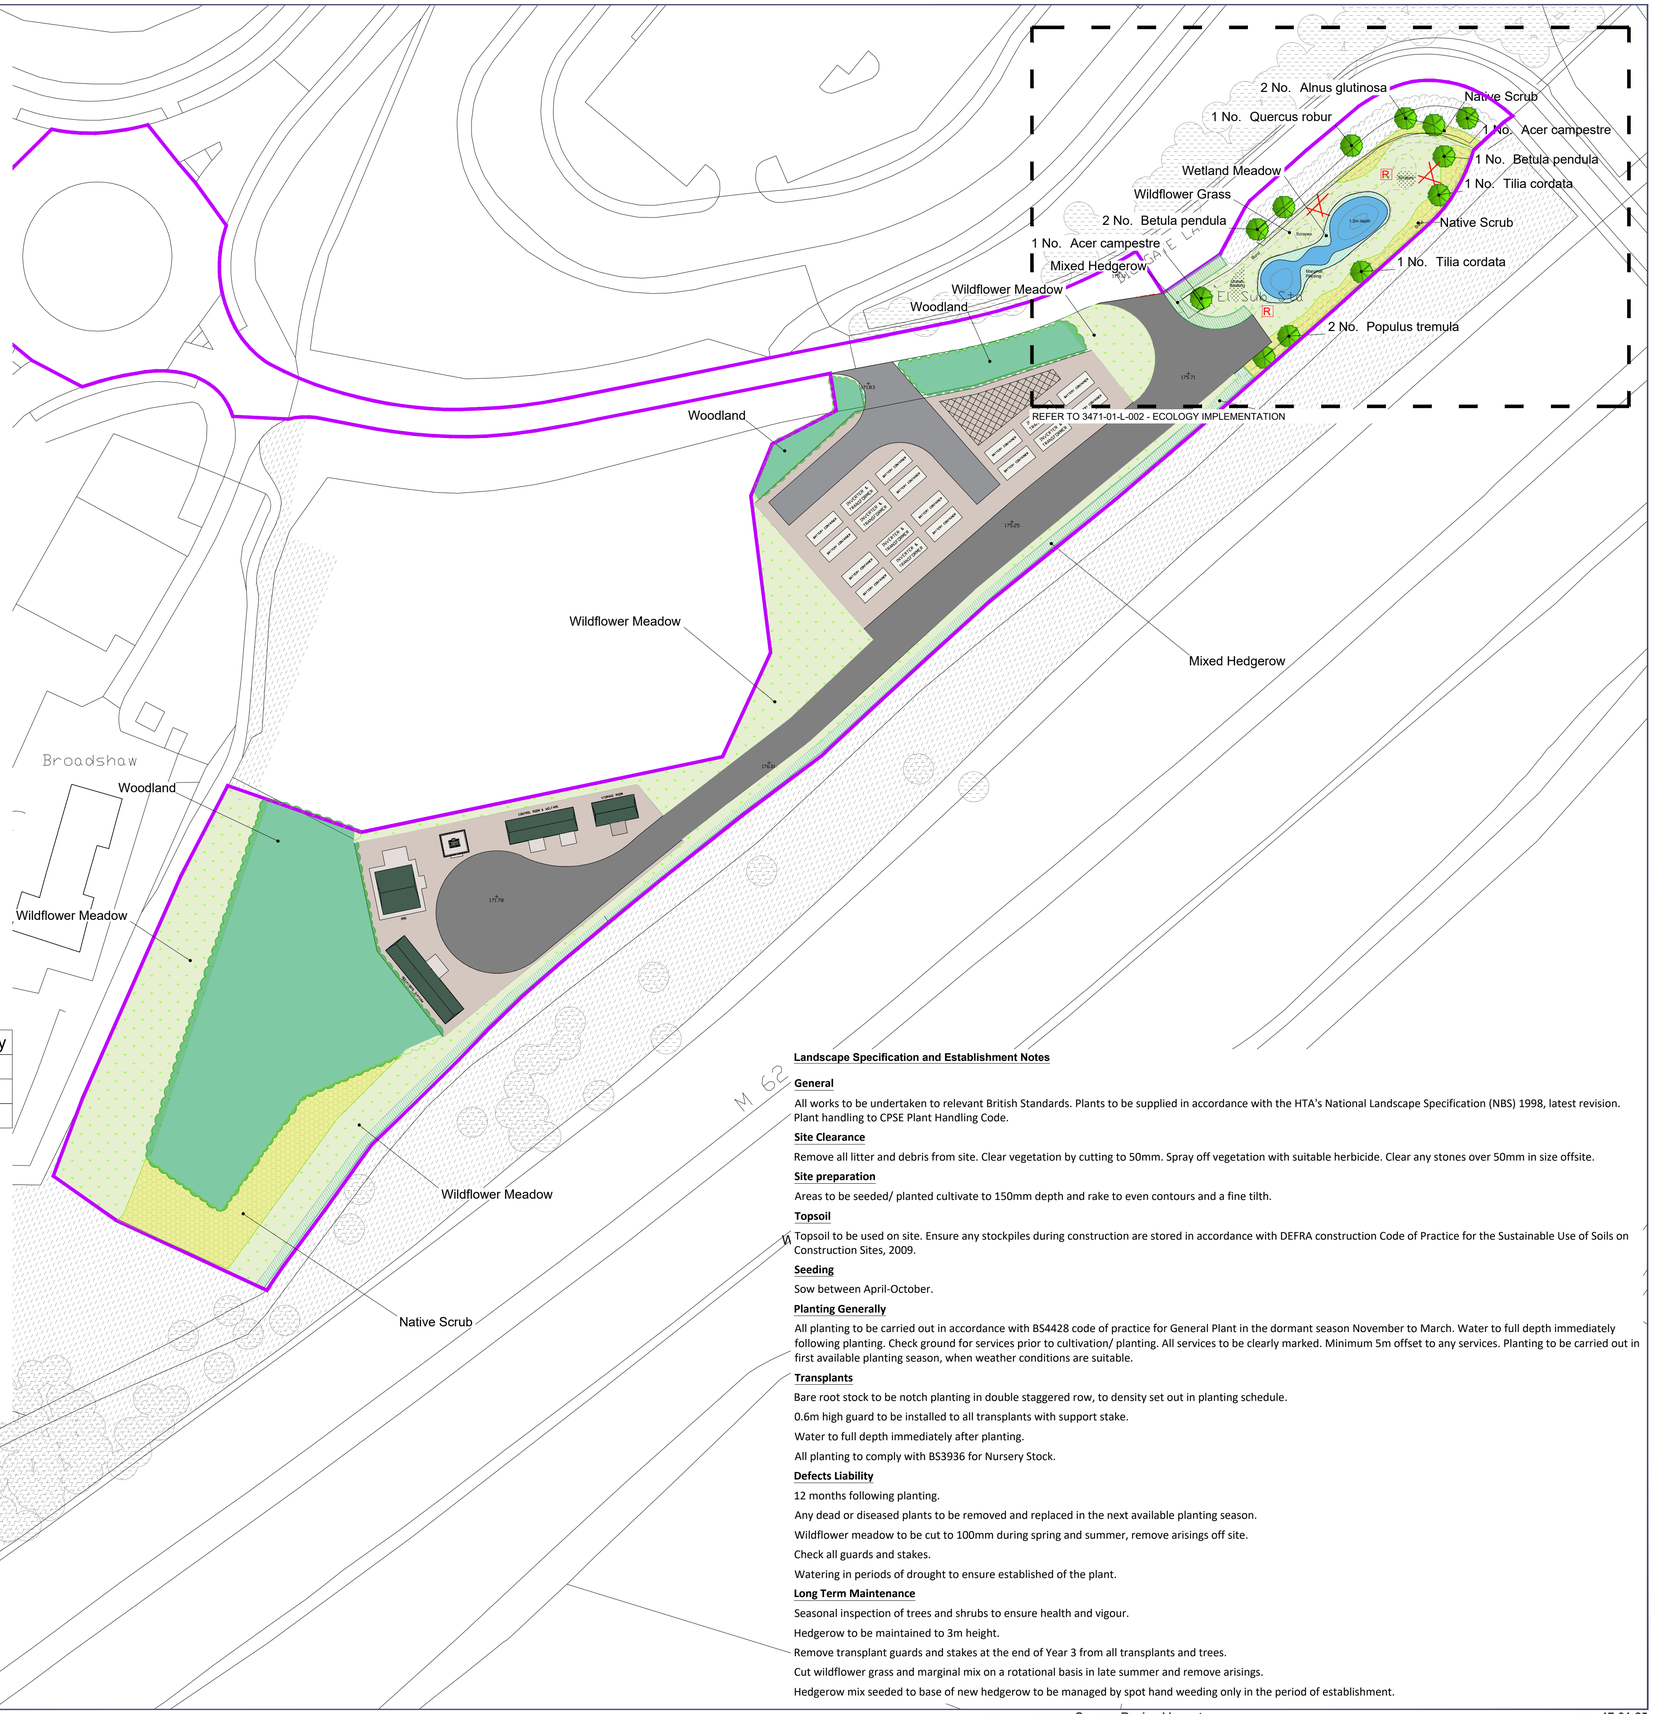

KEY:

- Site Boundary
- Existing Vegetation
- Pond
- Gravel Areas
- Specimen Trees
- Woodland
- Mixed Native Hedge, managed to 3m height.
- Scrub Planting
- Wildflower Grass
- Wet Marsh
- Amphibian/ Reptile Refugia/ Hibernacula
- Habitat Pile

Landscape Specification and Establishment Notes

General

All works to be undertaken to relevant British Standards. Plants to be supplied in accordance with the HTA's National Landscape Specification (NBS) 1998, latest revision. Plant handling to CPSE Plant Handling Code.

Site Clearance

Remove all litter and debris from site. Clear vegetation by cutting to 50mm. Spray off vegetation with suitable herbicide. Clear any stones over 50mm in size offsite.

Site preparation

Areas to be seeded/ planted cultivate to 150mm depth and rake to even contours and a fine tilth.

Topsoil

Topsoil to be used on site. Ensure any stockpiles during construction are stored in accordance with DEFRA construction Code of Practice for the Sustainable Use of Soils on Construction Sites, 2009.

Seeding

Sow between April-October.

Planting Generally

All planting to be carried out in accordance with BS4428 code of practice for General Plant in the dormant season November to March. Water to full depth immediately following planting. Check ground for services prior to cultivation/ planting. All services to be clearly marked. Minimum 5m offset to any services. Planting to be carried out in first available planting season, when weather conditions are suitable.

Transplants

Bare root stock to be notch planting in double staggered row, to density set out in planting schedule.

0.6m high guard to be installed to all transplants with support stake.

Water to full depth immediately after planting.

All planting to comply with BS3936 for Nursery Stock.

Defects Liability

12 months following planting.

Any dead or diseased plants to be removed and replaced in the next available planting season.

Wildflower meadow to be cut to 100mm during spring and summer, remove arisings off site.

Check all guards and stakes.

Watering in periods of drought to ensure established of the plant.

Long Term Maintenance

Seasonal inspection of trees and shrubs to ensure health and vigour.

Hedgerow to be maintained to 3m height.

Remove transplant guards and stakes at the end of Year 3 from all transplants and trees.

Cut wildflower grass and marginal mix on a rotational basis in late summer and remove arisings.

Hedgerow mix seeded to base of new hedgerow to be managed by spot hand weeding only in the period of establishment.

This drawing is the copyright of AXIS P.E.D Limited and may not be loaned, copied or reproduced in any way - or used for any offer, quote, tender or construction purposes without written consent of the company to do so. Follow any figured dimensions - do not scale for construction purposes. If in doubt ask.

revision: C desc: Revised layout date: 17-01-25

0 10 20 30 40 50 100m

0344 8700 007
axis.co.uk

Client
Balance Power

Project
Rochdale BESS

Drawing Title
Landscape Masterplan

Scale **1:500 @A1**
Status **--**
Date **December 2023**
Drawn **YK**
Checked **JME**
Dwg no **3471-01-L-001**
Rev **C**