


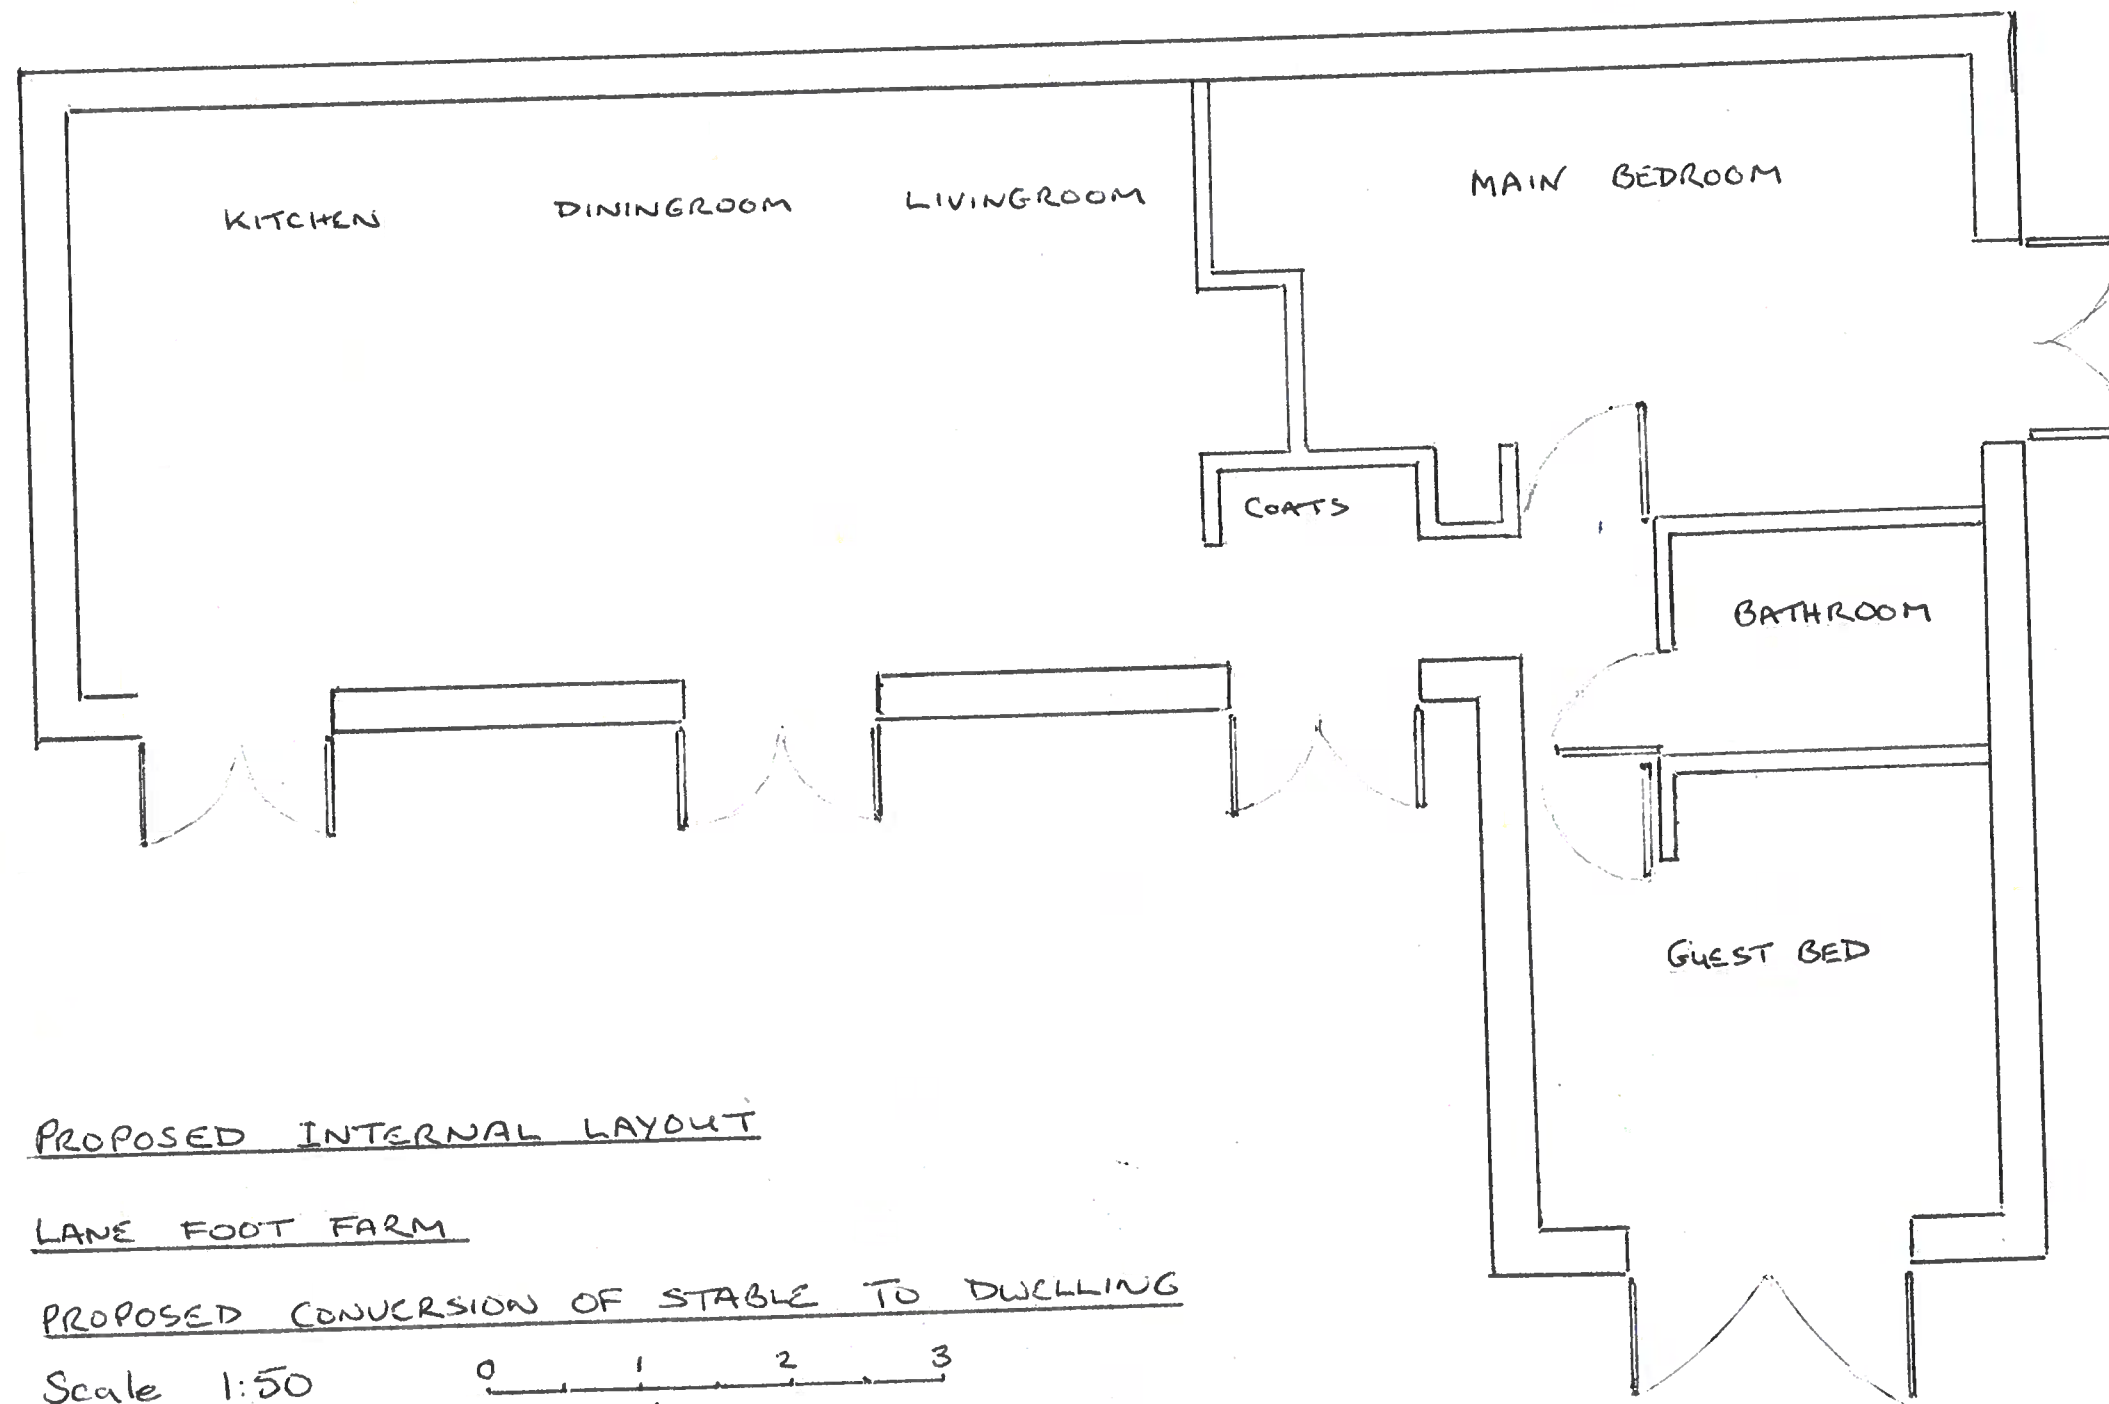

PROPOSED INTERNAL LAYOUT

LANE FOOT FARM

PROPOSED CONVERSION OF STABLE TO DWELLING

Scale 1:50 0 1 2 3
metres

Revision A 19/10/22

Ref 2210115 2/ful