


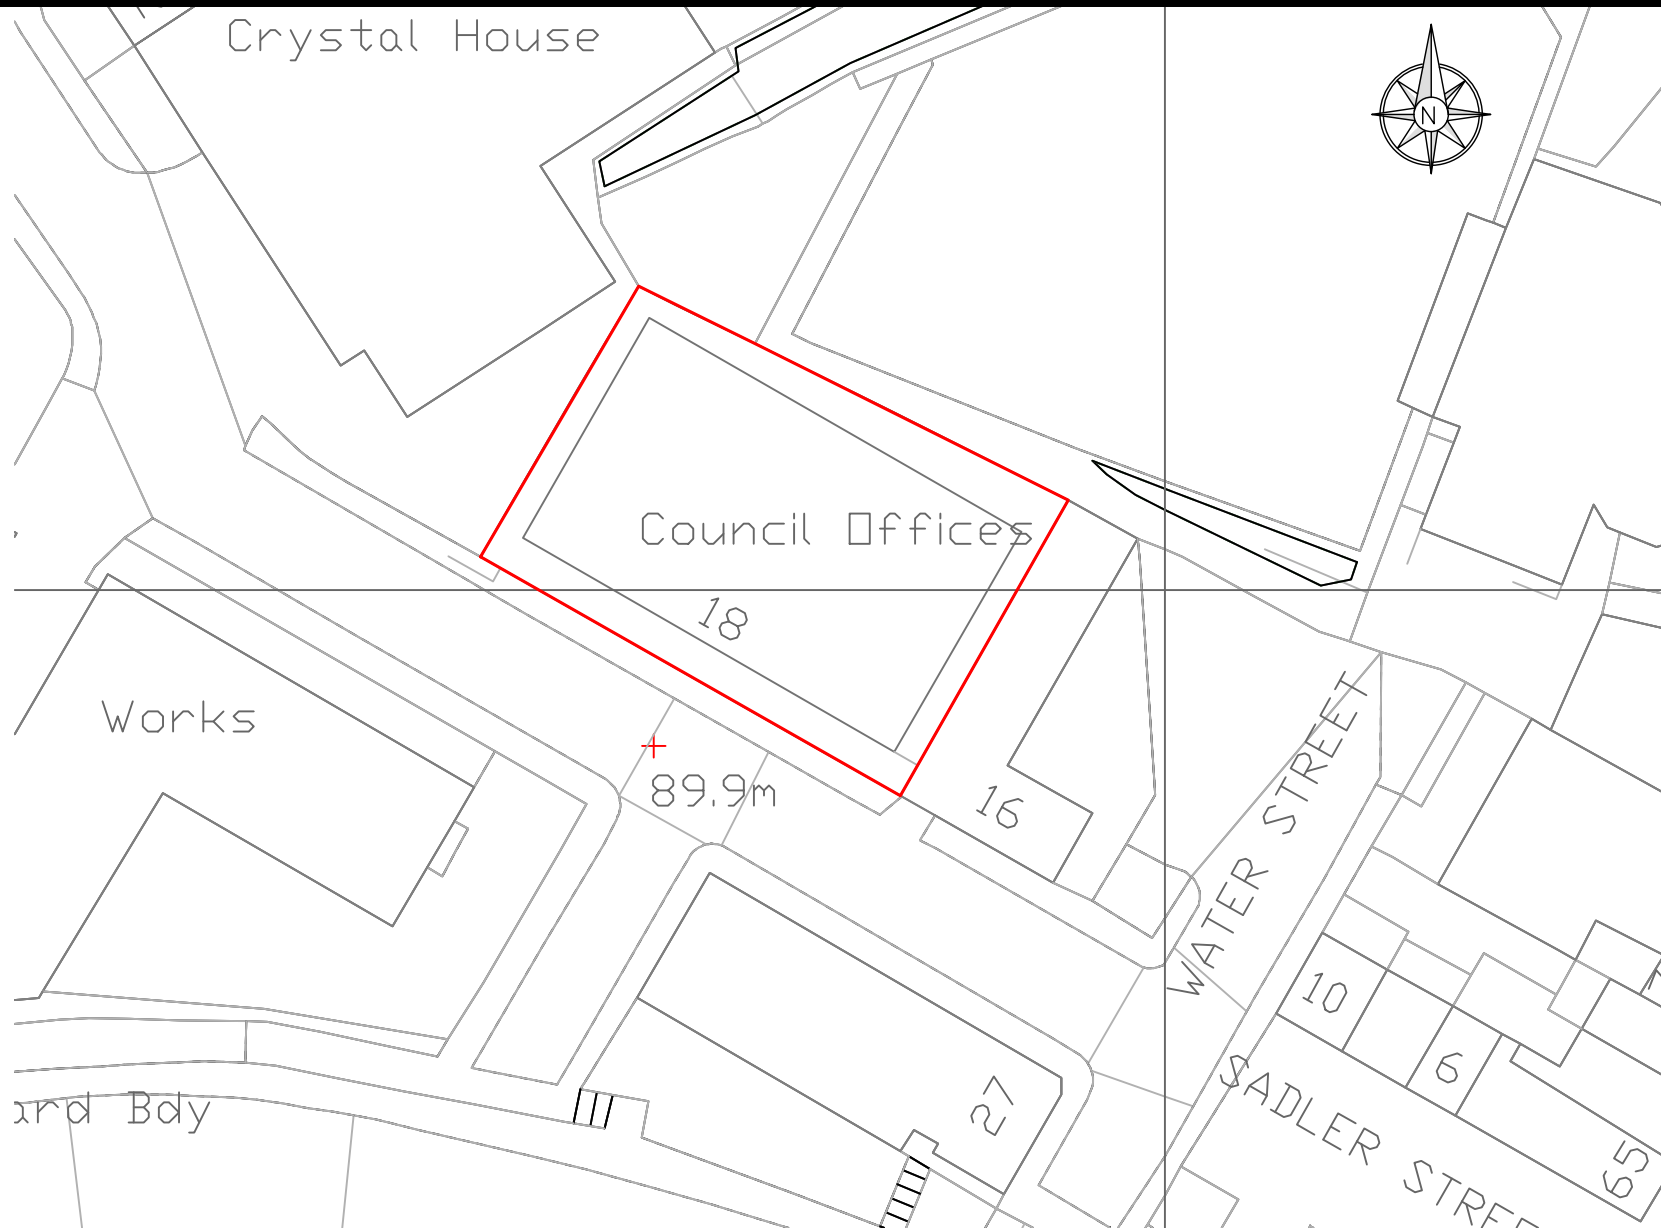

0 10 20 30(m)

Site Plan

General Notes

No.	Revision/Issue	Date

Firm Name and Address



Mason and Marlowe

Mason and Marlowe Ltd
Project Managers and Quantity Surveyors
5 Piccadilly Place
Manchester, M1 3BR

Project Name and Address

18 Sadler Street
Manchester, M24 5UJ

Project

Date
17/04/2023

Scale
1/100

Sheet

A4