




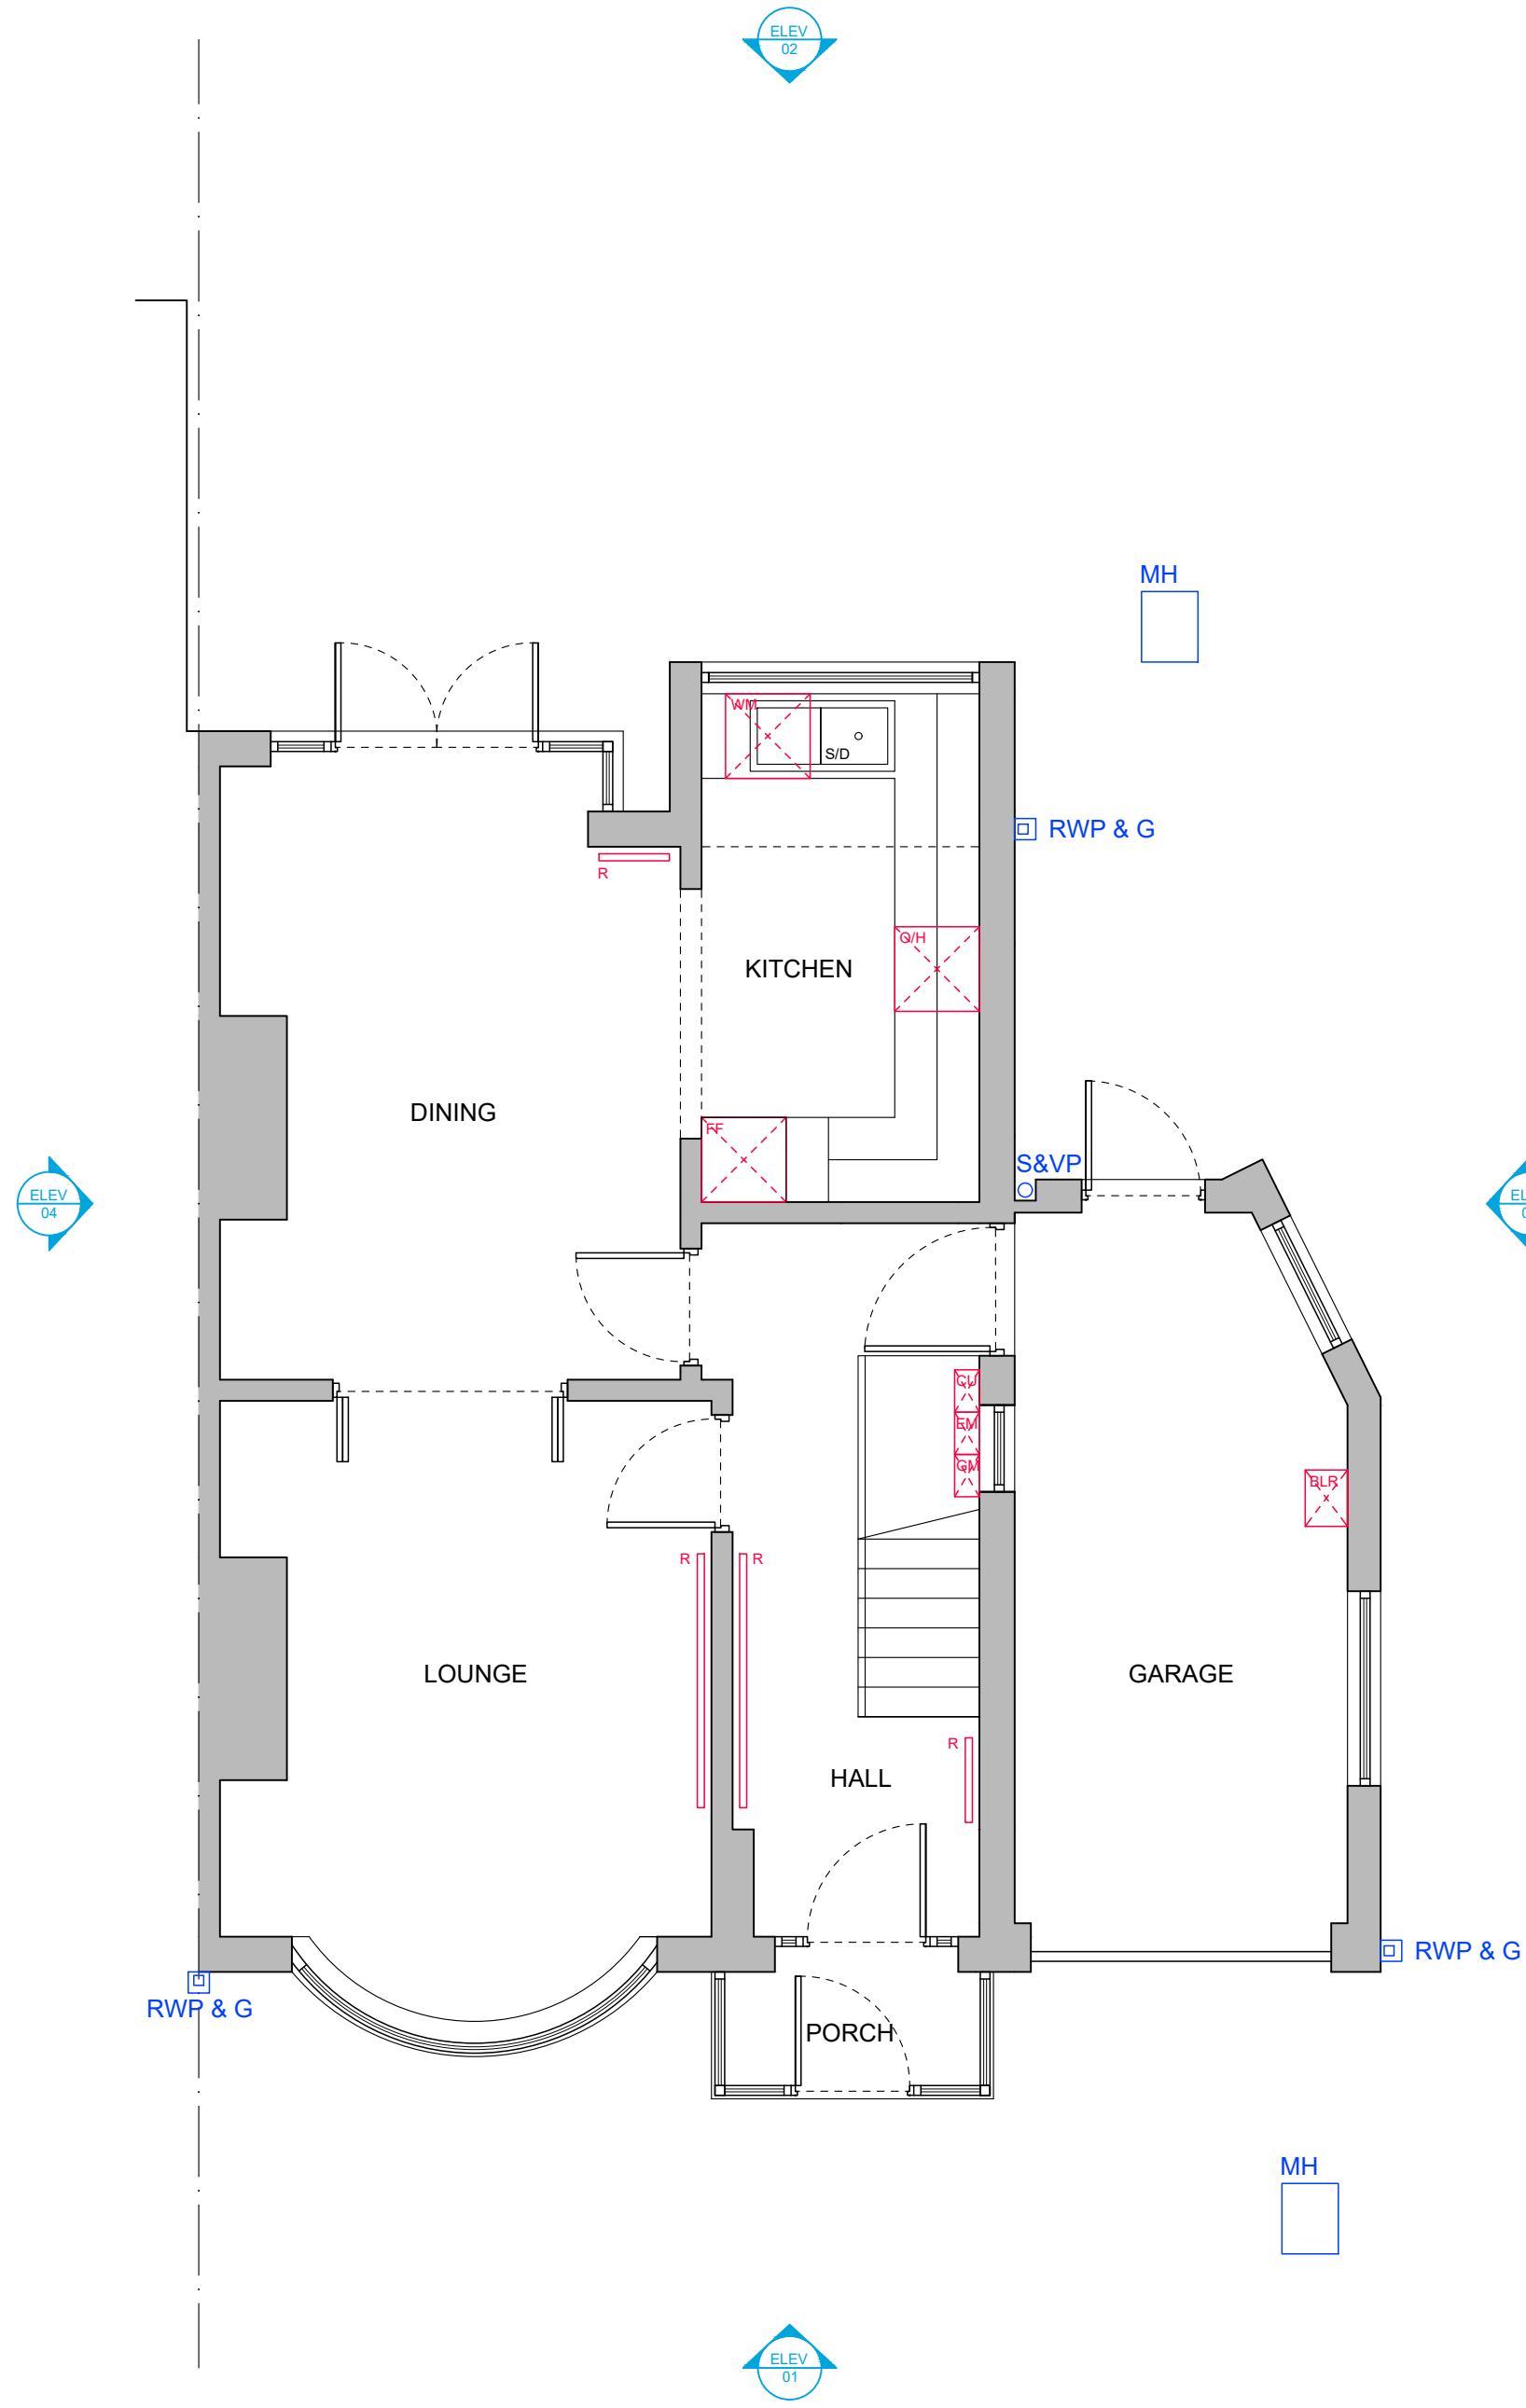

GROUND FLOOR PLAN

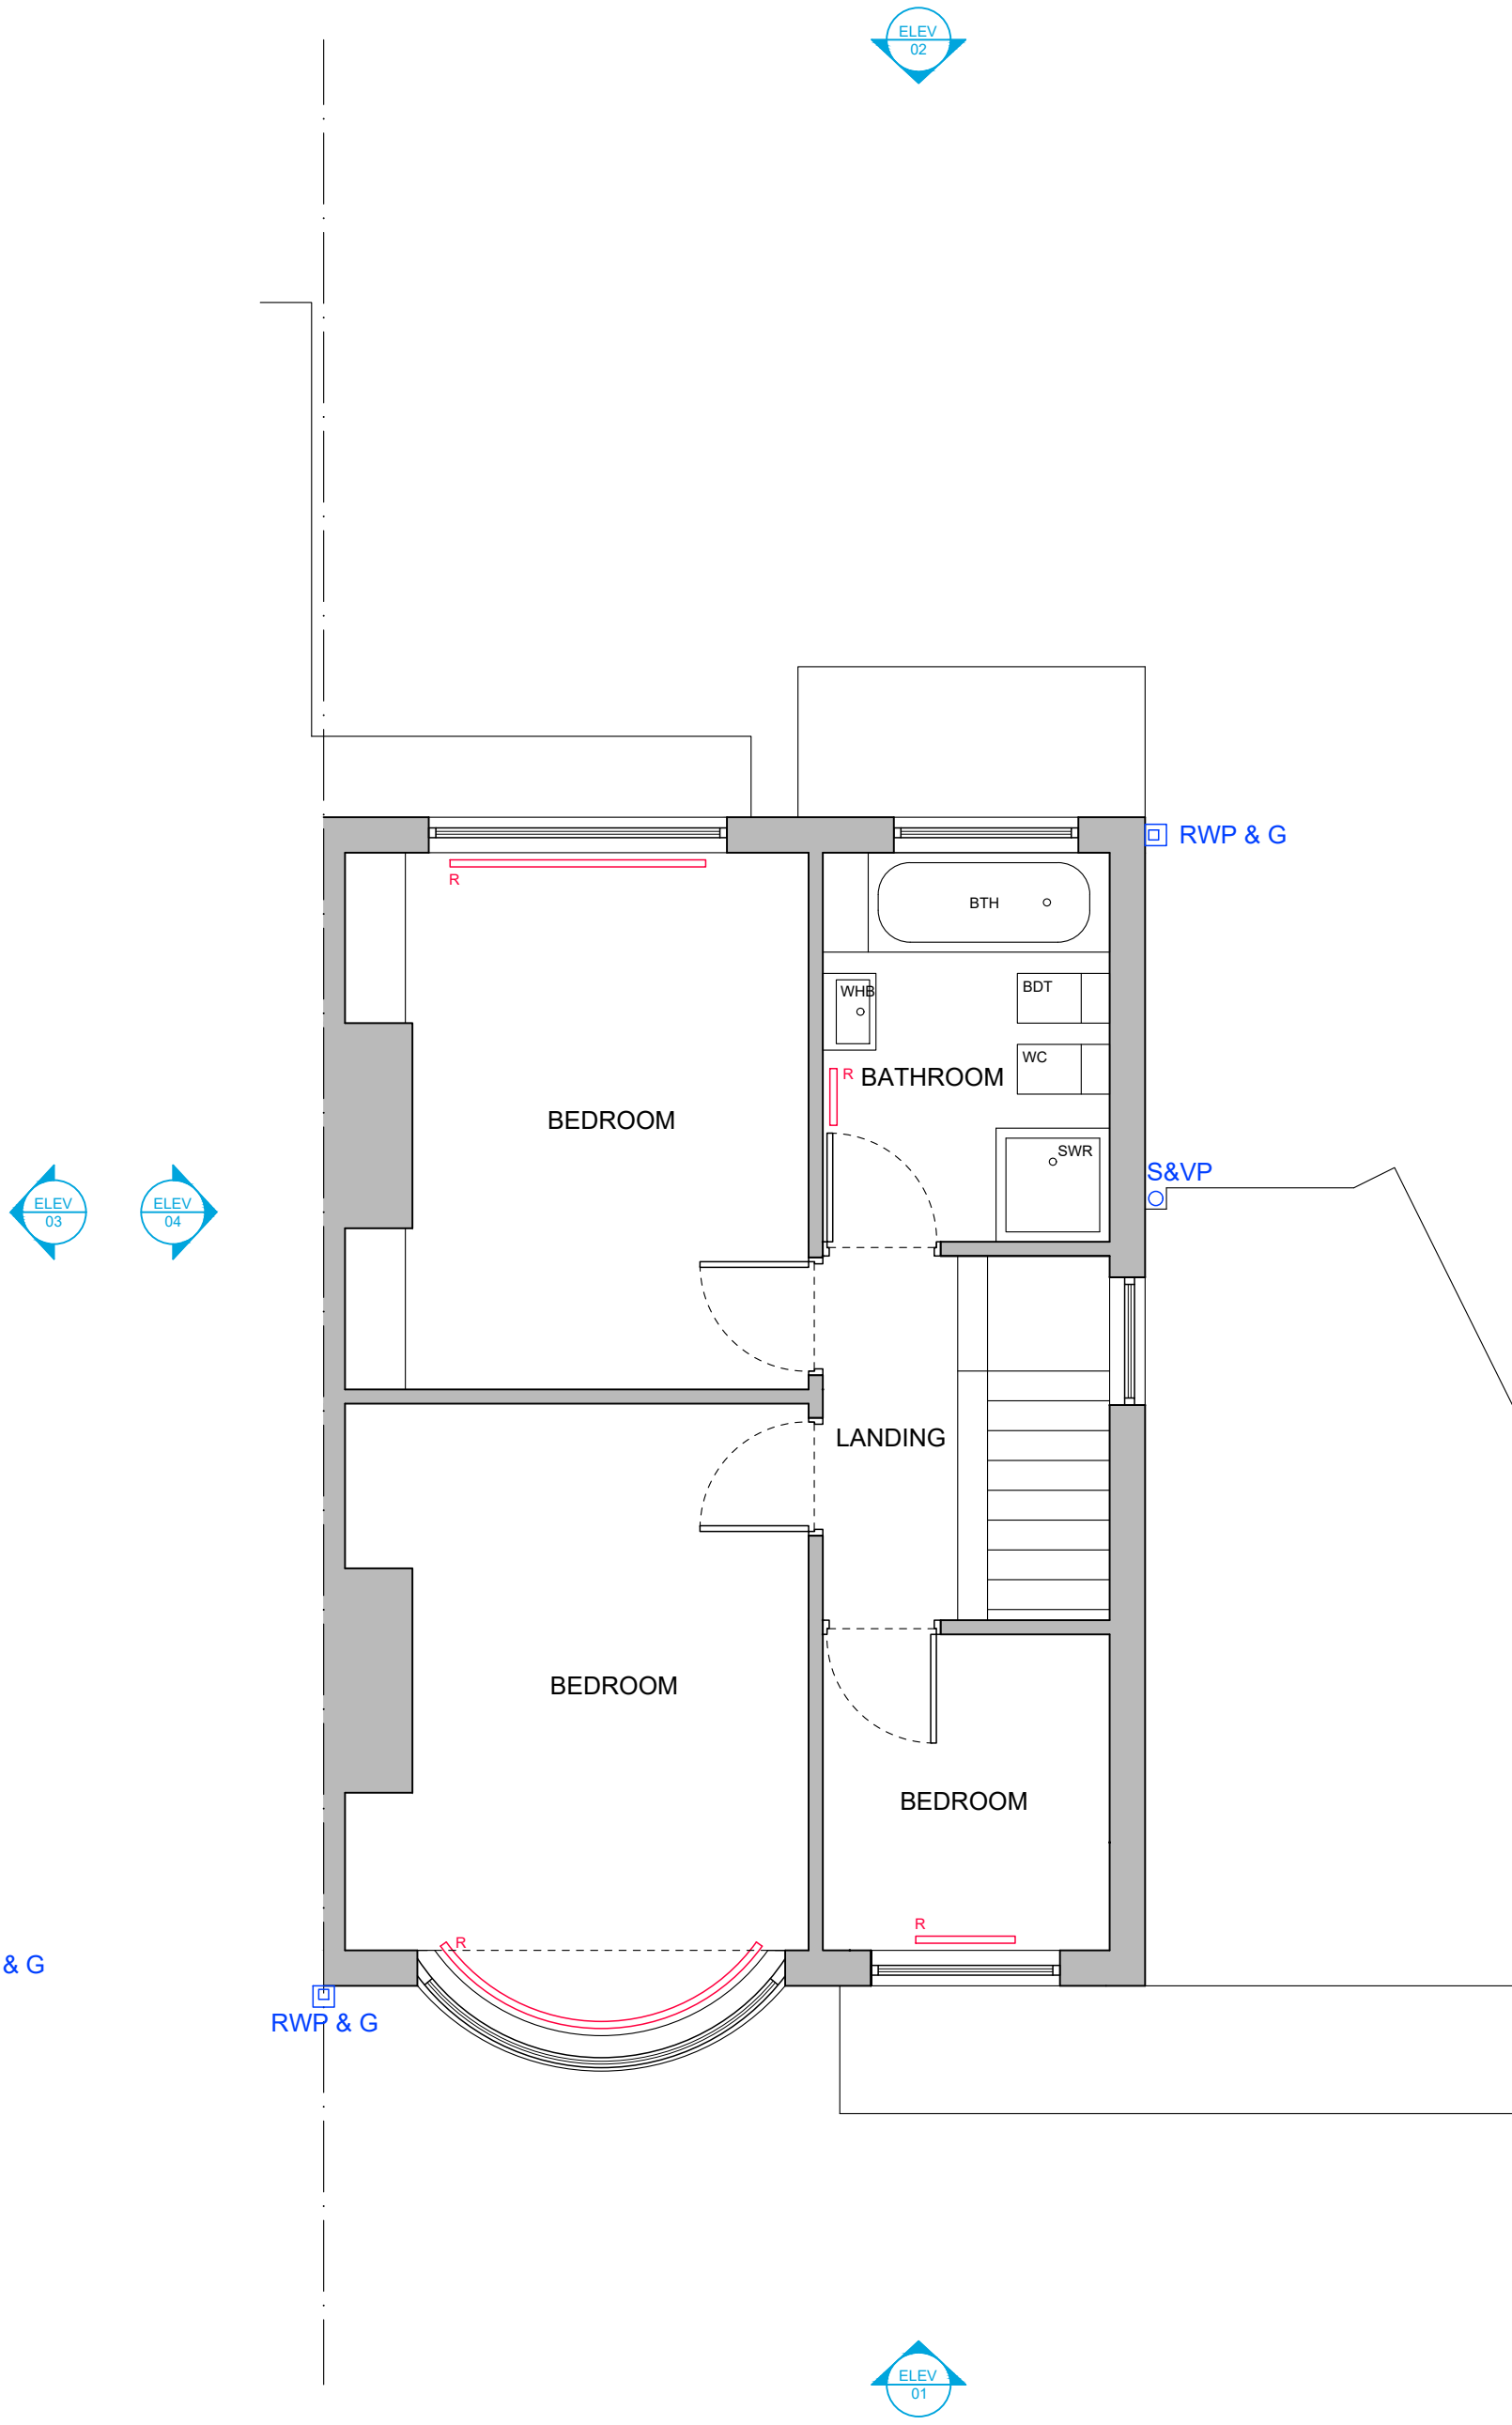

FIRST FLOOR PLAN

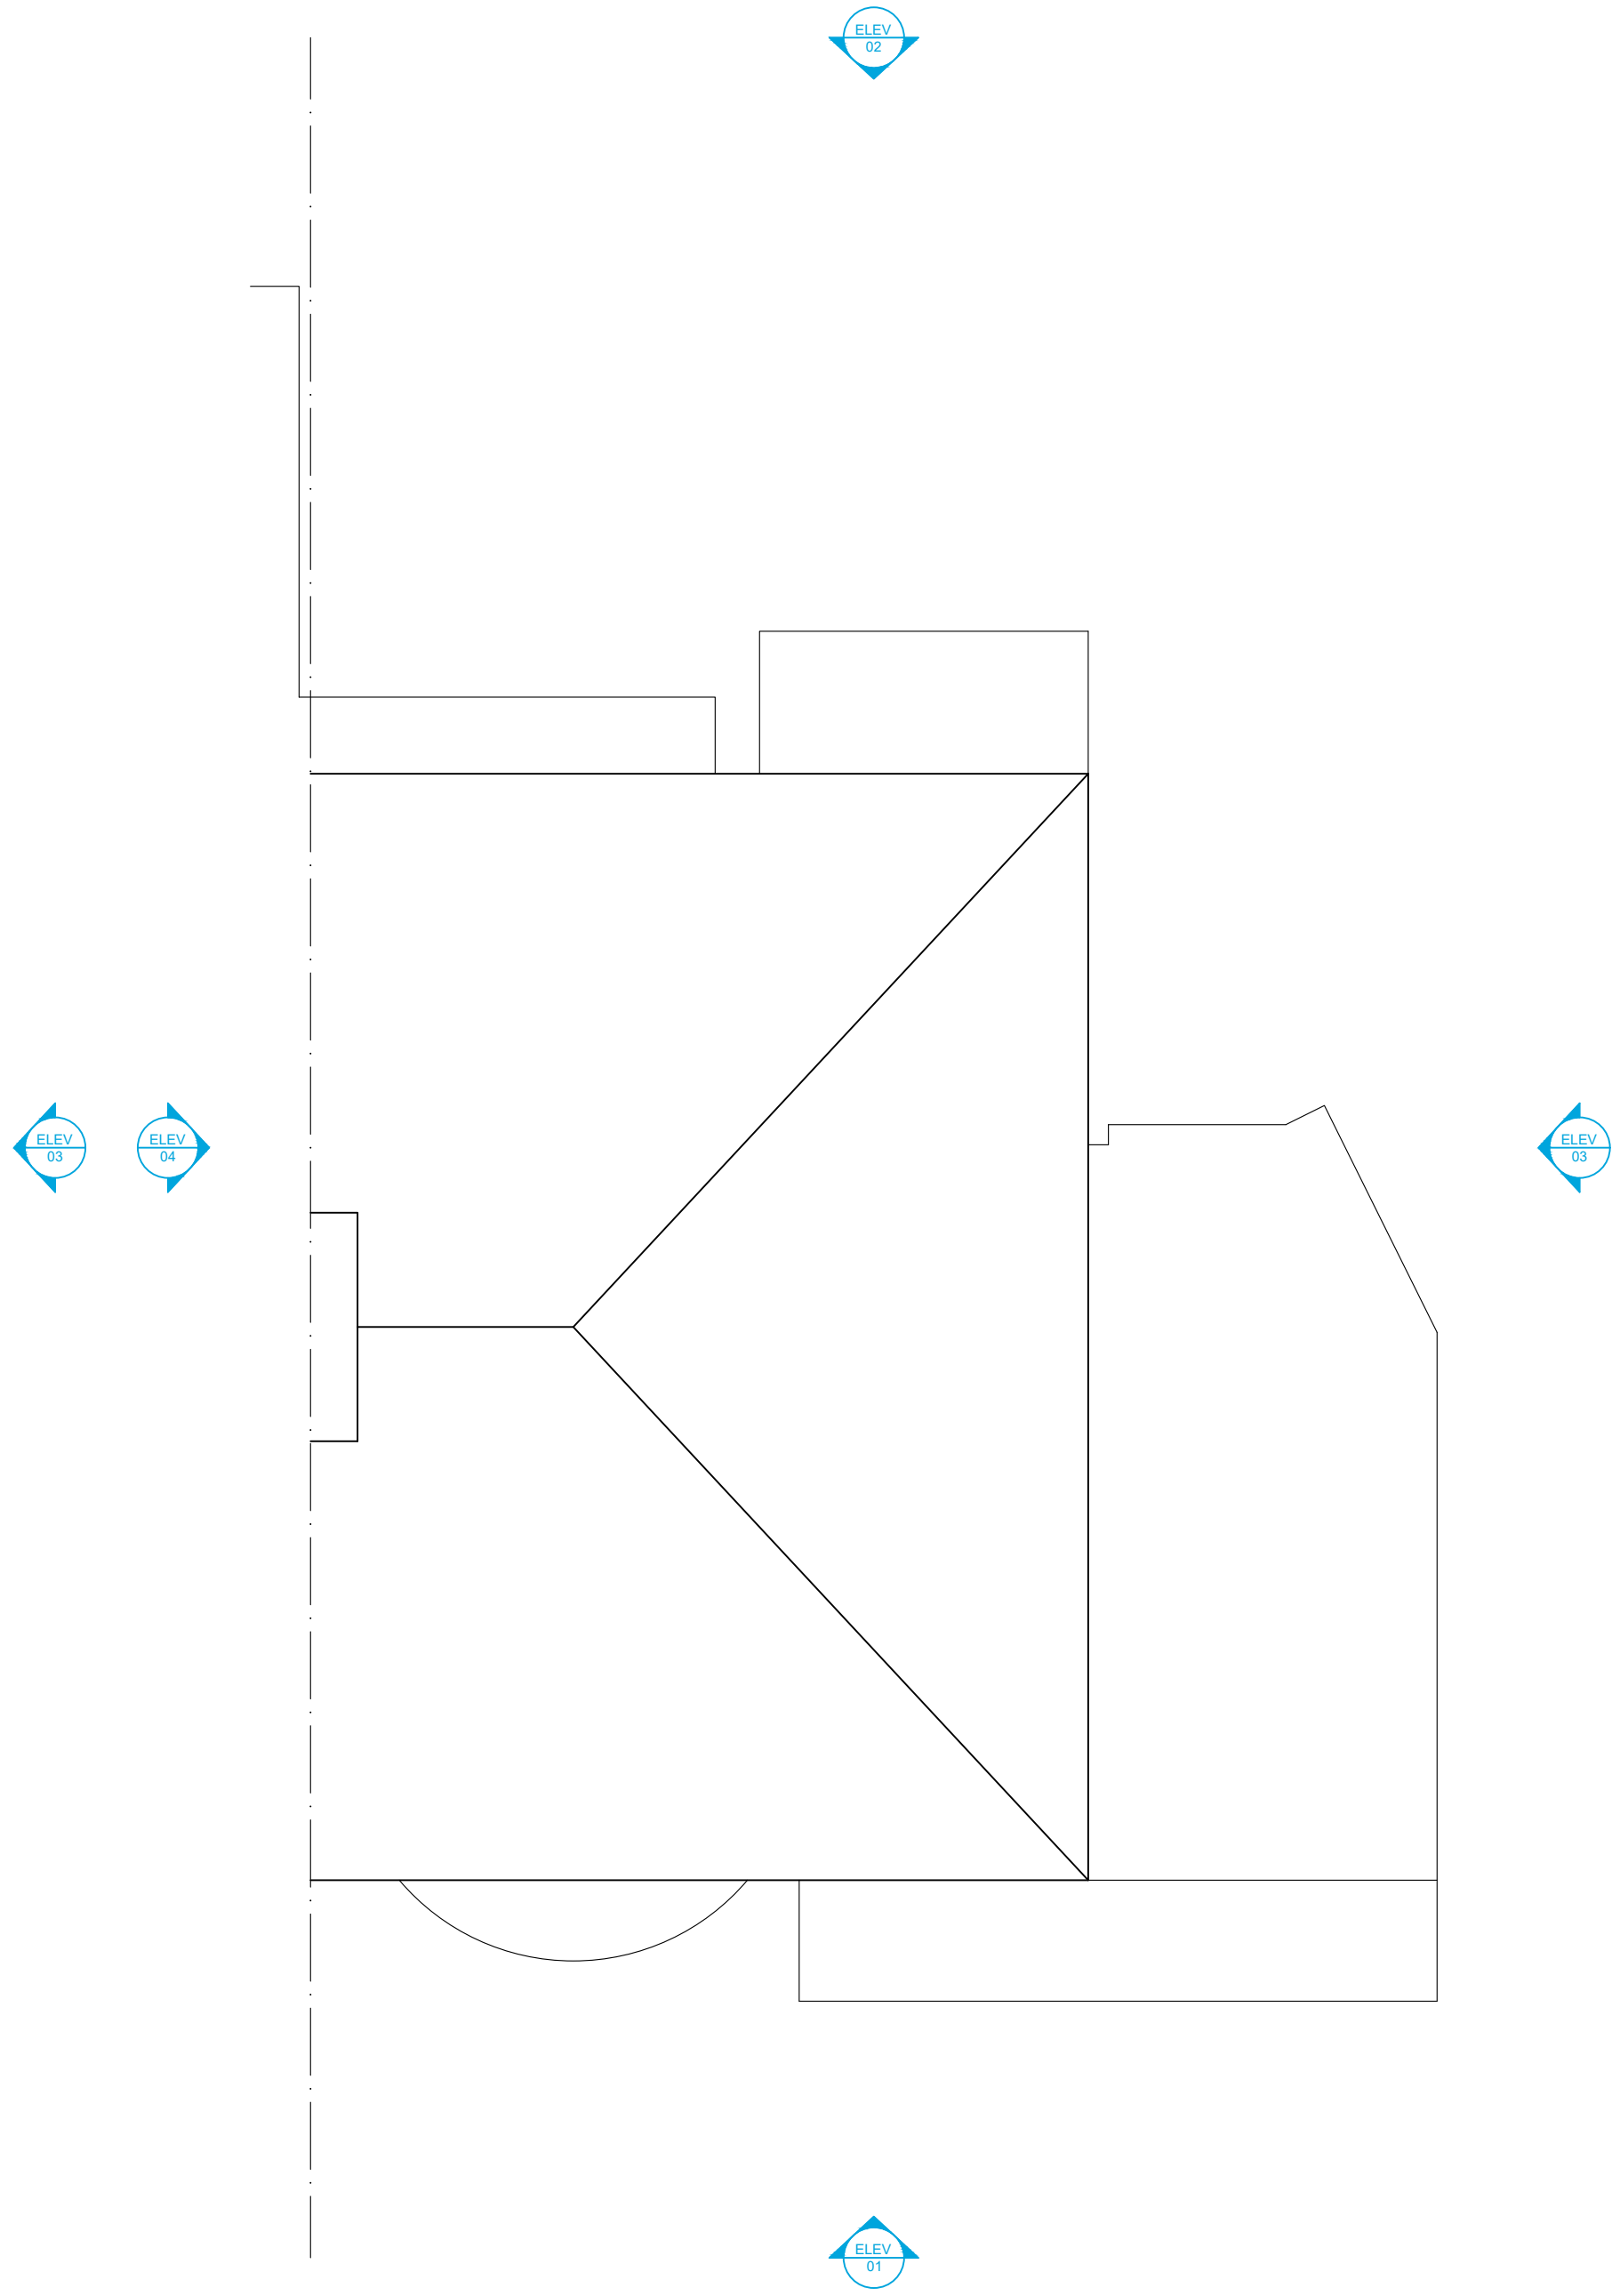

ROOF PLAN

It is the Contractor's responsibility to report any inconsistencies on this drawing, or between drawings, to the Design consultant and to request clarification and instruction before proceeding. This drawing and design is the copyright of VISION and may not be reproduced in any form whatsoever without prior express or written consent.

- EXISTING
DEMOLITION
PROPOSED
- ELEVATIONAL REFERENCE
- SECTIONAL REFERENCE
- S&VP / SS

RWP

MH

IC

RE

G

AAV

WM

DW

TD

FF

O

H

S/D

BLR

GM

EM

CU

WHB

WC

BTH/SWR

R

SOIL & VENT PIPE / STUB STACK
RAIN WATER PIPE
MAN HOLE
INSPECTION CHAMBER
RODDING EYE
BACK INLET GULLEY
AIR ADMITTANCE VALVE
WASHING MACHINE
DISH WASHER
TUMBLE DRYER
FRIDGE / FREEZER
OVEN
HOB
SINK / DRAINER
BOILER
GAS METER
ELEC METER
ELEC CONSUMER UNIT
WASH HAND BASIN
WATER CLOSET
BATH / SHOWER
RADIATOR

Rev	Date	In1	Description
B	04.12.23	DB	PLANNING UPDATES



Vision Architecture & Design
T: 0161 456 3389
M: 0782 555 6071
E: dean@vision-architecture.co.uk
W: www.vision-architecture.co.uk

PROJECT			
No26 HALL DRIVE, M24 1NE			
TITLE			
EXISTING PLANS			
DRAWING STATUS			
☐ FEASIBILITY	☐ PLANNING	☐ CONTRACT	
☐ TENDER	☐ BUILDING CONTROL	☒ AS BUILT	
SCALE	CONTRACT	DRWG No.	REV
1:50 @ A1 1:100 @ A3	VA2204	(00).001	B

