


14 Woodlands Avenue, Bamford, Rochdale
PROPOSED GROUND FLOOR PLAN

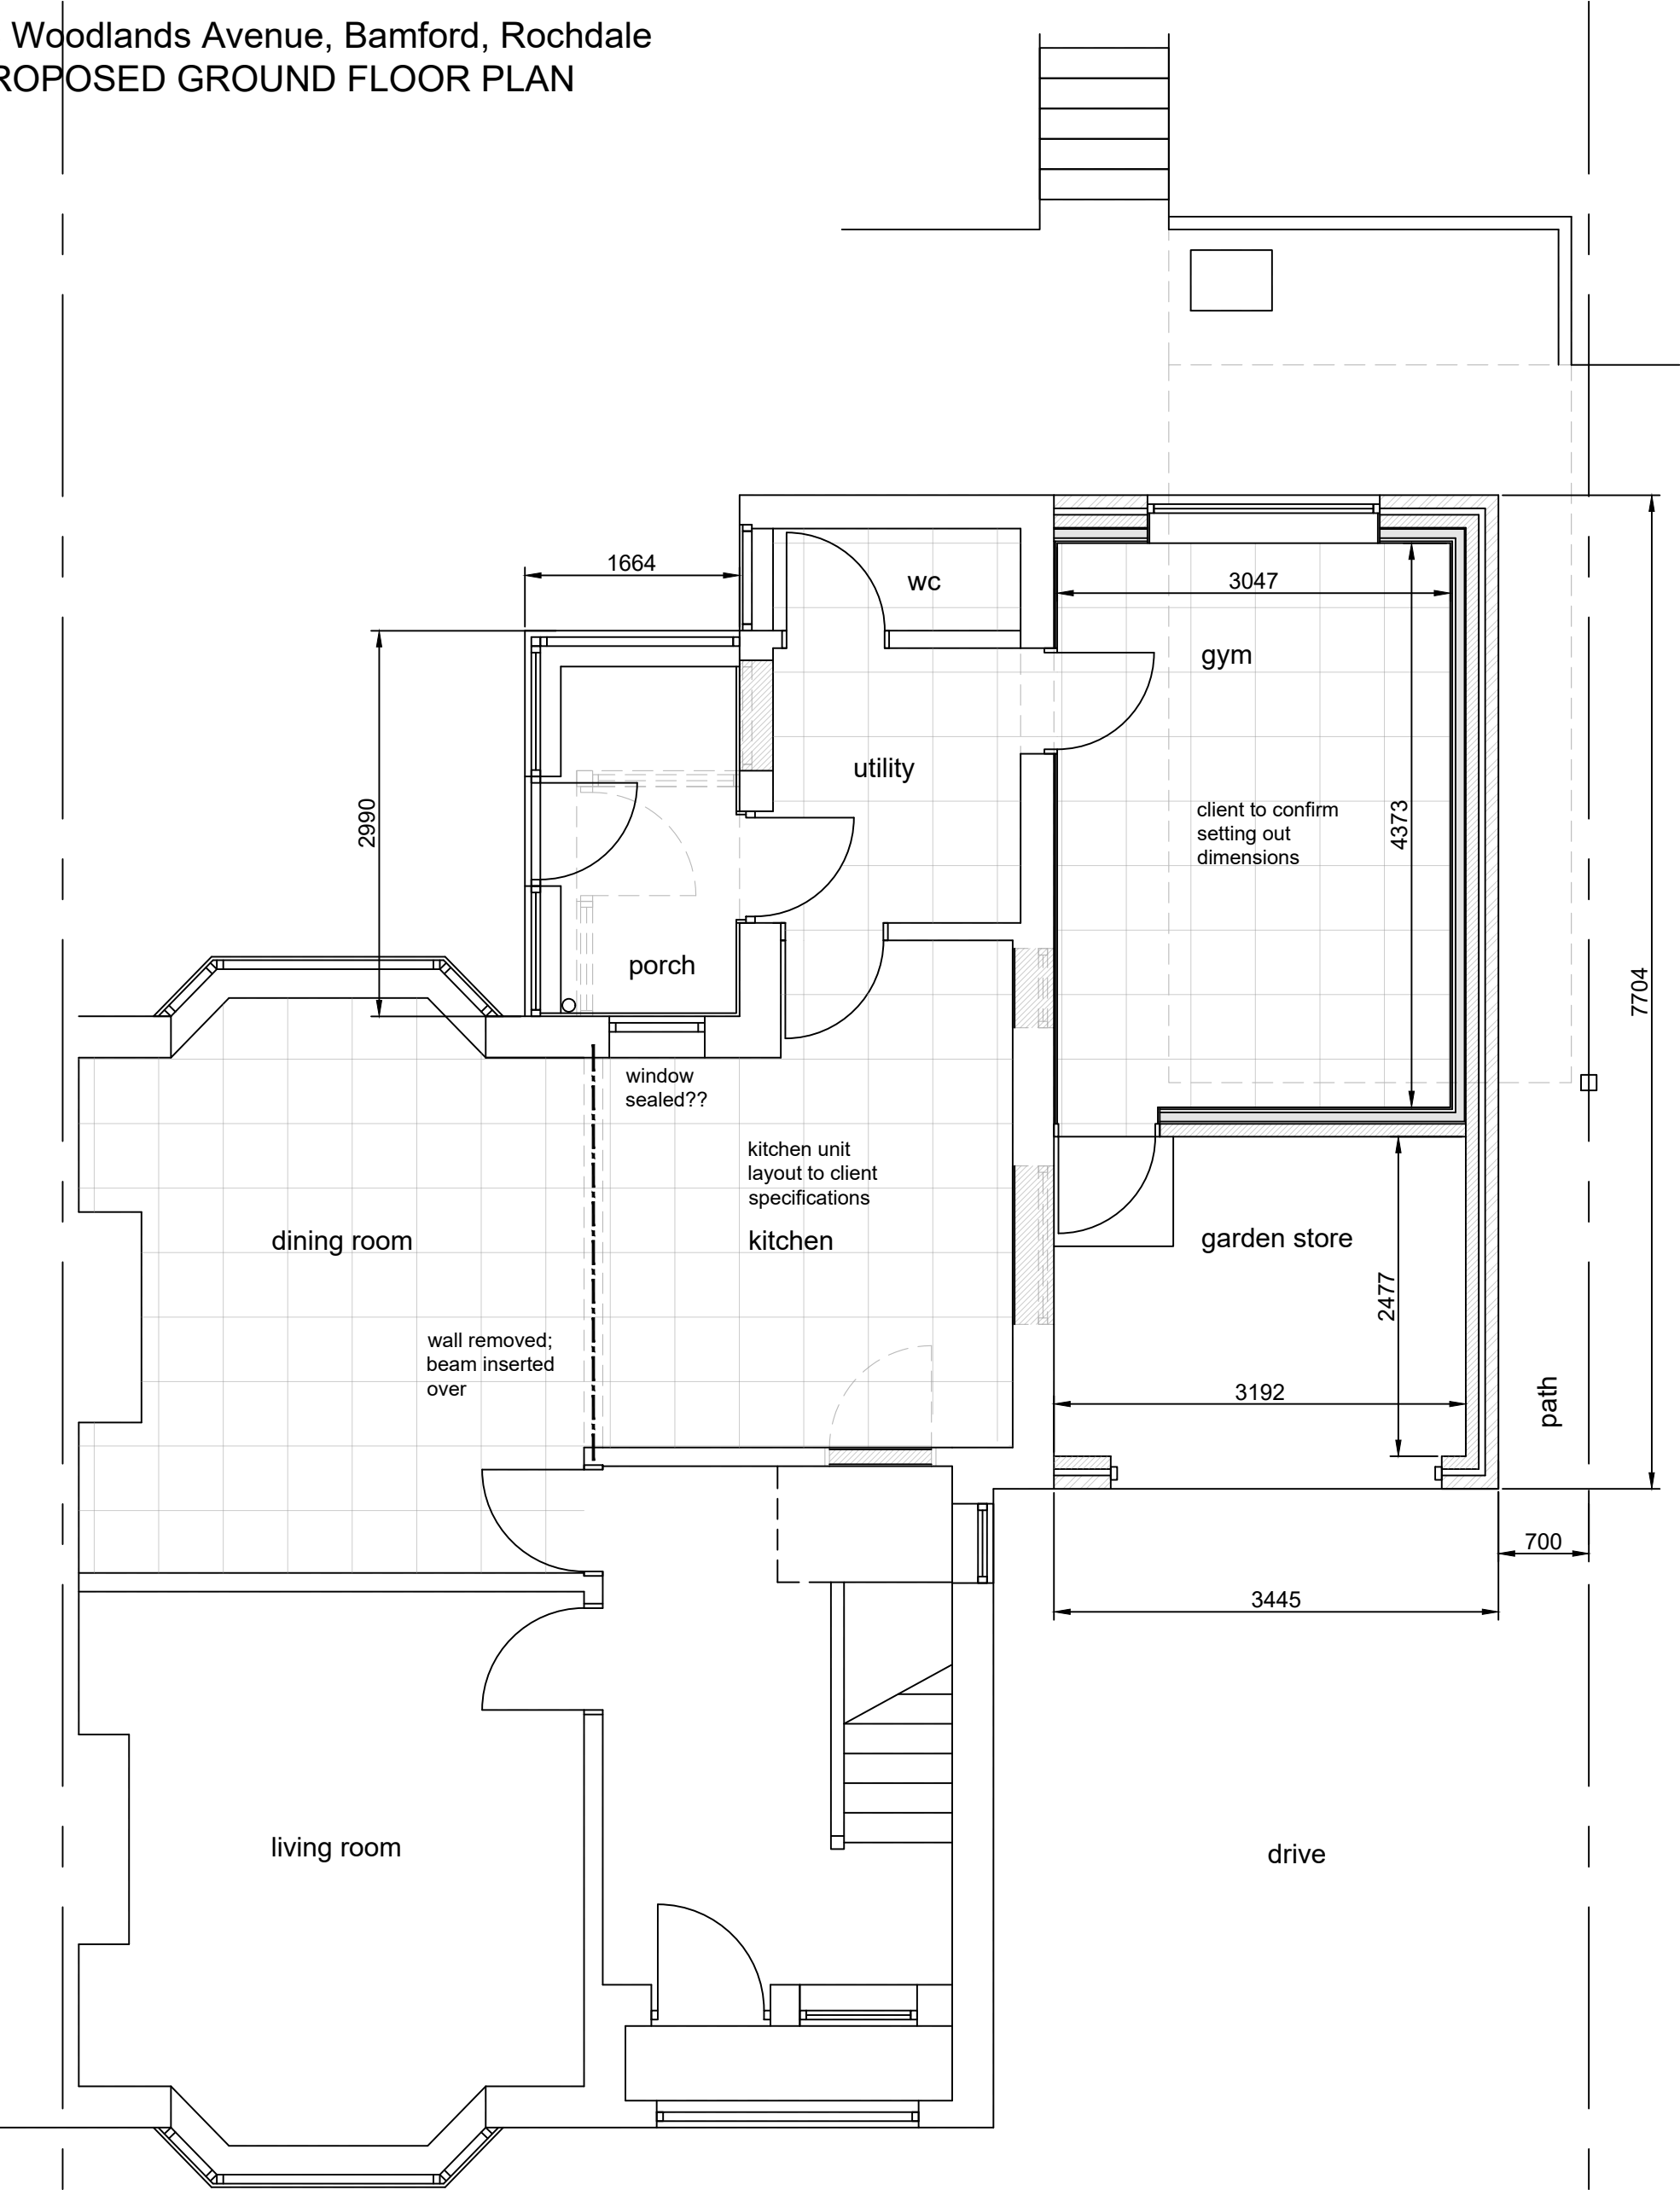

proposed ground floor plan: sketch
scale 1-50