



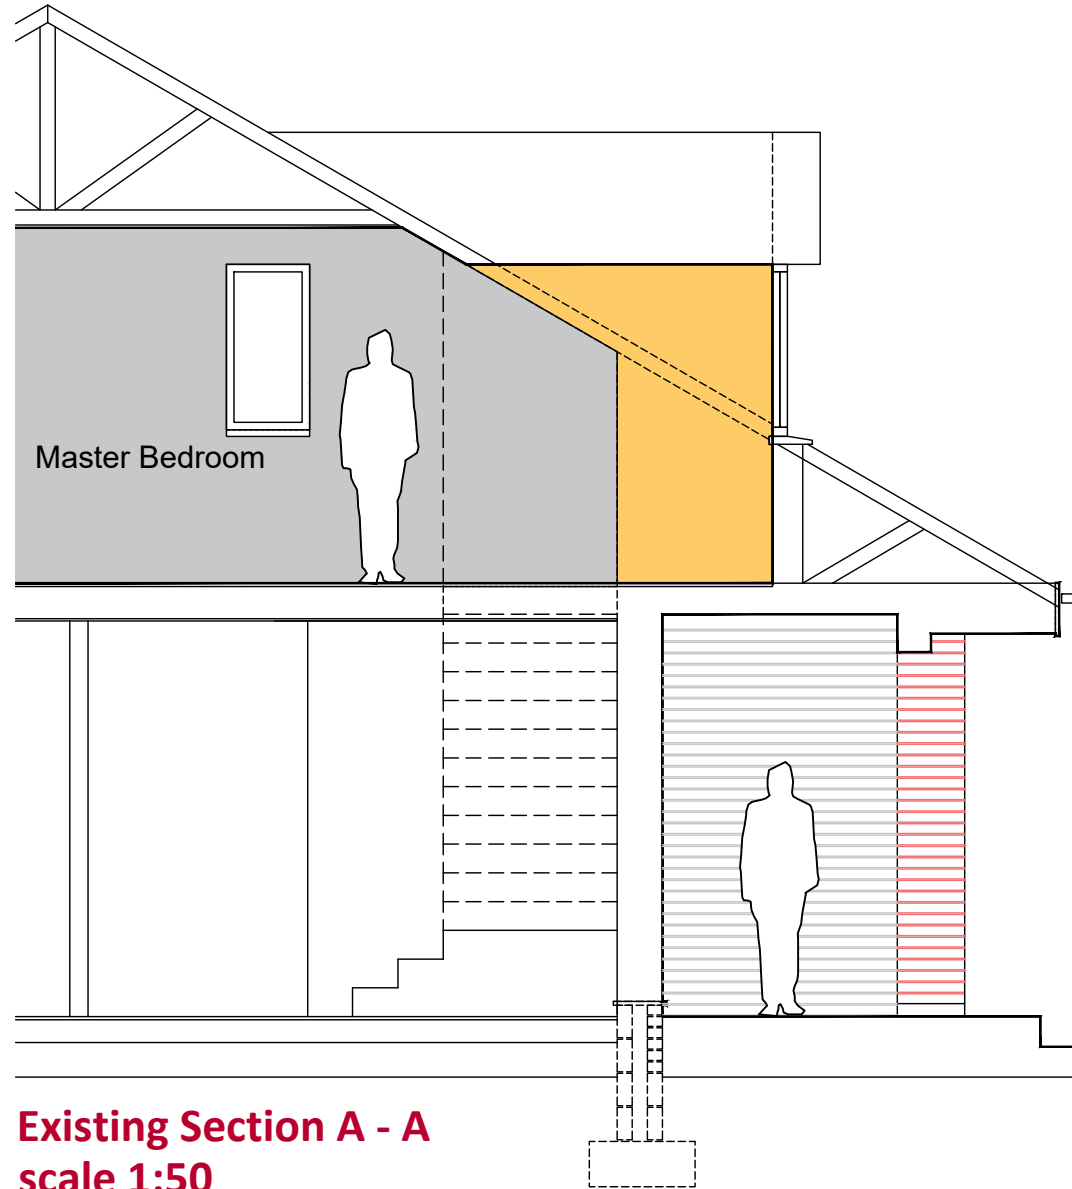

Existing Section A - A
scale 1:50

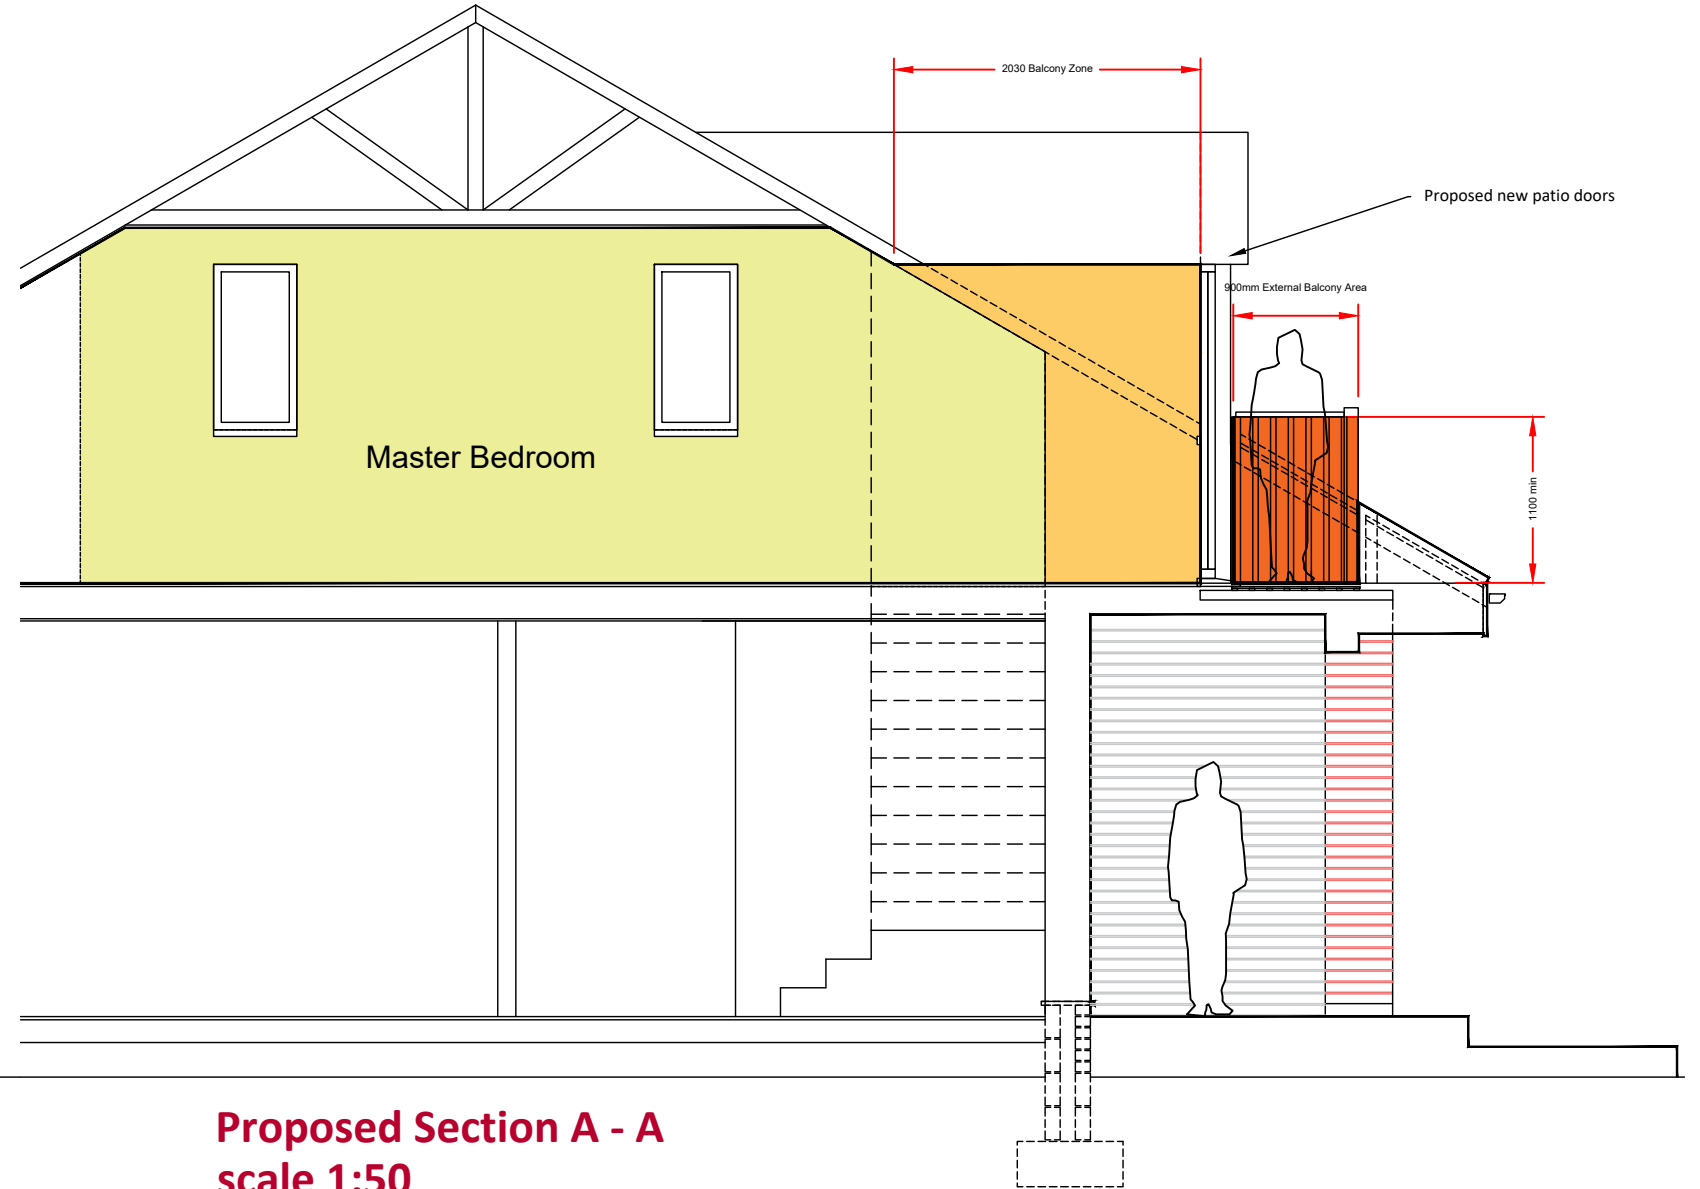

Proposed Section A - A
scale 1:50

All building work is to comply with the Building Regulations, with amendments, and carried out in accordance with the relevant Codes of Practice. All materials and fittings are to be fit for their purpose, to be to relevant British Standards and covered by a current Agreement Certificate where applicable.

AMENDMENTS

© This Drawing & Design is the copyright of QCD and should not be reproduced without written consent. Contractors are to check all levels & dimensions on site prior to site works commencing & report discrepancies to the Designers.

PLANNING

Project:	17 Lake Side Hollingworth Lake. OL15 0DD	Original Size:	A3	Project Number:	1030
Title:	Existing & Proposed Section	Drawing Number:	DR-P2 -1030 - 04		
Client:	Mr Walter Lopacki				
Date	10/11/2023				

Tel :- 07756 910210
Email :- qualitycreativedesign@gmail.com

QCD

Quality Creative Design
ARCHITECTURAL SERVICES