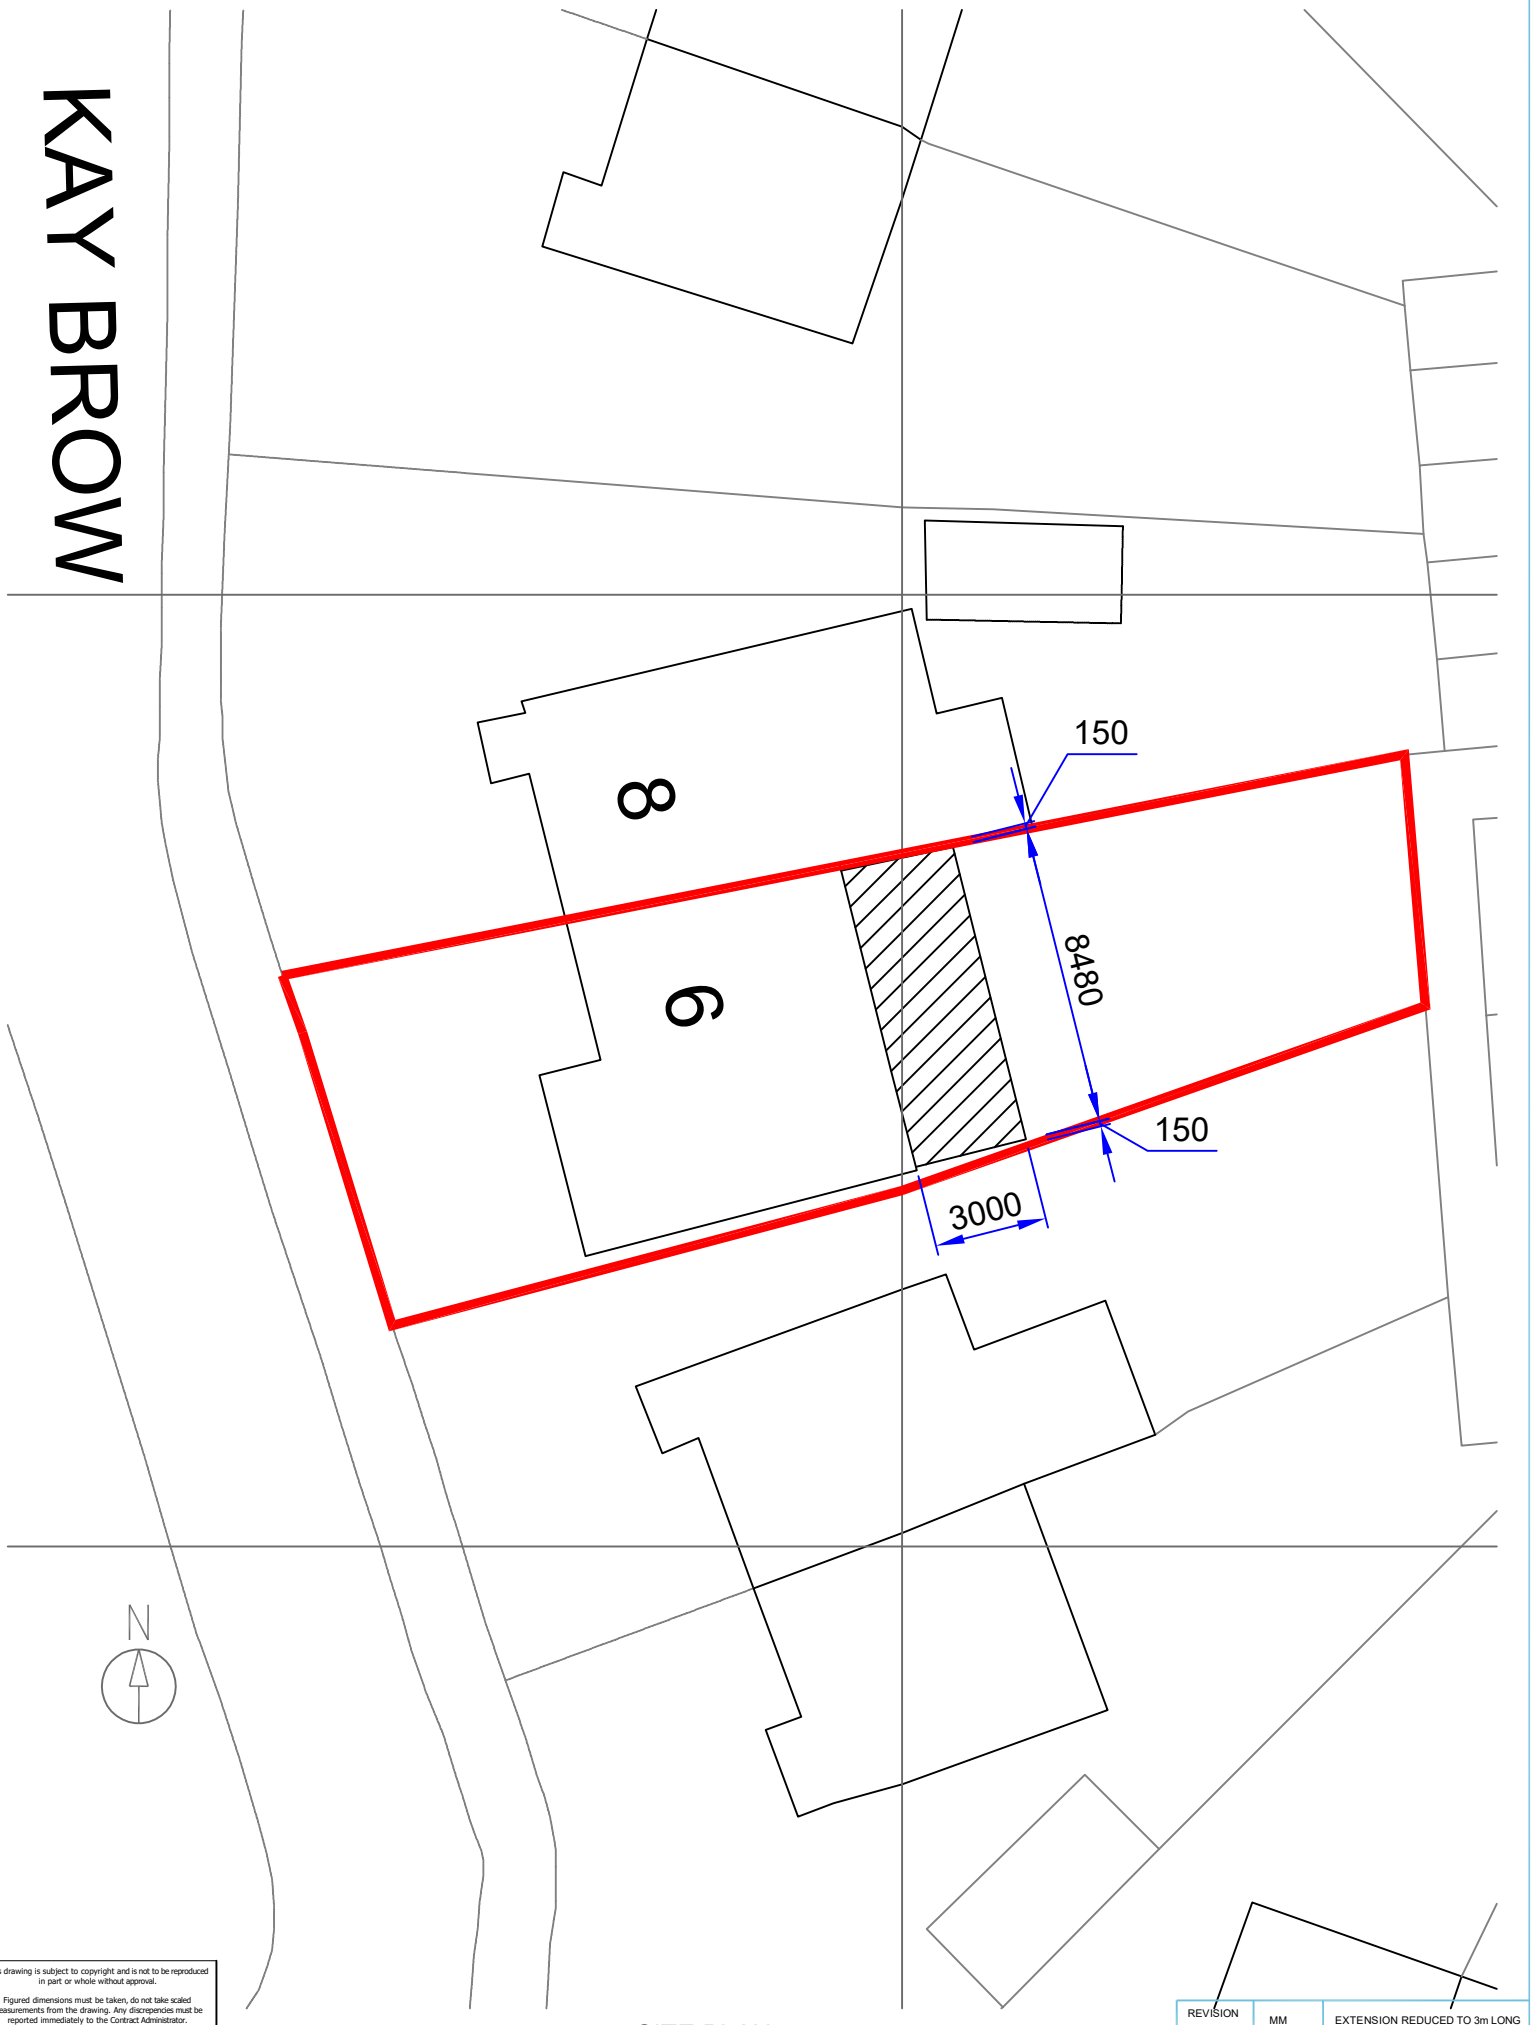

This drawing is subject to copyright and is not to be reproduced in part or whole without approval.

Figured dimensions must be taken, do not take scaled measurements from the drawing. Any discrepencies must be reported immediately to the Contract Administrator. Contractors are deemed to have visited the site during the tender preparation period. Contractors must check all dimesions on site.

SITE PLAN

REVISION	MM	EXTENSION REDUCED TO 3m LONG
A	19:04:21	-

MM Design Tech Ltd

PROPERTY: 6 KAY BROW HEYWOOD

TITLE: PROPOSED BLOCK PLAN

CLIENT: PM

SCALE @A4	1:200
DATE	20:03:21
Dn.	MM
REV	A

DRG.No. MMD015.02.21.04