






OBSCURE GLASS.
PROPOSED
FIRST FLOOR.

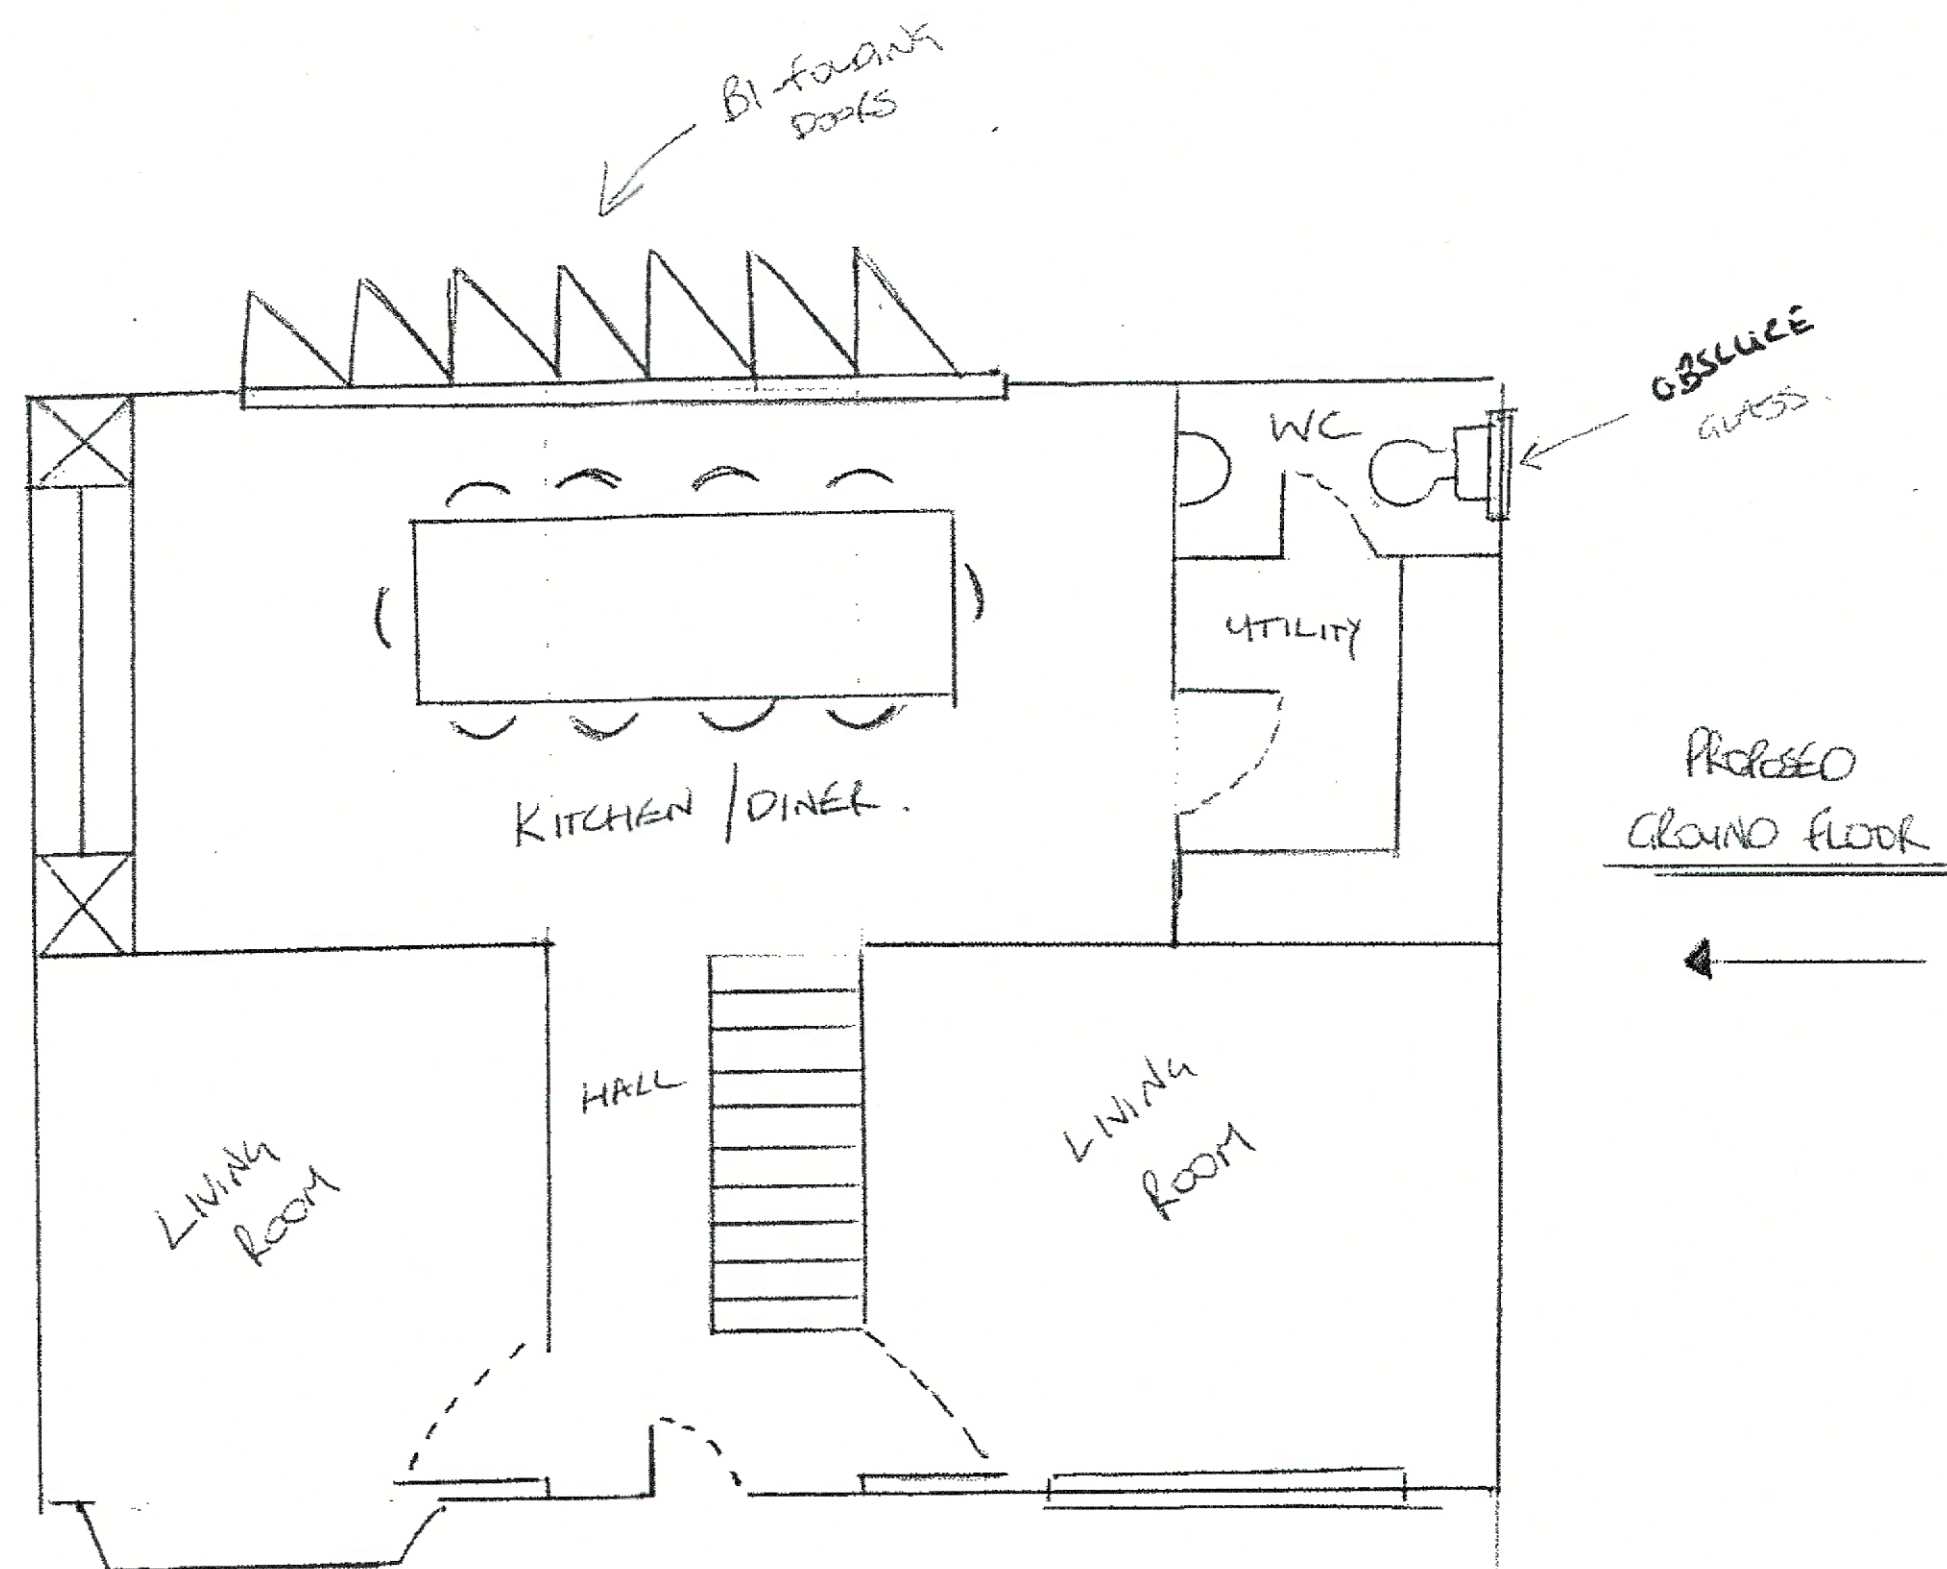

PROPOSED
GROUND FLOOR

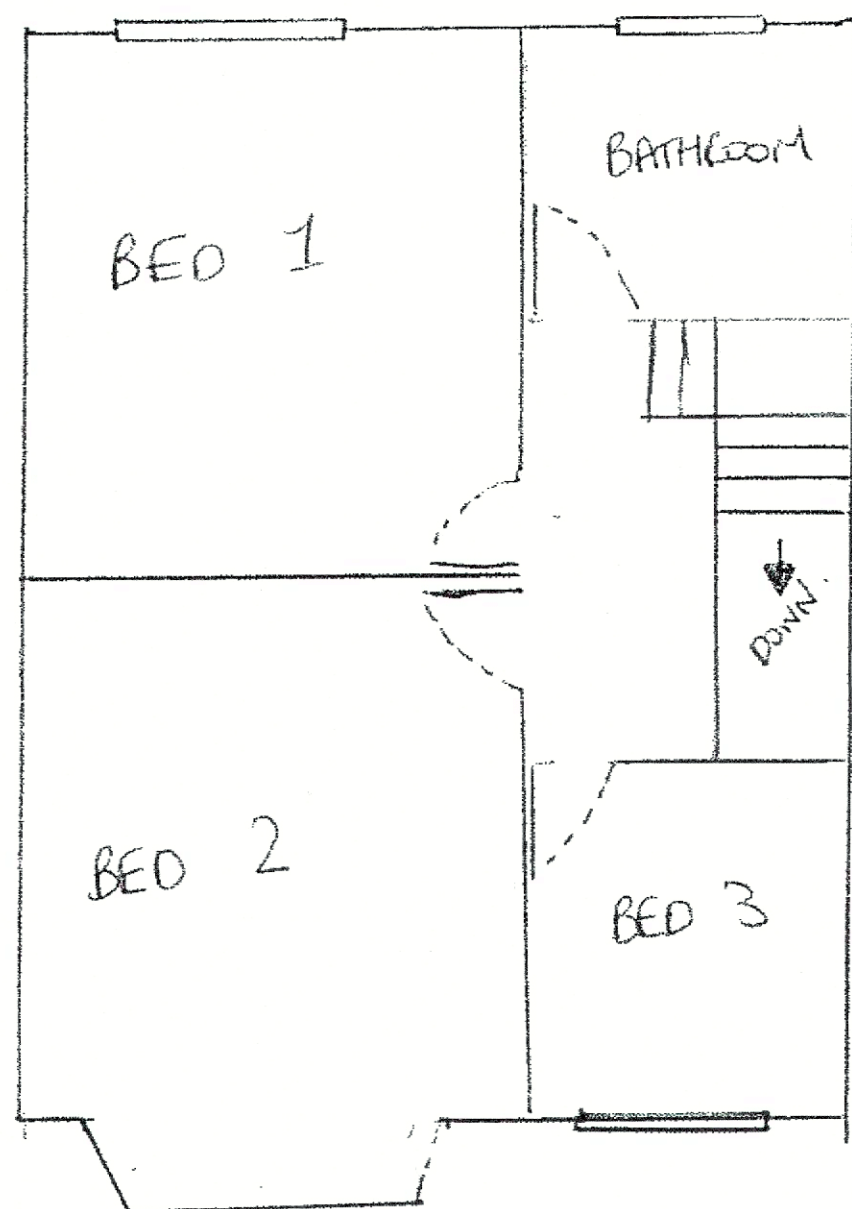

EXISTING FIRST
FLOOR.

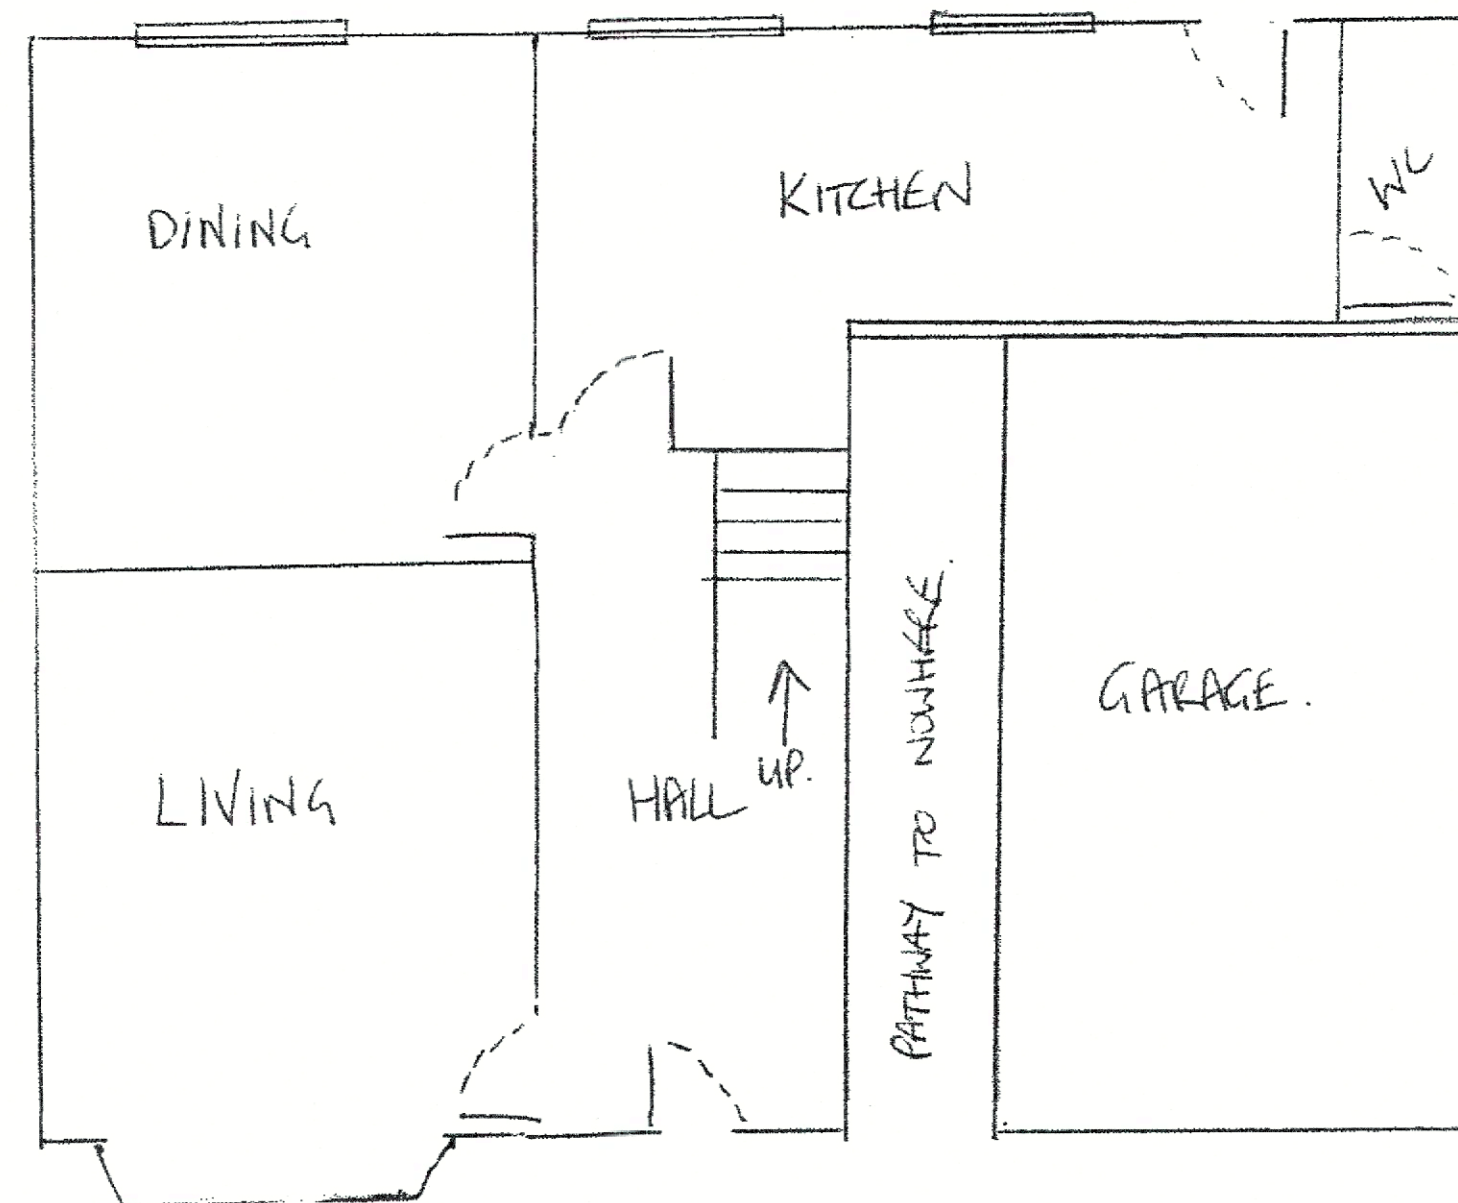

EXISTING
GROUND FLOOR

18 ASH WALK M24 1JY

SCALE 1:50 @ A2

