


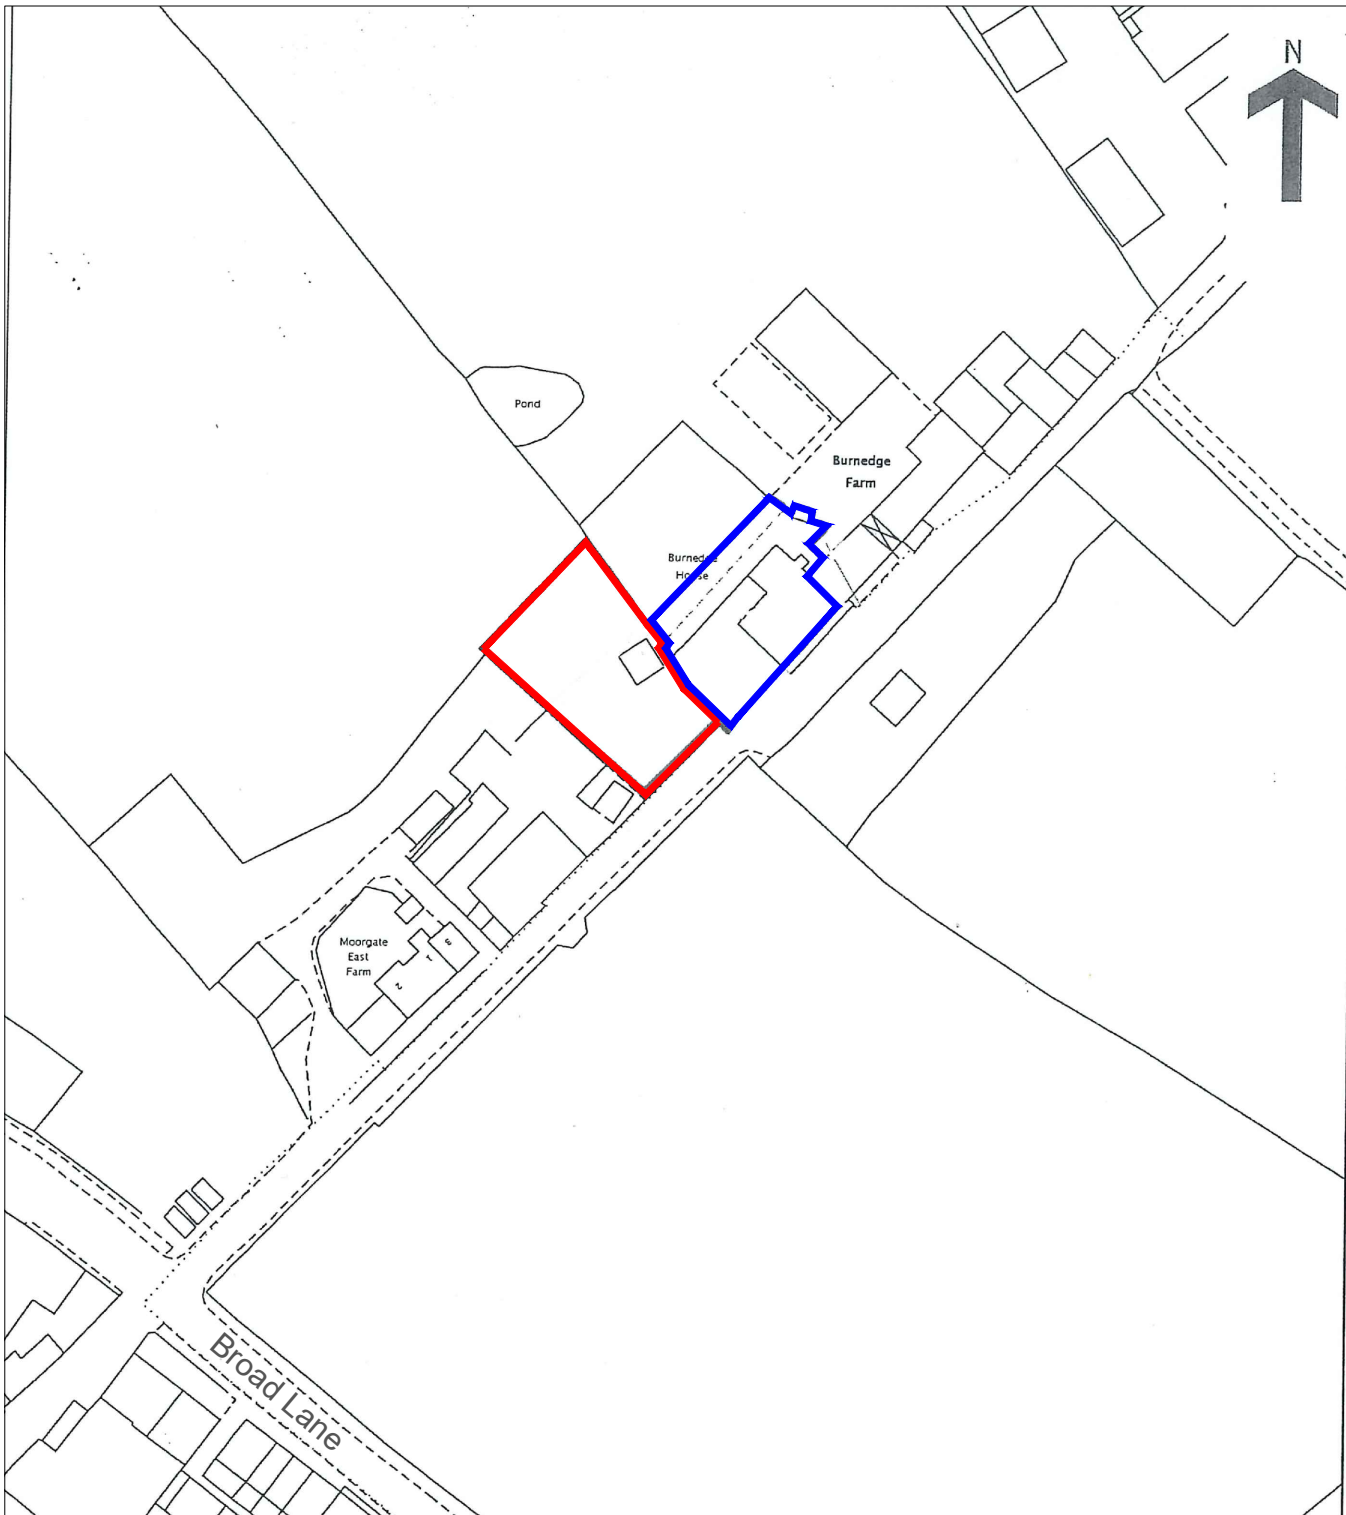

LOCATION PLAN

A.J. Cocker Associates

Architectural Design Building Surveyors Project Management Planning Supervisors
New Century House, 176 Drake Street, Rochdale, Lancs. OL16 1UP
Tel 01706 356860 Fax 01706 650574

project **Burnedge House, Broad Lane,
Rochdale**

client

Mr.&Mrs. Waterfall

scale - 1:1250

size - A4

date - July 24

drawn - NL

drawing No rev

W350-03-LDC