




Hardworks

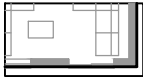


Proposed Buildings
Refer to plans and elevations by Watergrove CGI

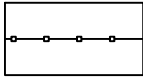


Proposed Tree Protection Fencing
Protective fencing to be erected where illustrated. To BS5837. Fencing to remain in place until main construction phase is complete

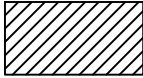


Proposed No-dig Ground Protection
Areas assumed to be within root areas of existing trees are to be constructed using a Geoweb and Geogrid no-dig ground protection. To ensure no damage to root systems as a result of the development.

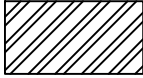

Site Compound
Site compound to be formed using MOT Type 3 to allow for permeability. This can be left in and made good ahead of the parking courtyards finished surface.

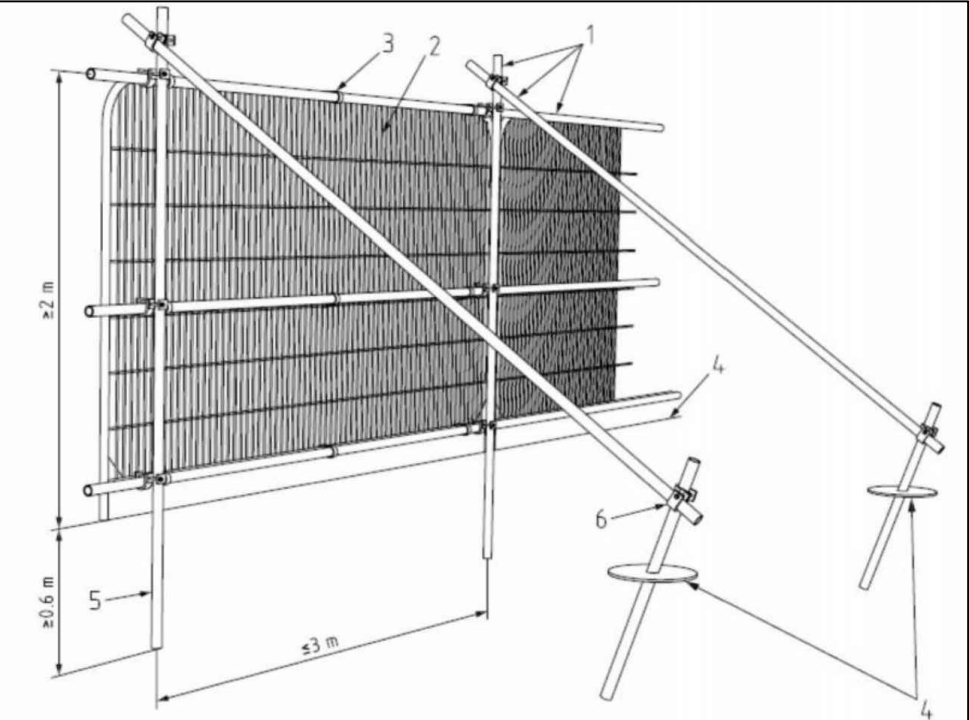

- Key**
- 1 Standard scaffold poles
 - 2 Heavy gauge 2 m tall galvanized tube and welded mesh infill panels
 - 3 Panels secured to uprights and cross-members with wire ties
 - 4 Ground level
 - 5 Uprights driven into the ground until secure (minimum depth 0.6 m)
 - 6 Standard scaffold clamps

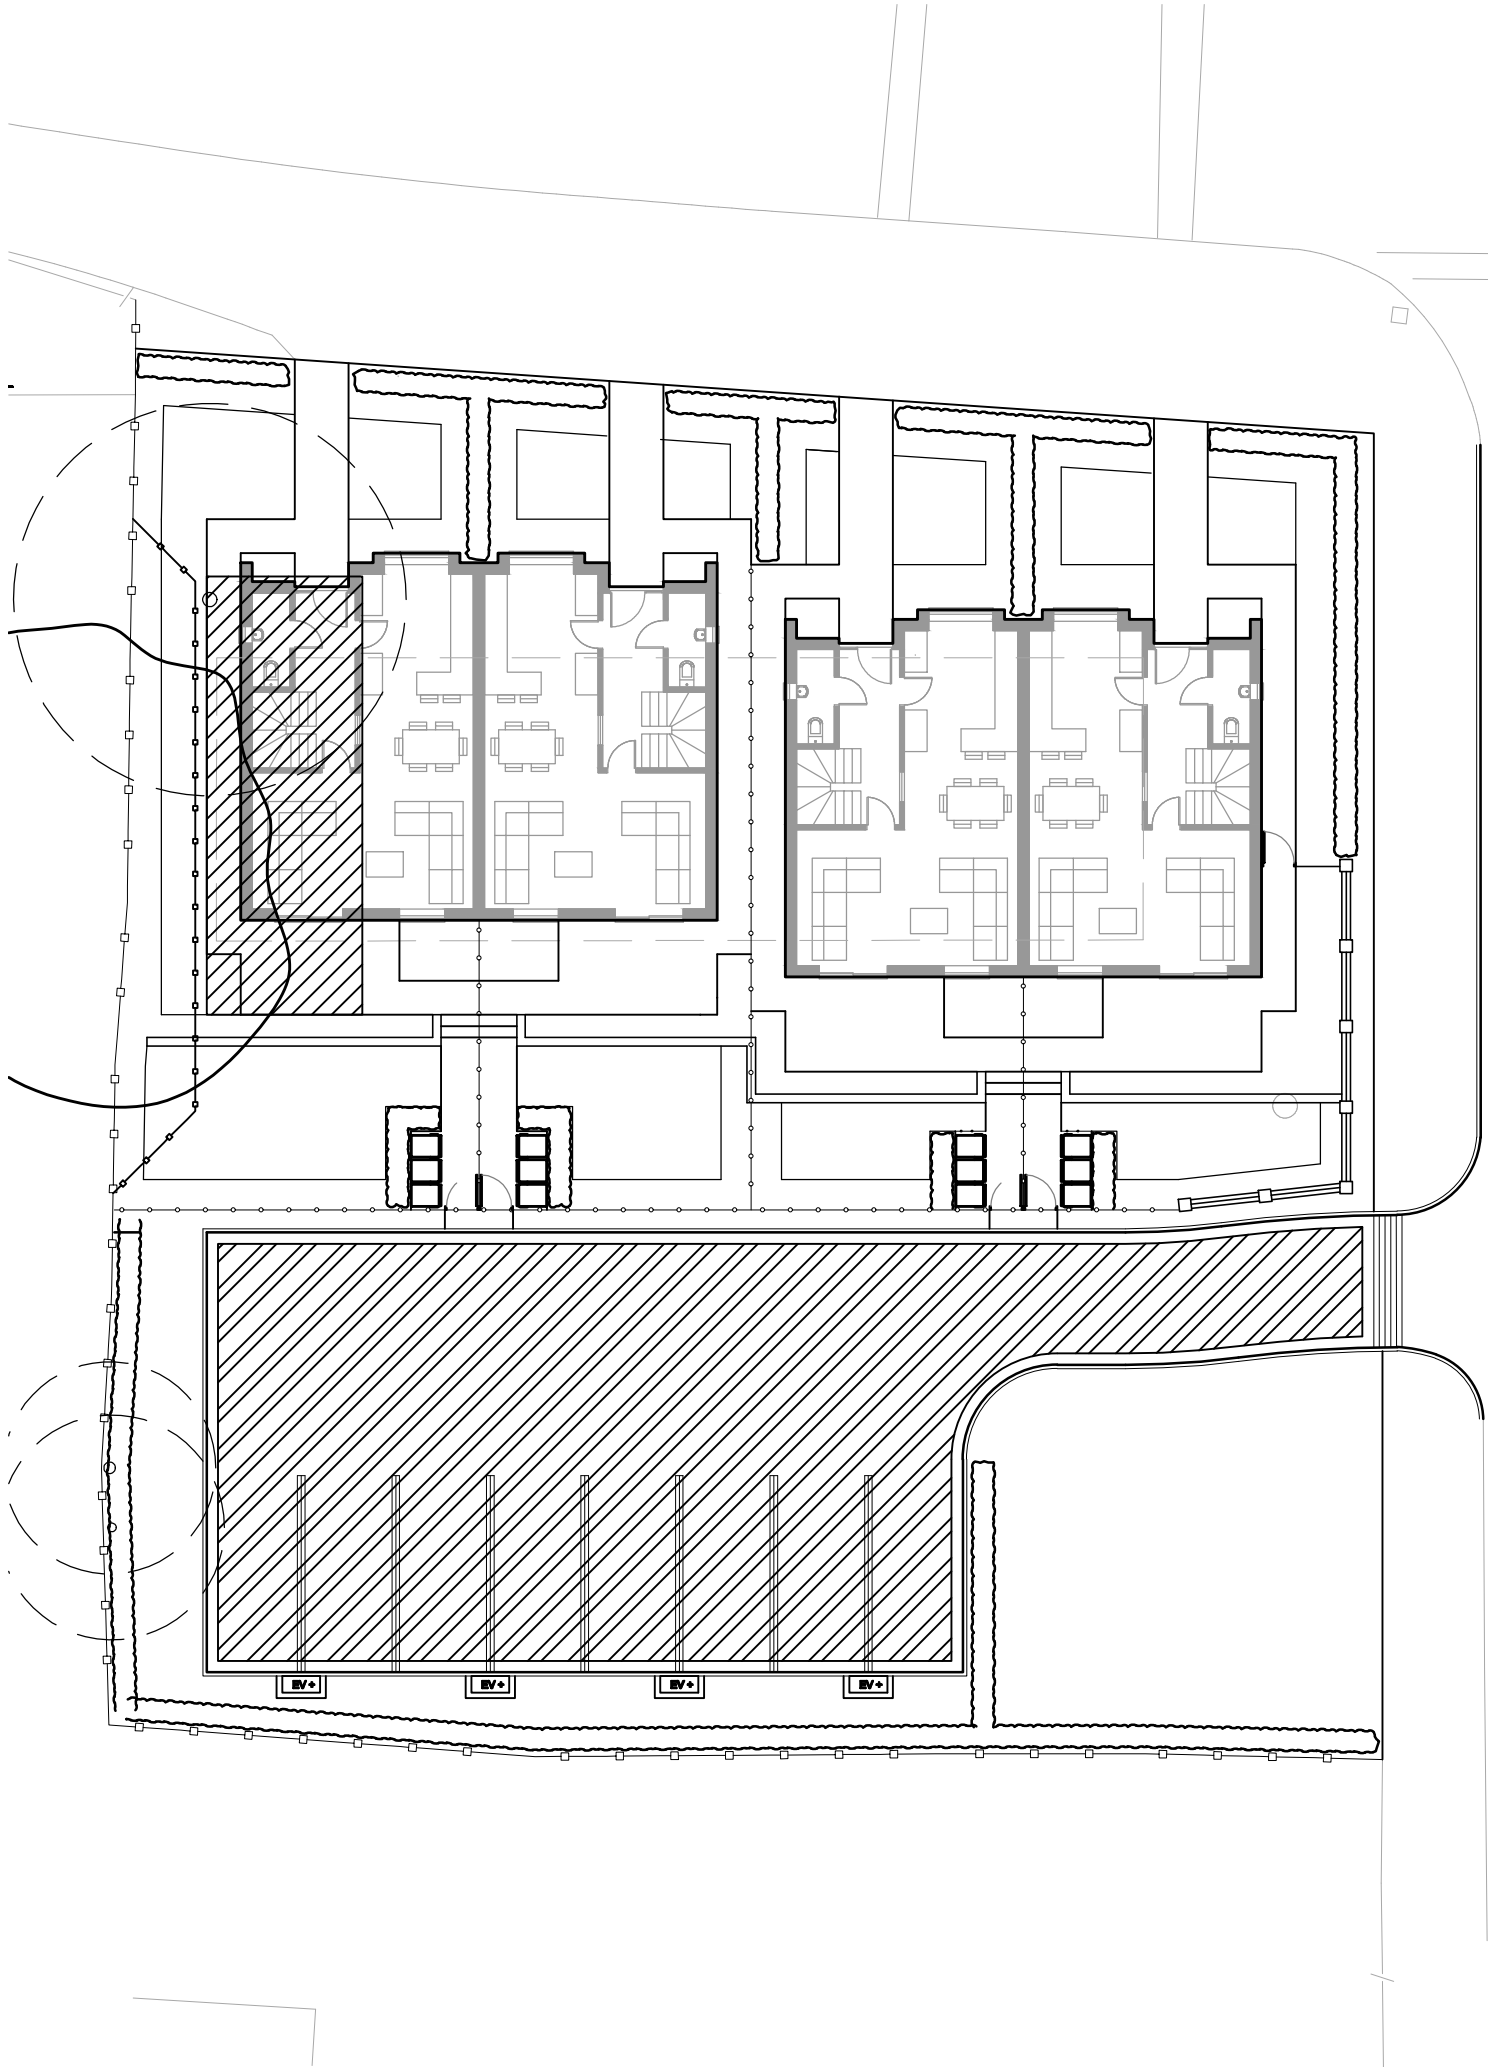

DWG TITLE:
Tree Protection Plan

PROJECT TITLE:
Lincoln Court, Lincoln Road, Middleton

DATE:
03.2022

DRAWN BY:
JT

CHECKED BY:
BWL

DWG NO.
M3518-PA-02-V1

CLIENT:
Alken Properties Ltd.

WORK STAGE:
Planning

SCALE:
1:250@A3

Unit 6, Longley Lane
Northenden, Manchester
M22 4WT

T: 0161 946 0808
E: design@barneswalker.co.uk
W: www.barneswalker.co.uk

bw
BARNES
WALKER

© This drawing, the graphics and the landscape works and ideas depicted therein remains the copyright of Barnes Walker Limited and may not be used, copied in whole or part, or amended without prior written consent. Figured dimensions to be followed in preference to scaled and all dimensions are to be checked on site and in the event of any discrepancy refer to Barnes Walker Limited.