14 Lower Green, Middleton

alterations and additions to an existing residence

Drawing no. Drawing title

TP01	Site Plan & Location Plan - Proposed
TP02	Plans - Existing
TP03	Elevations - Existing
TP04	Elevations - Existing
TP05	Plans - Proposed Ground Floor Plan
TP06	Plans - Proposed First Floor Plan
TP07	Elevations - Proposed

CUBIK
DESIGN LTD
07940 123 631
TOMMY@CUBIKDESIGN.CO.UK

Client:

James Wilson

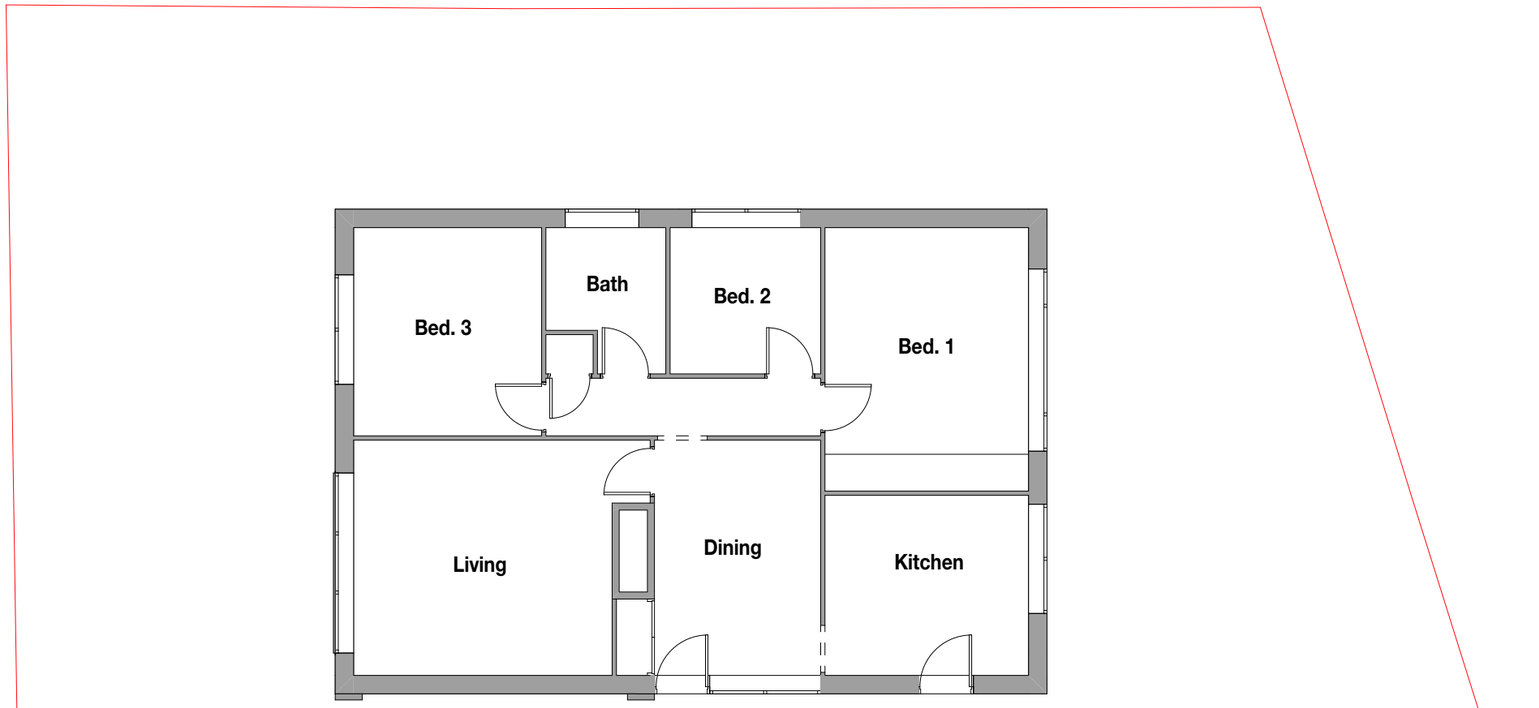

NOTES

These drawings are for the purpose of achieving town planning approval only.

Do not scale this drawing. All dimensions are to be verified on site and any discrepancies reported before commencement of any work.

Issue/ Rev	Description	Date
#	Initial Issue	01.03.21

CUBIK
DESIGN LTD
07940 123 631
tommy@cubikdesign.co.uk

FOR TOWN PLANNING APPROVAL

Client

James Wilson

Project Description

14 Lower Green, Middleton

Project Number **LOW014**

Drawing Title

Plans - Existing

Drawing Number **TP02**

Scale **1:100 @ A3**

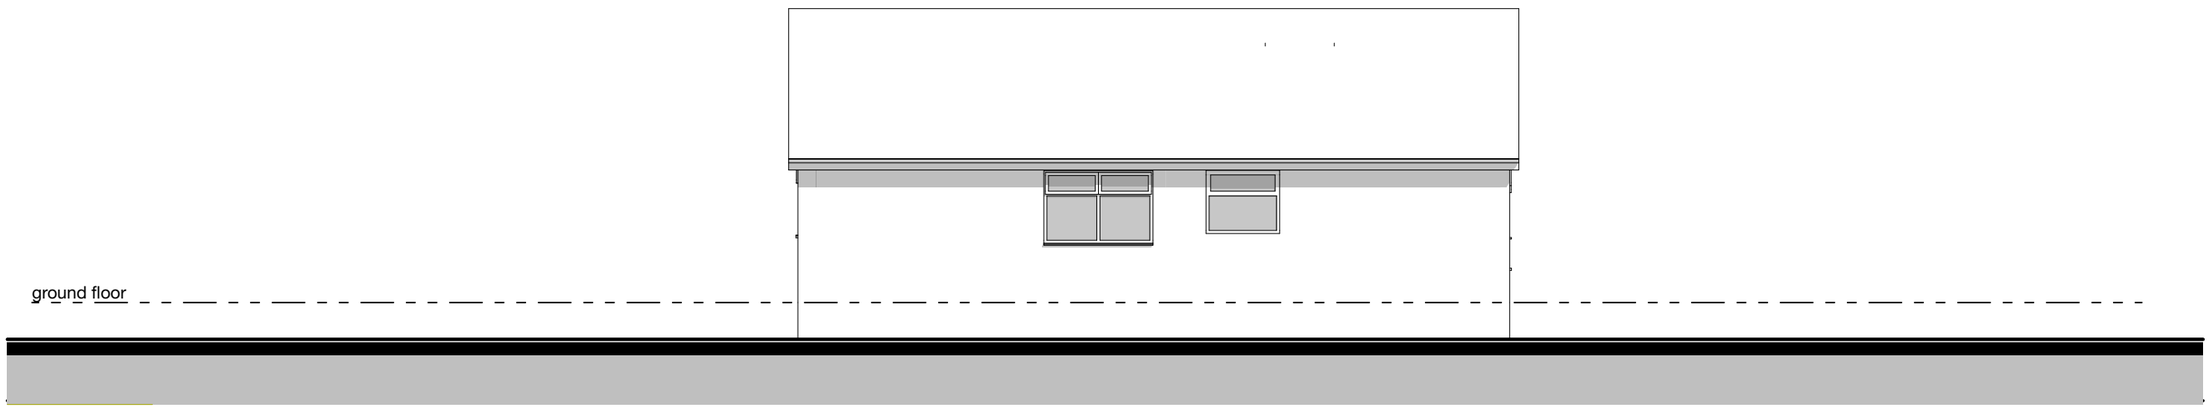

Existing North Elevation

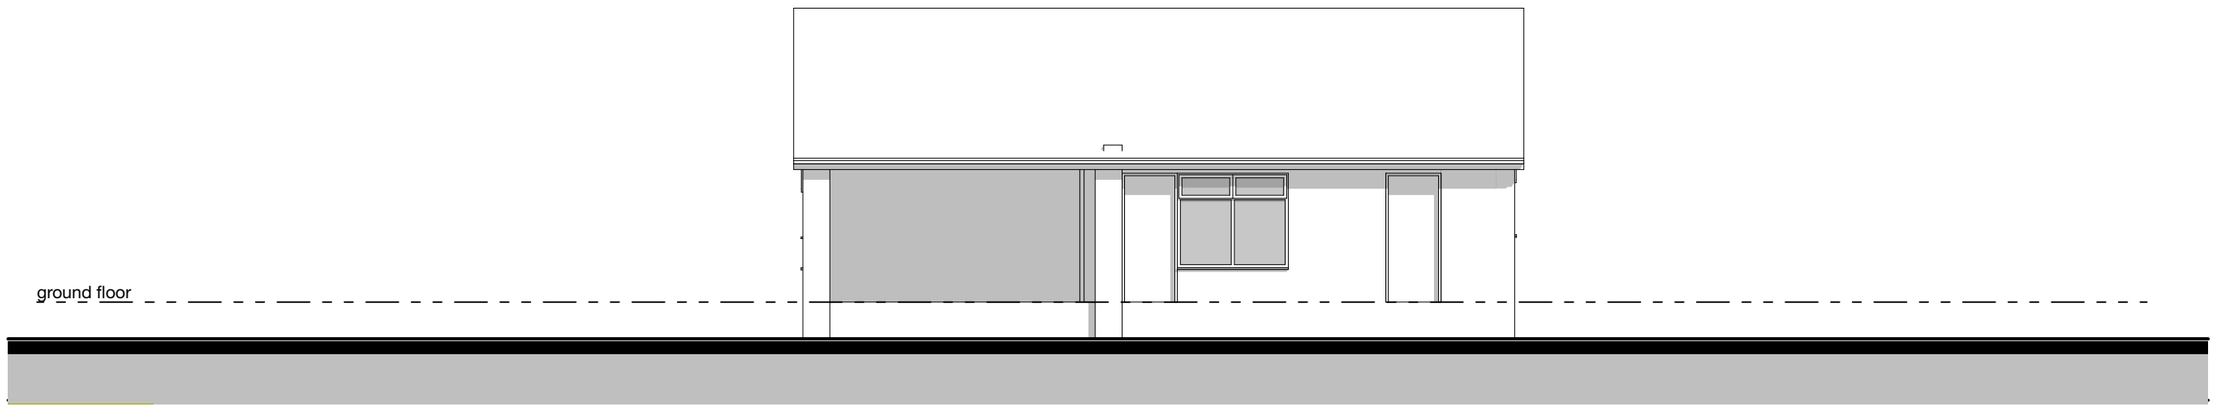

Existing South Elevation

NOTES

These drawings are for the purpose of achieving town planning approval only.

Do not scale this drawing. All dimensions are to be verified on site and any discrepancies reported before commencement of any work.

Issue/ Rev	Description	Date
#	Initial Issue	01.03.21

CUBIK
DESIGN LTD
07940 123 631
tommy@cubikdesign.co.uk

FOR TOWN PLANNING APPROVAL

Client

James Wilson

Project Description

14 Lower Green, Middleton

Project Number **LOW014**

Drawing Title

Elevations - Existing

Drawing Number **TP03**

Scale **1:100 @ A3**

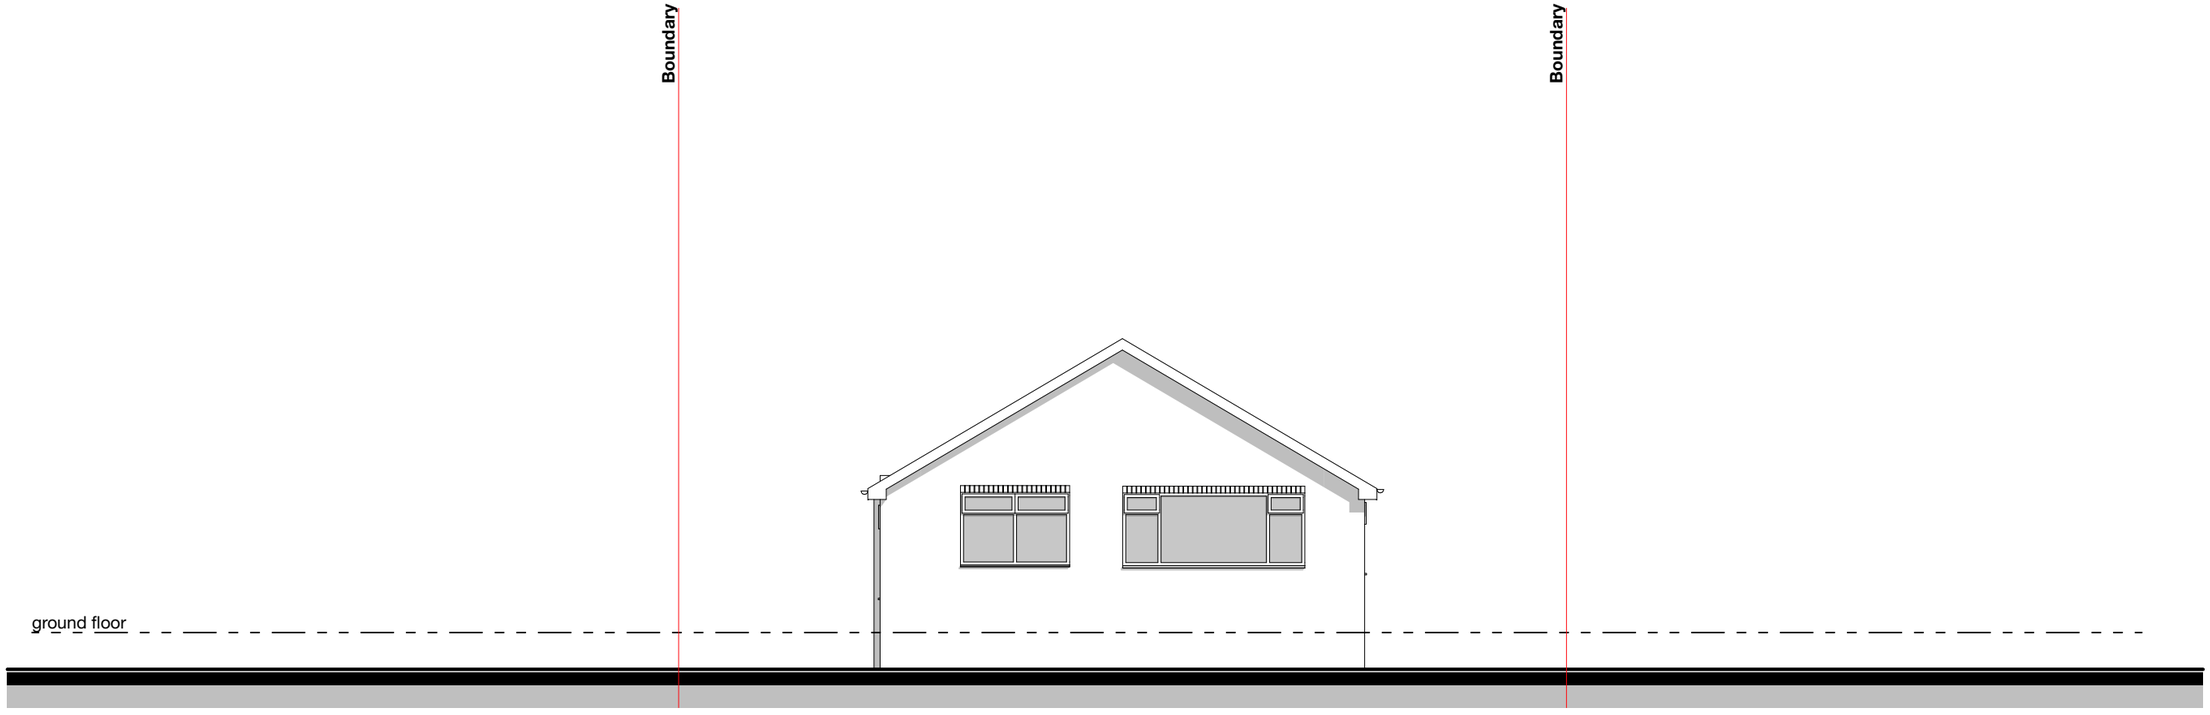

Existing East Elevation

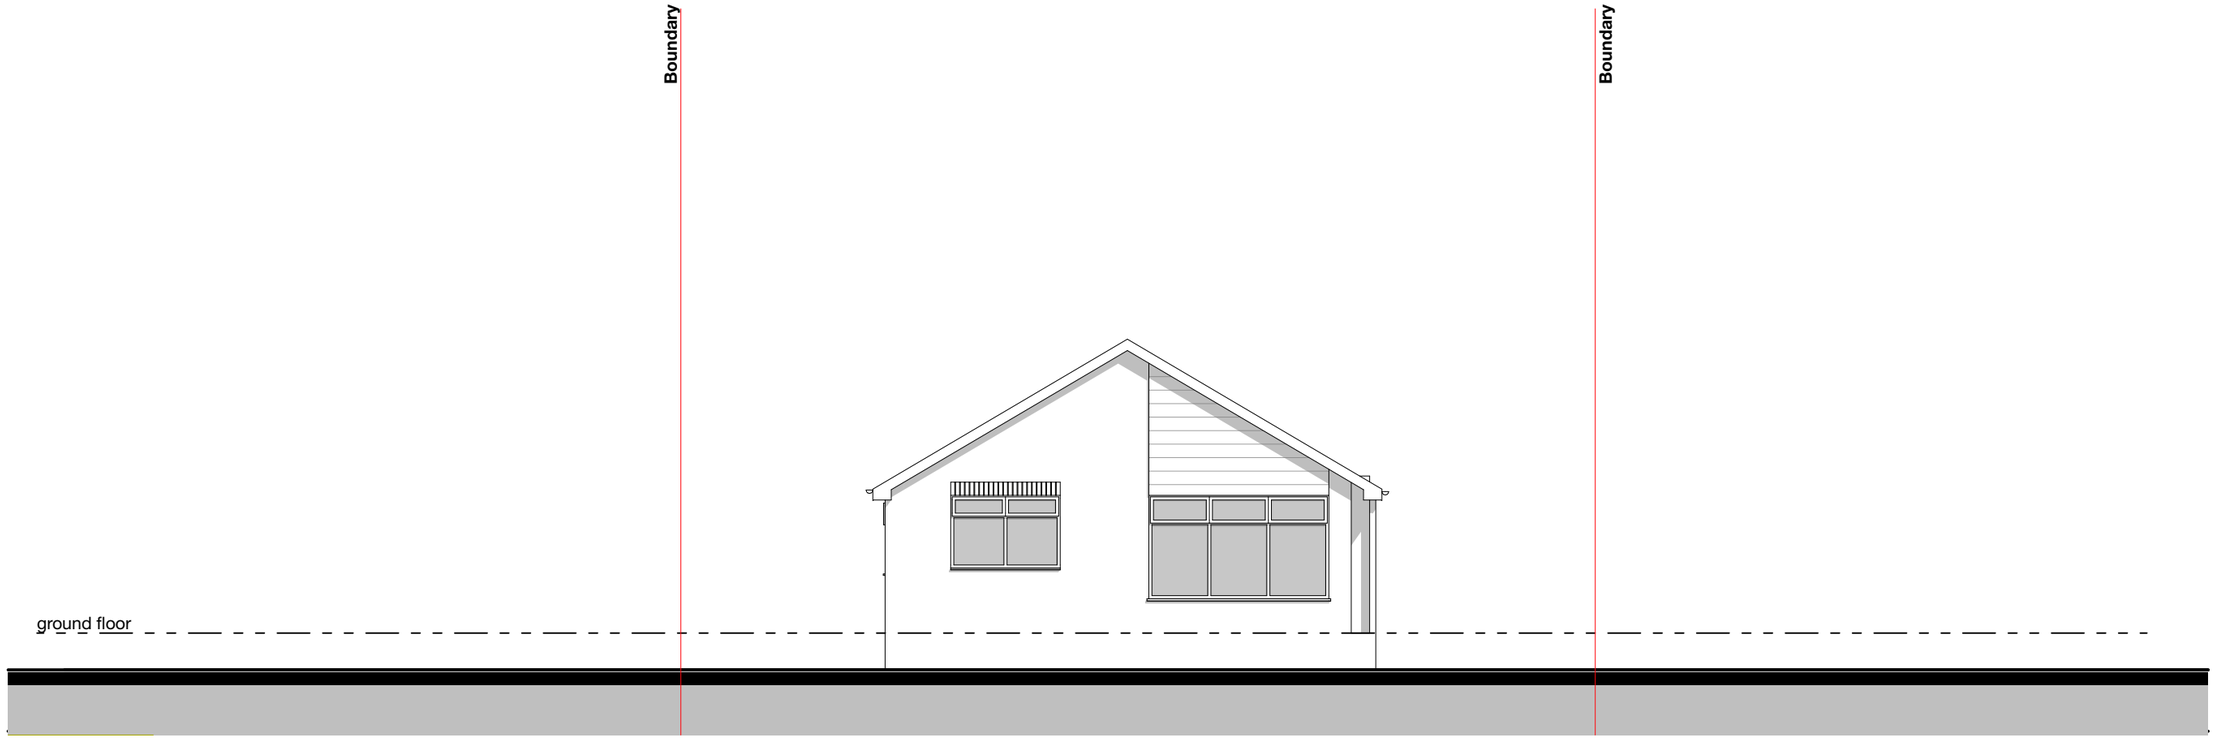

Existing West Elevation

NOTES

These drawings are for the purpose of achieving town planning approval only.

Do not scale this drawing. All dimensions are to be verified on site and any discrepancies reported before commencement of any work.

Issue/ Rev	Description	Date
#	Initial Issue	01.03.21

CUBIK
DESIGN LTD
07940 123 631
tommy@cubikdesign.co.uk

FOR TOWN PLANNING APPROVAL

Client

James Wilson

Project Description

14 Lower Green, Middleton

Project Number **LOW014**

Drawing Title

Elevations - Existing

Drawing Number **TP04**

Scale **1:100 @ A3**

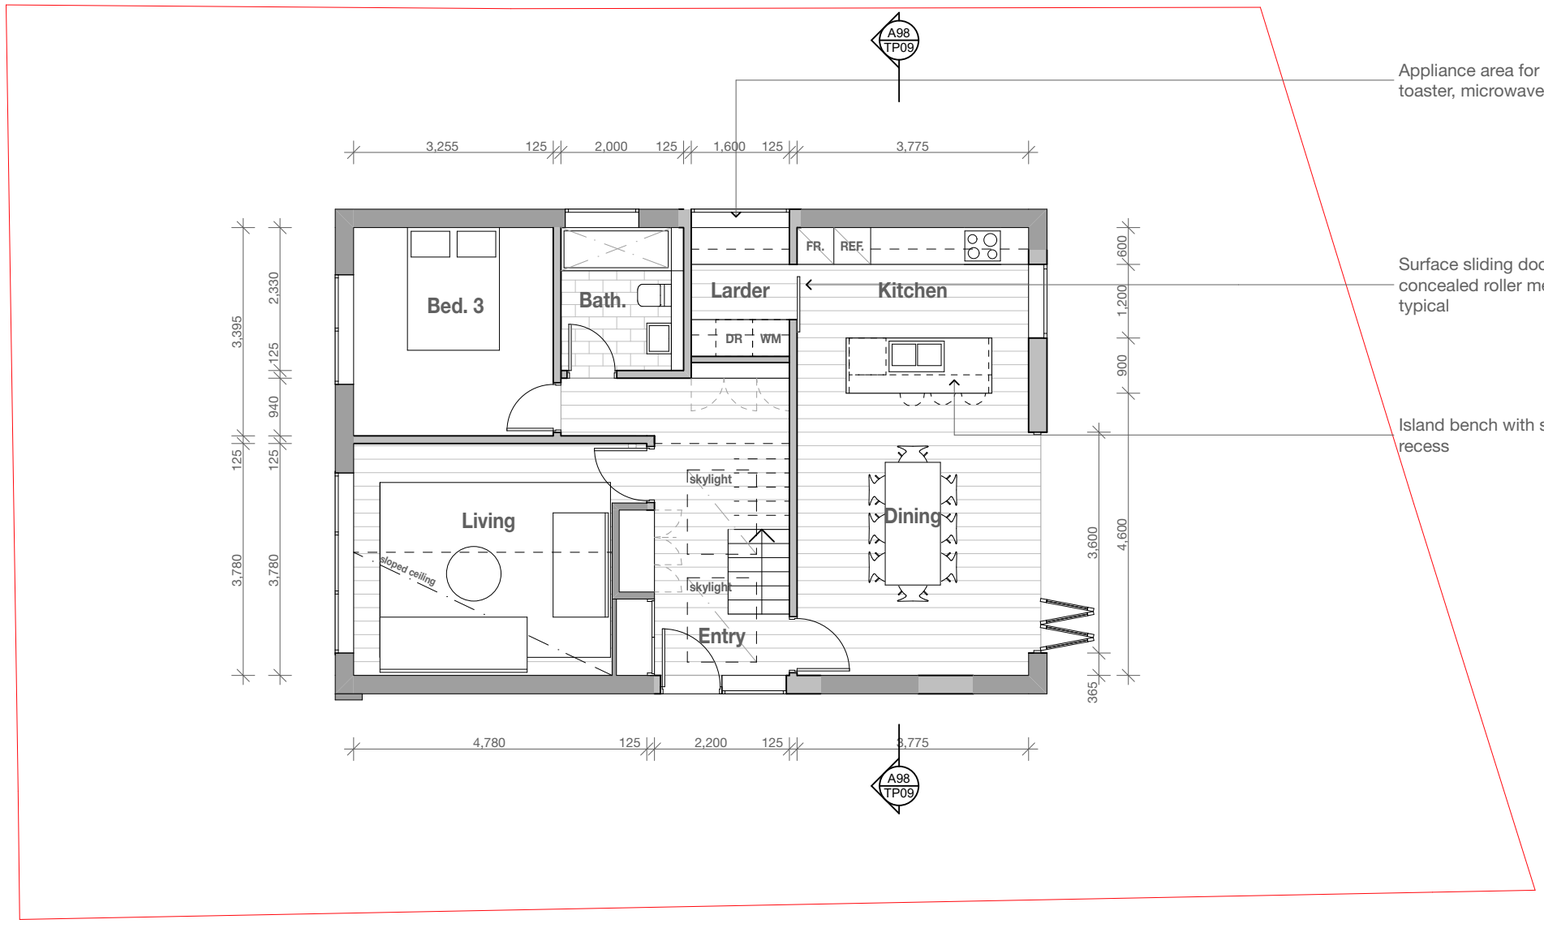

NOTES

These drawings are for the purpose of achieving town planning approval only.

Do not scale this drawing. All dimensions are to be verified on site and any discrepancies reported before commencement of any work.

Issue/ Rev	Description	Date
#	Initial Issue	01.03.21

CUBIK
DESIGN LTD
07940 123 631
tommy@cubikdesign.co.uk

FOR TOWN PLANNING APPROVAL

Client

James Wilson

Project Description

14 Lower Green, Middleton

Project Number **LOW014**

Drawing Title

Plans - Proposed Ground Floor Plan

Drawing Number **TP05**

Scale **1:100 @ A3**

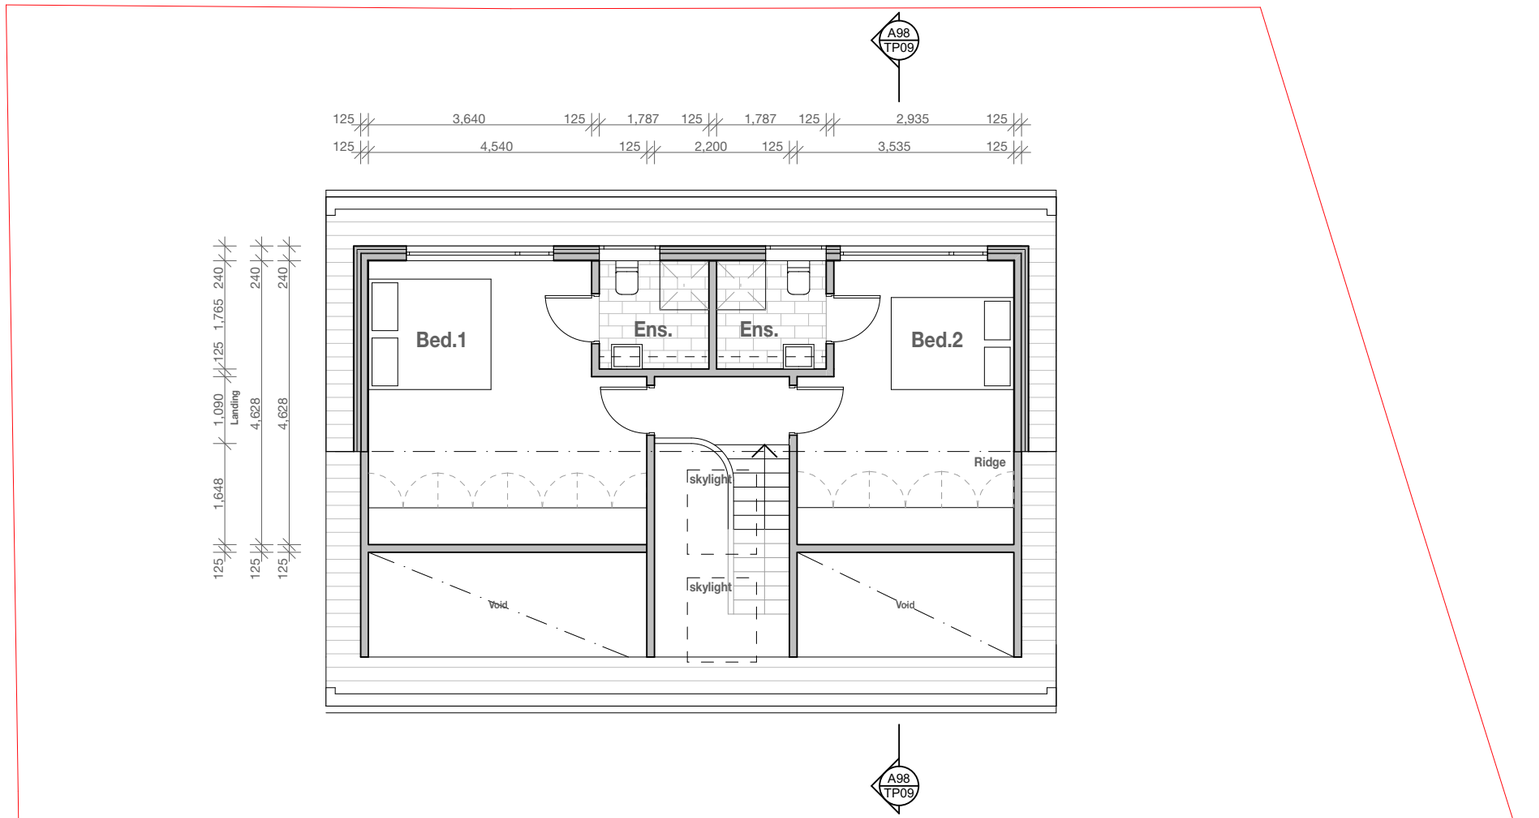

NOTES

Do not scale this drawing. All dimensions are to be verified on site and any discrepancies reported before commencement of any work or shop drawings.

These drawings are for the purpose of achieving building regulations approval only and subject to final review/approval by building control. All drawings must be read in conjunction with structural engineers design, drawings and calculations.

Issue/ Rev	Description	Date
#	Initial Issue	01.02.21

CUBIK
DESIGN LTD
07940 123 631
info@cubikdesign.co.uk

Client

James Wilson

Project Description

14 Lower Green, Middleton

Project Number **LOW014**

Drawing Title

Plans - Proposed First Floor Plan

Drawing Number **TP06**

Scale **1:100 @ A3**

General Note:
All new materials shown hatched for clarity

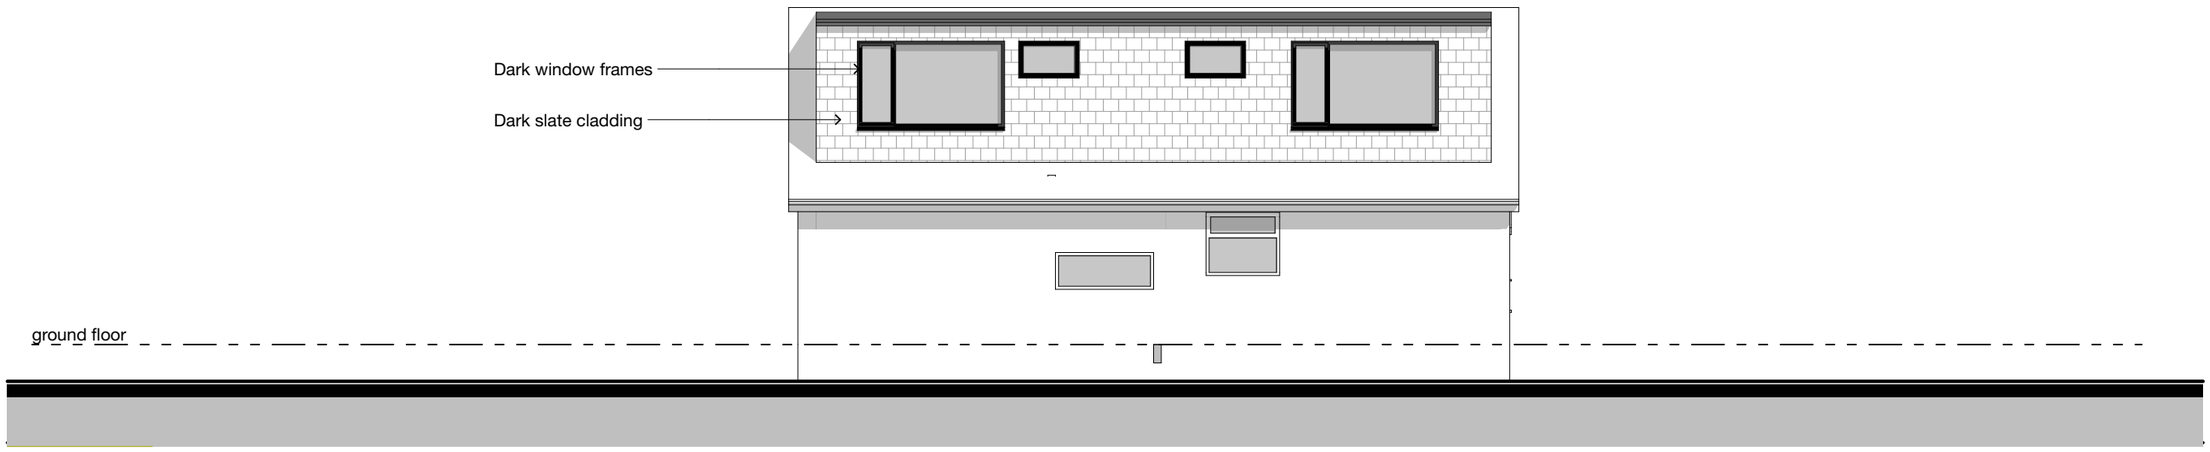

Proposed North Elevation

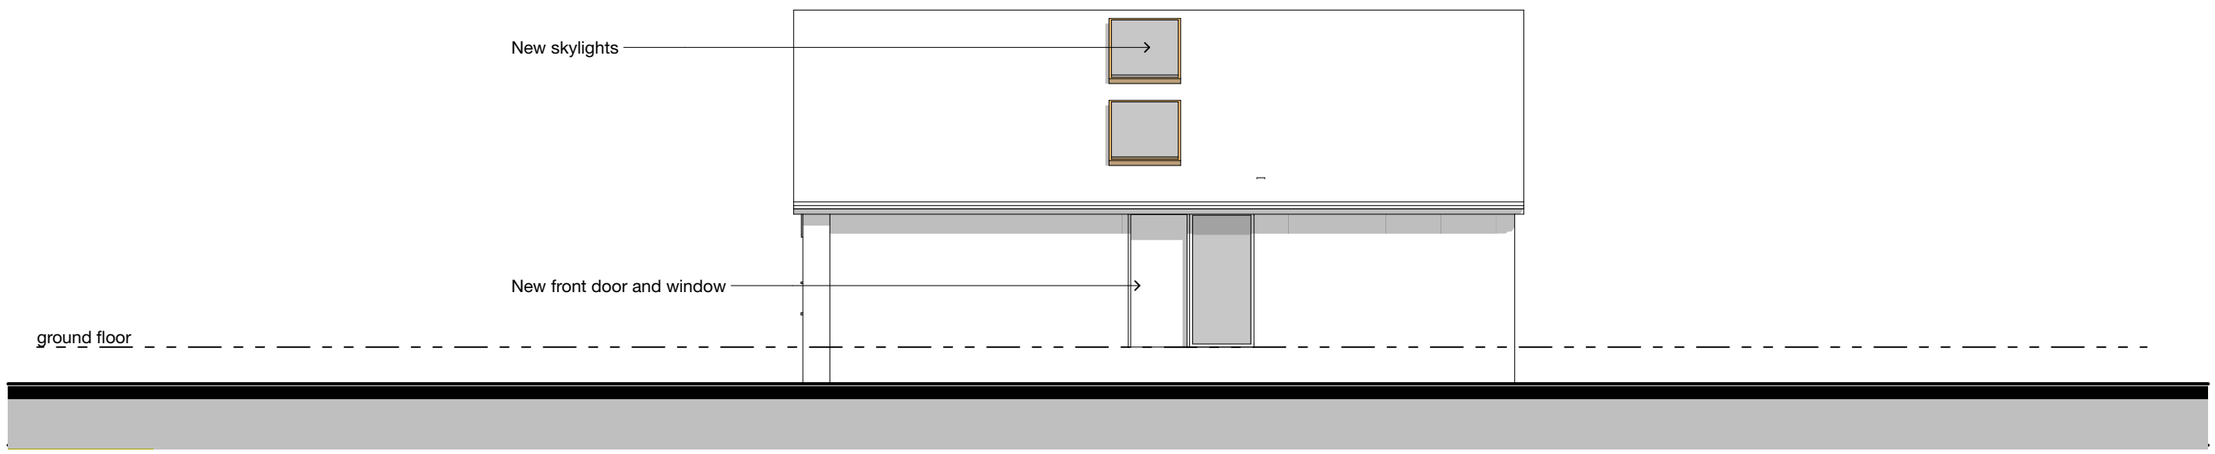

Proposed South Elevation

NOTES

These drawings are for the purpose of achieving town planning approval only.

Do not scale this drawing. All dimensions are to be verified on site and any discrepancies reported before commencement of any work.

Issue/ Rev	Description	Date
#	Initial Issue	01.03.21

CUBIK
DESIGN LTD
07940 123 631
tommy@cubikdesign.co.uk

FOR TOWN PLANNING APPROVAL

Client
James Wilson

Project Description
14 Lower Green, Middleton

Project Number **LOW014**

Drawing Title
Elevations - Proposed

Drawing Number **TP07**

Scale **1:100 @ A3**

General Note:
All new materials shown hatched for clarity

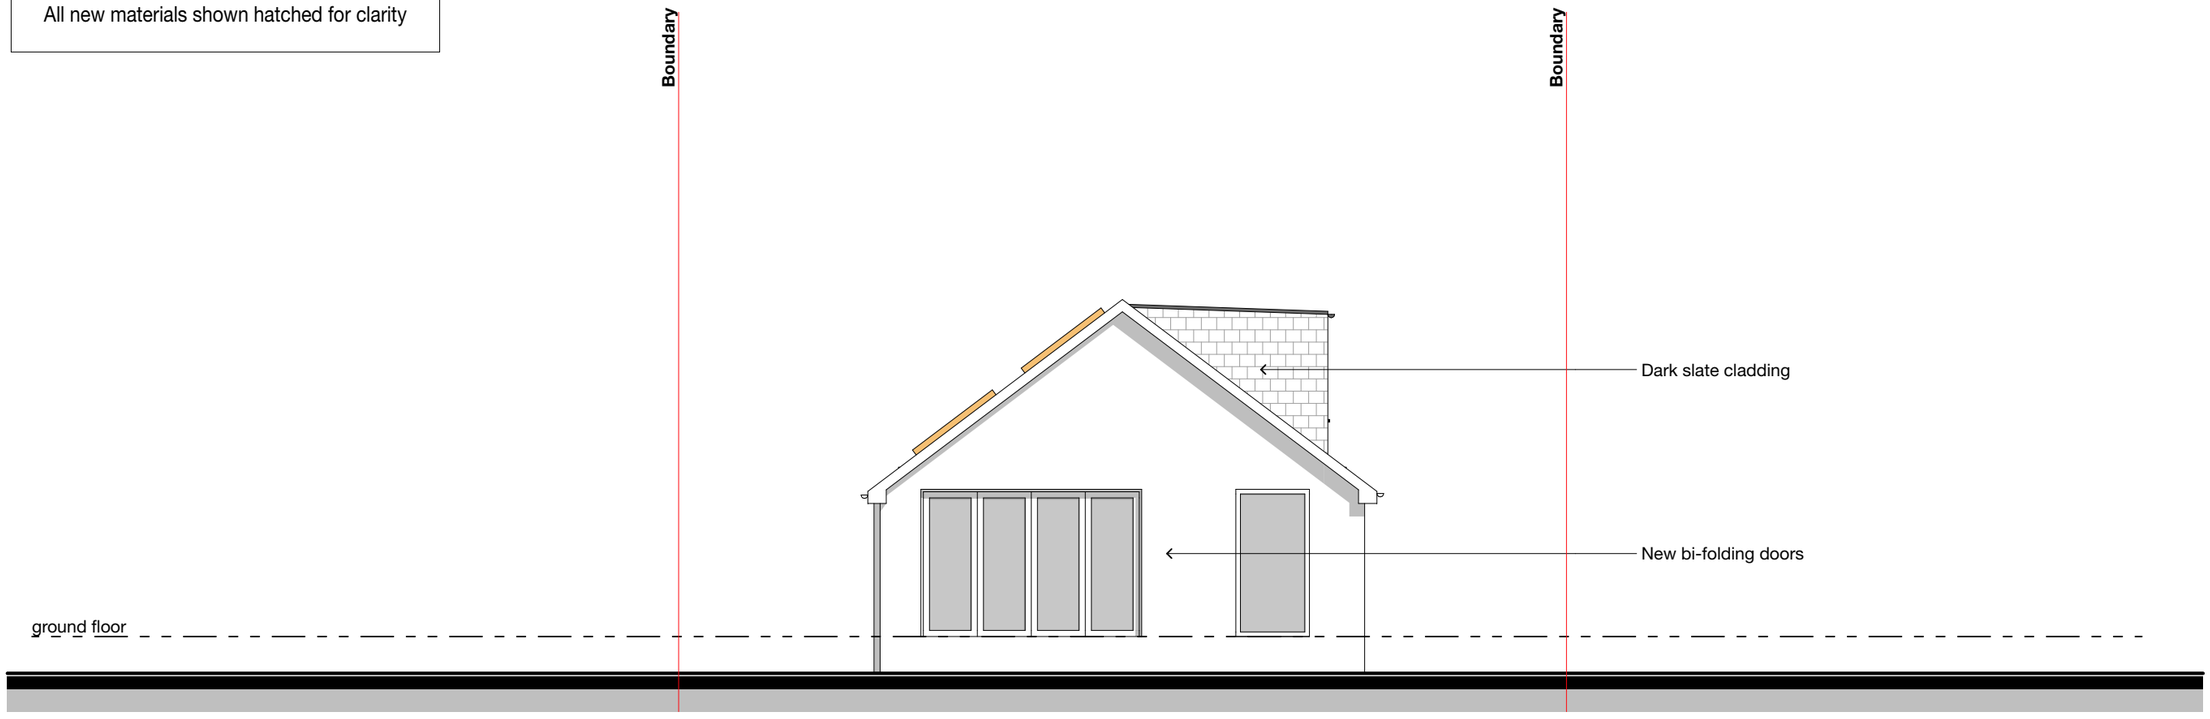

Proposed East Elevation

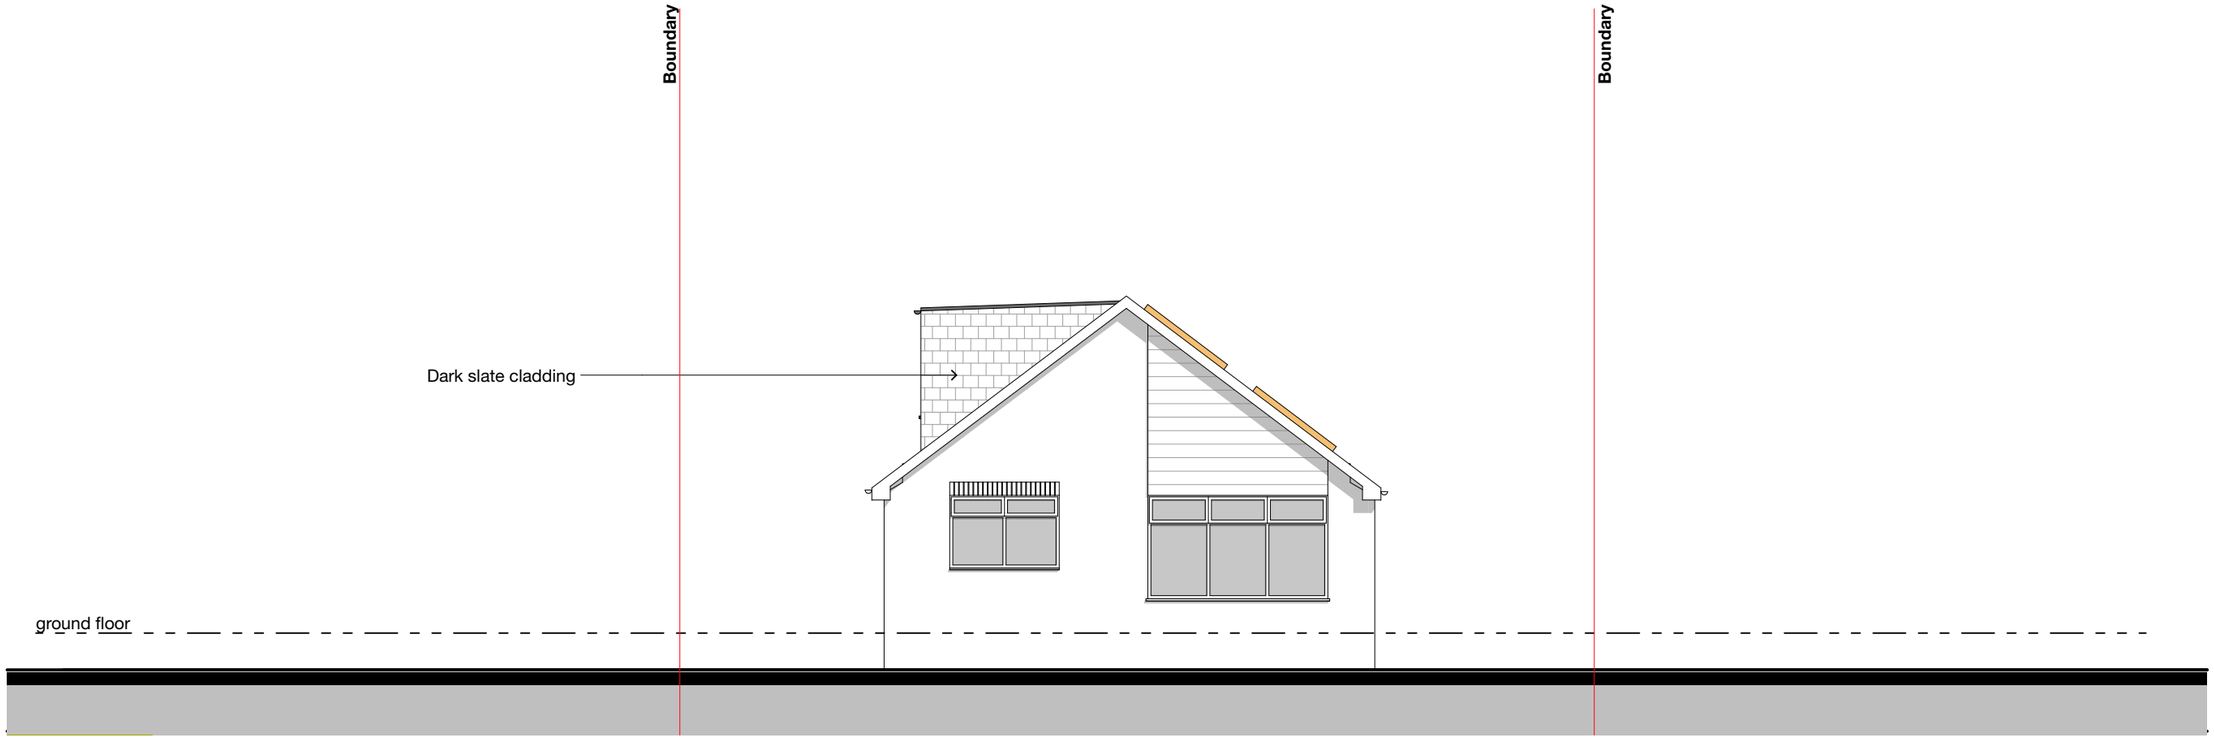

Proposed West Elevation

NOTES

These drawings are for the purpose of achieving town planning approval only.

Do not scale this drawing. All dimensions are to be verified on site and any discrepancies reported before commencement of any work.

Issue/ Rev	Description	Date
#	Initial Issue	01.03.21

CUBIK
DESIGN LTD
07940 123 631
tommy@cubikdesign.co.uk

FOR TOWN PLANNING APPROVAL

Client
James Wilson

Project Description
14 Lower Green, Middleton

Project Number **LOW014**

Drawing Title
Elevations - Proposed

Drawing Number **TP08**

Scale **1:100 @ A3**