




Proposed Site Plan
Scale 1:100

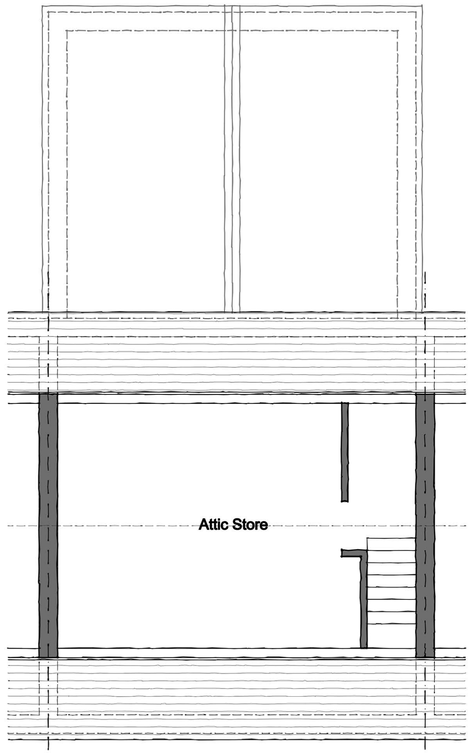


Existing Attic Floor Plan
Scale 1:50

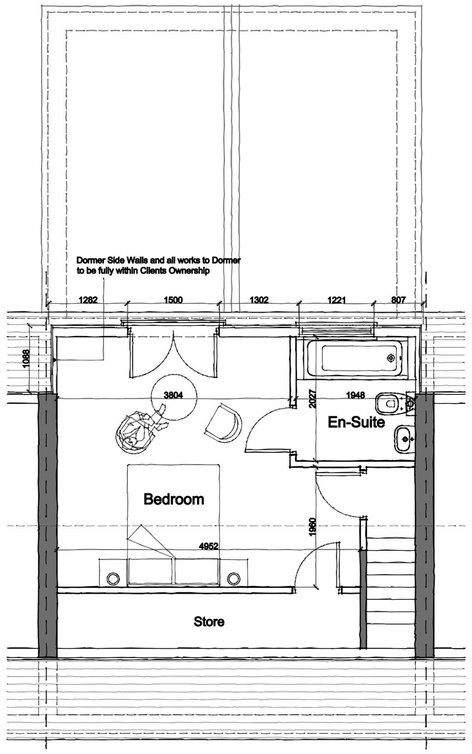

Proposed Attic Floor Plan
Scale 1:50

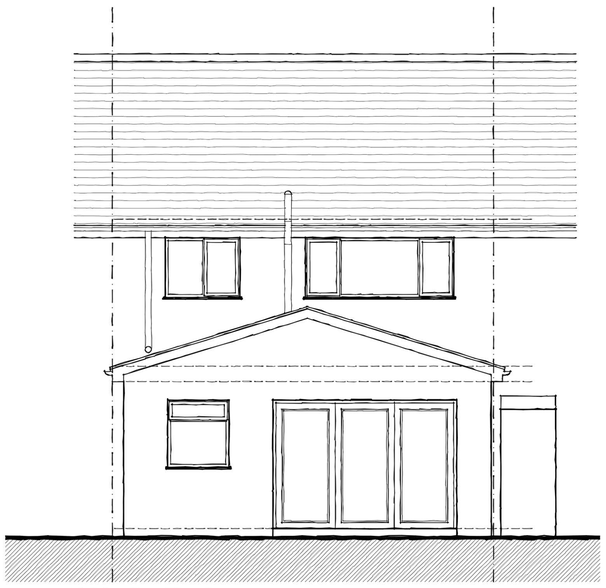

Existing Rear Elevation
Scale 1:50

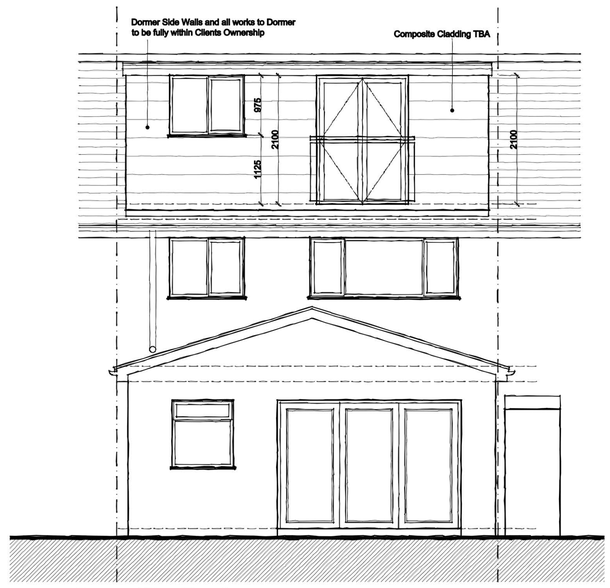

Proposed Rear Elevation
Scale 1:50

All dimensions to be checked on site. Figured dimensions to be read in preference to scaled. Architect accepts no responsibilty for any unauthorised amendments to the drawing and does not permit unauthorised copying of the drawing.

Rev	Date	Description
A	12.06.22	Scheme Amendments

Client: Christian Chevreau				Job number: -	Revision: A
Job title: Proposed Extension & Alterations at 25 Lincoln Road, Middleton, Manchester				Drawing number: 110	
Drawing title: Existing & Proposed Plans	Scale: 1:50	Drawn: -	Checked: -	Date: 04.21	