


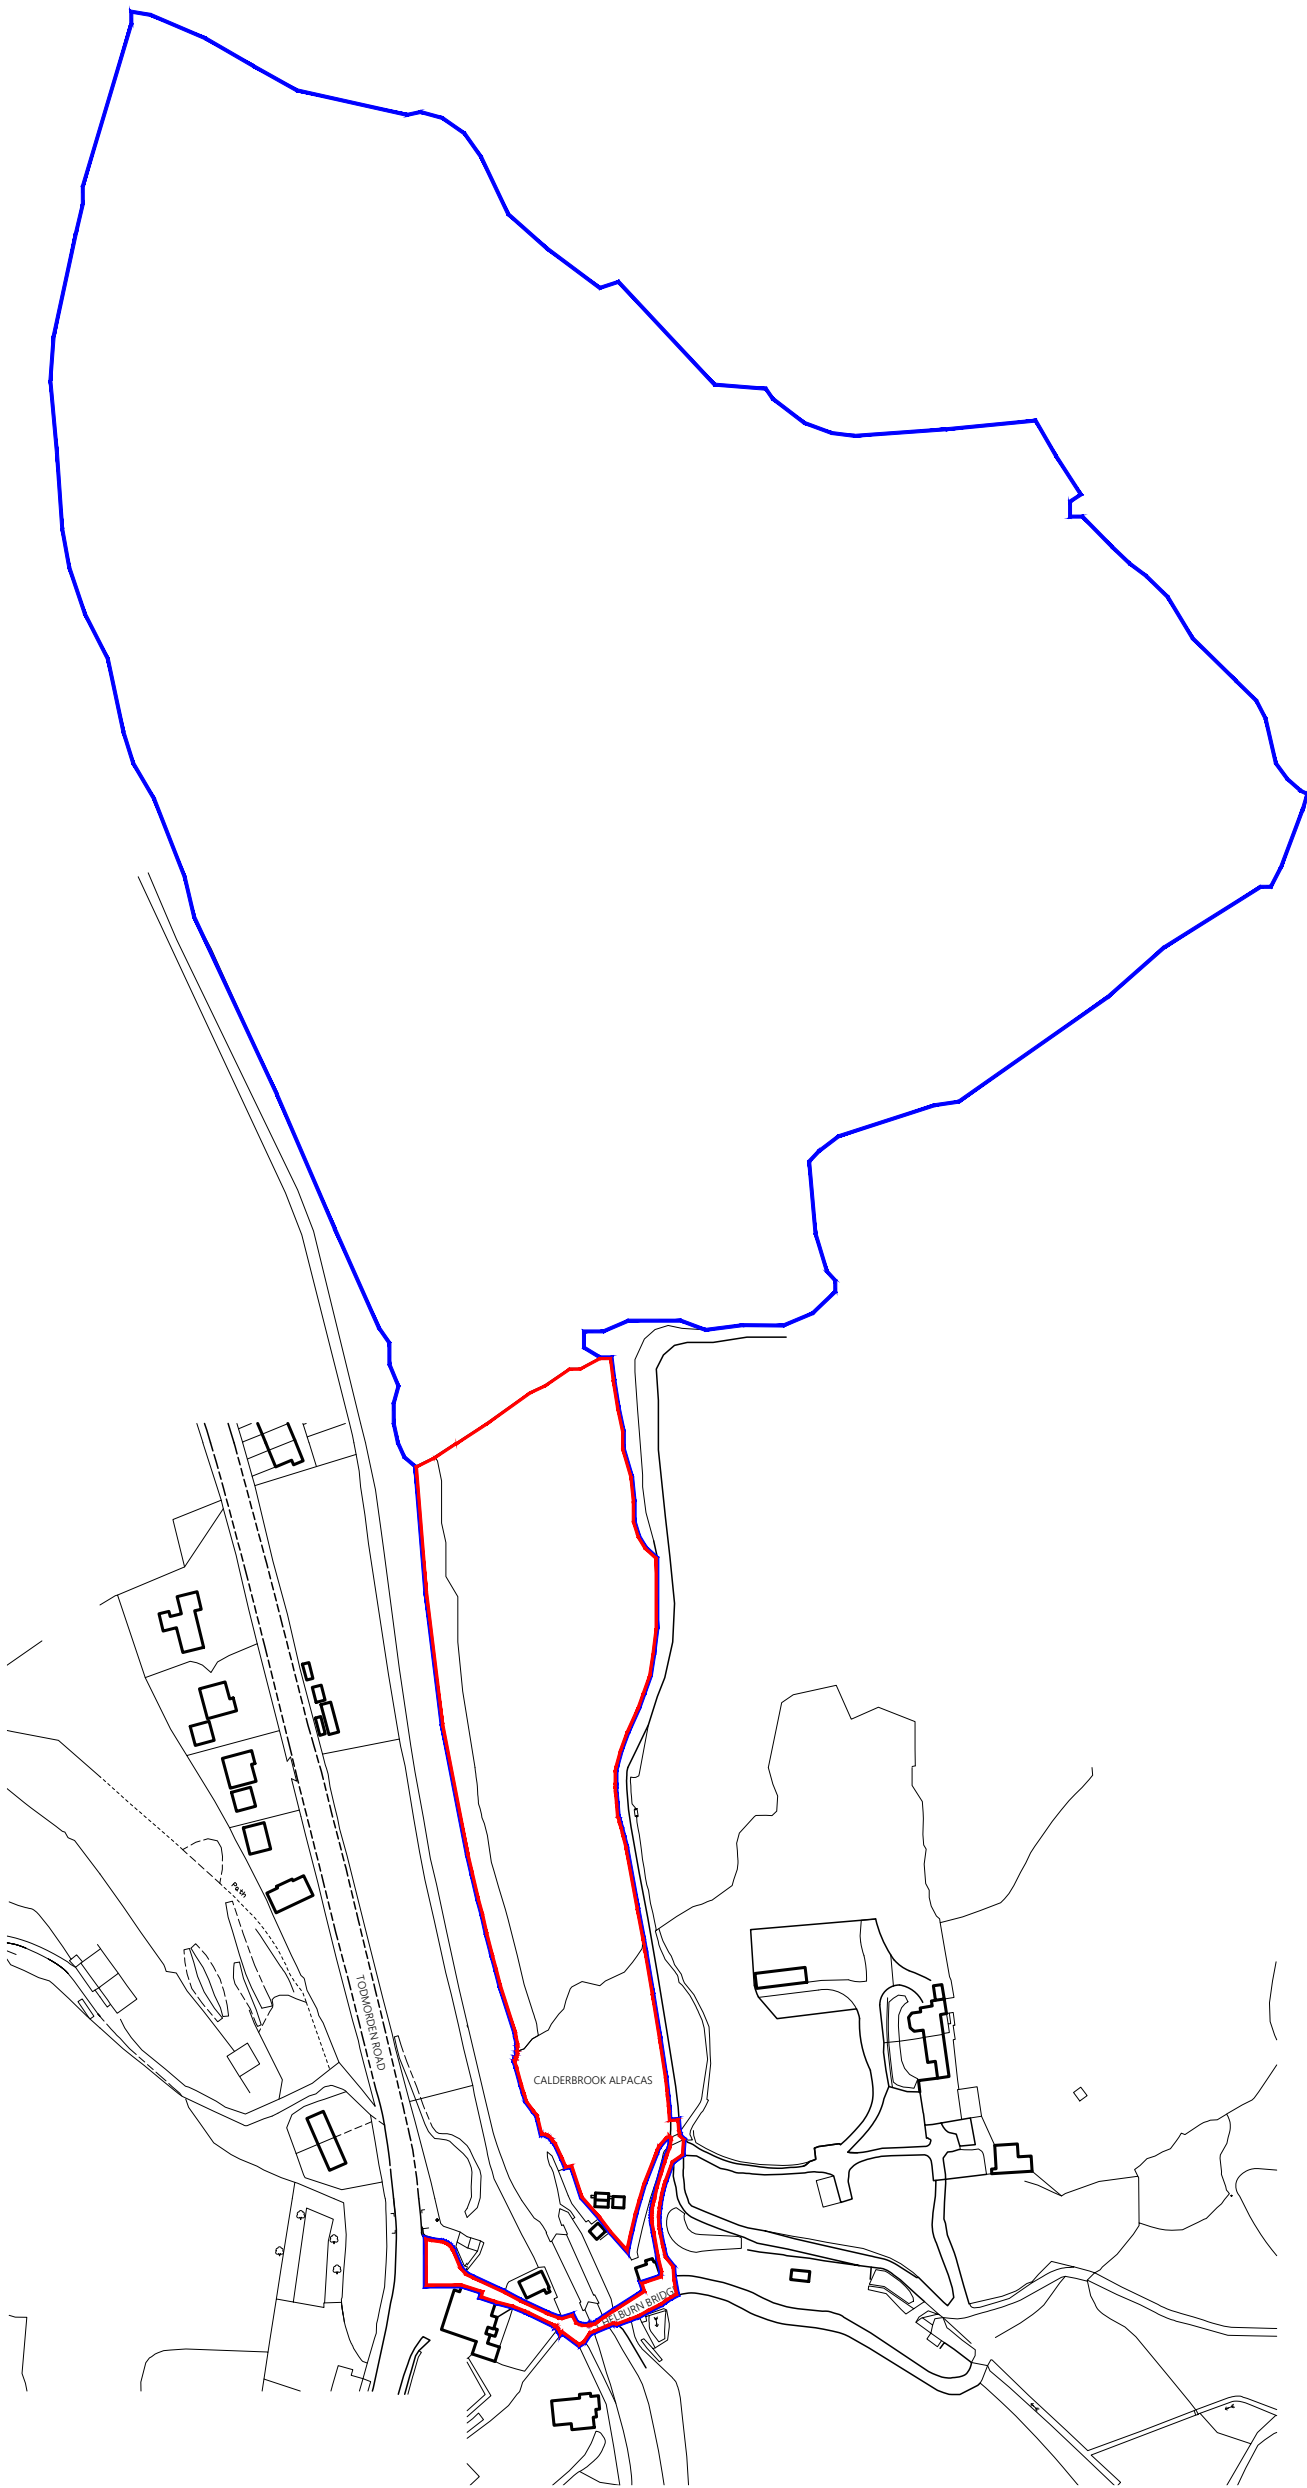


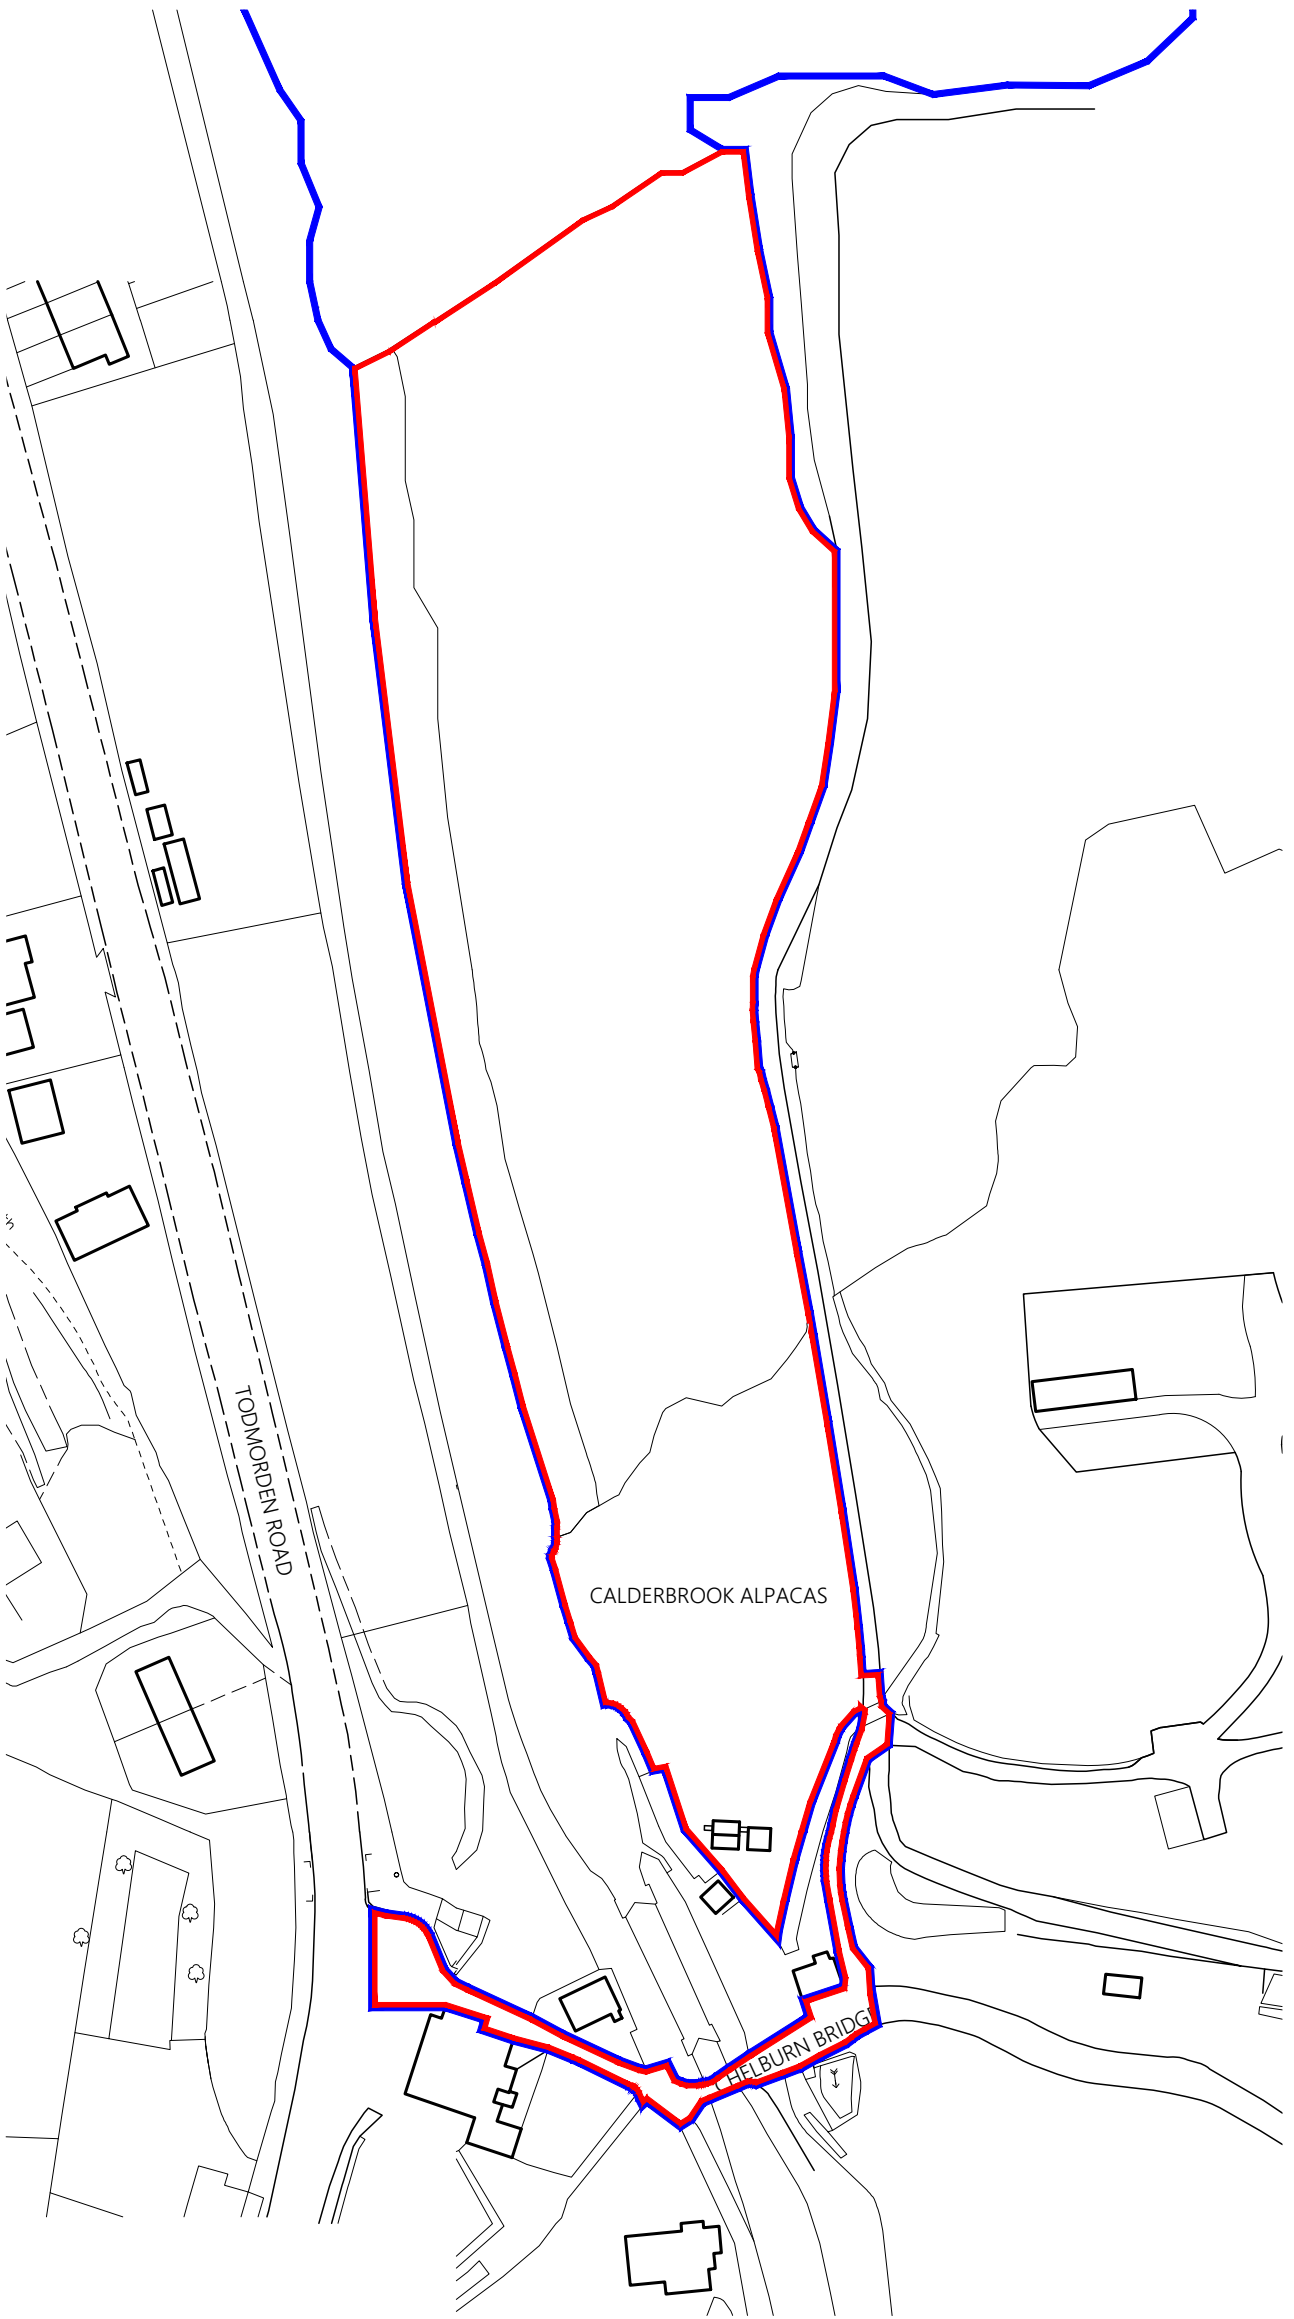

LOCATION PLAN
SCALE 1:2500@A3

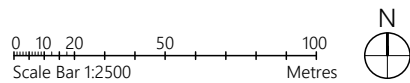

LOCATION PLAN
SCALE 1:1250@A2

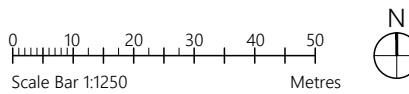

PROJECT	Calderbrook Alpacas Todmorden Road Littleborough, OL15 9LY		
CLIENT	Calderbrook Alpacas		
STATUS	Information		
DRAWING	Location Plan		
DWG No.	2331-01	REV	
SCALE	Varies@A2	DATE	August '23
	website: www.agbcad.co.uk		
	email: info@agbcad.co.uk		
	telephone: 07912 090 125		
	DO NOT SCALE FROM THIS DRAWING		