


PLANS

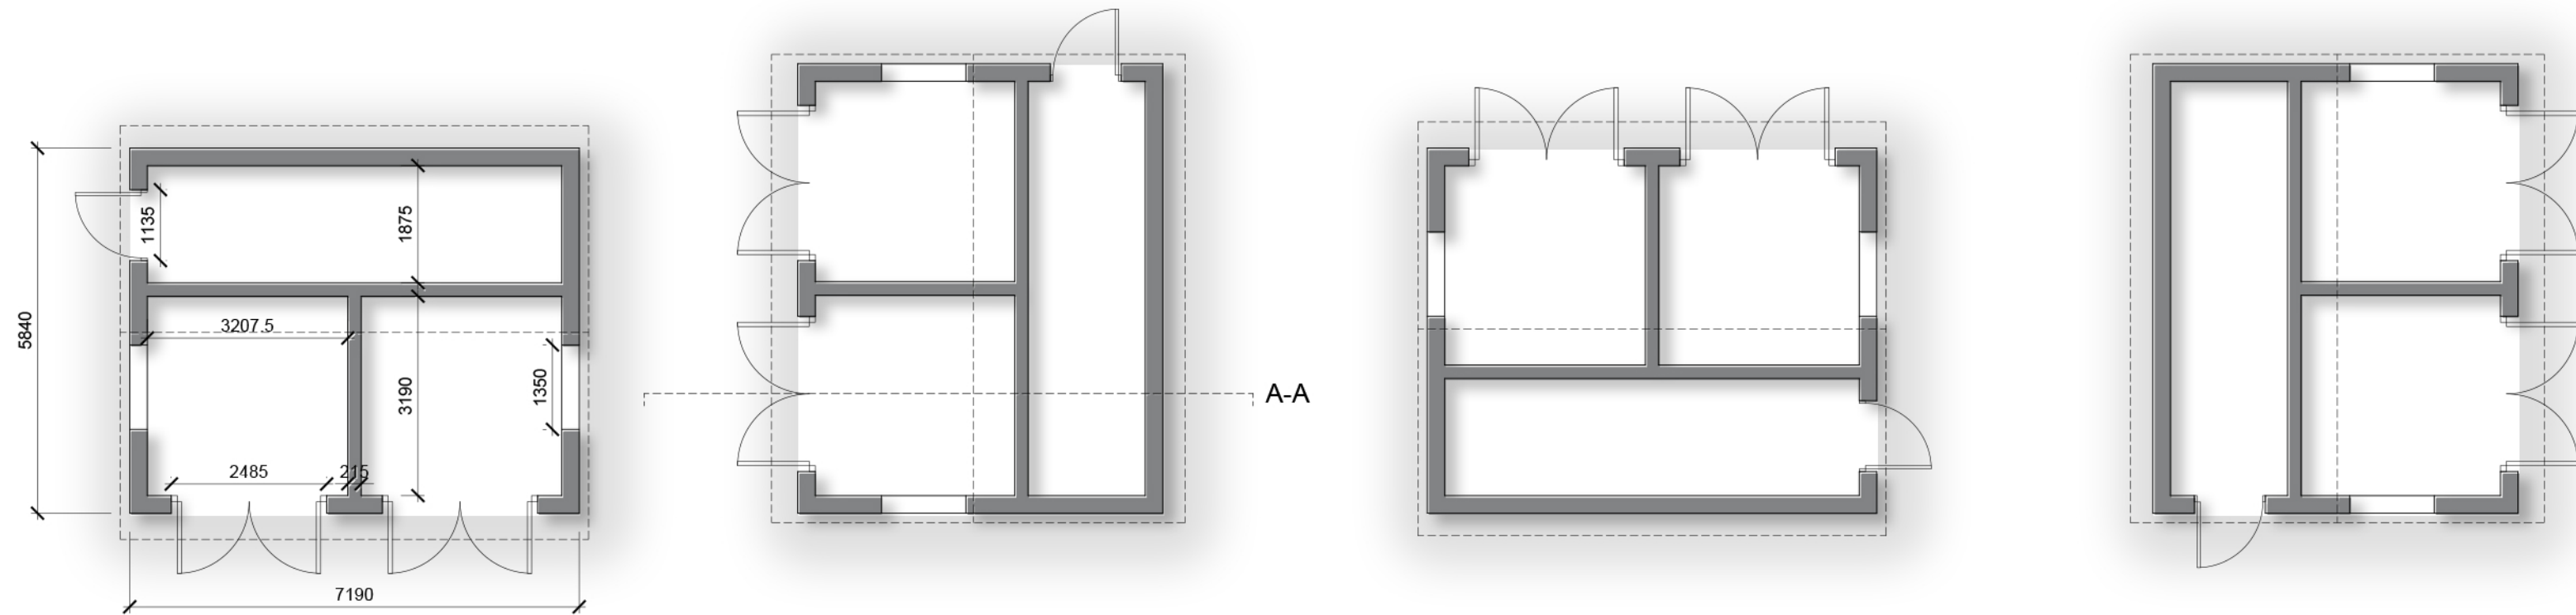

ELEVATIONS



SECTION A-A

