


Location Plan

Site Address: Carr Farm, Carr Lane, Milnrow, OL16 3TS

Date Produced: 25-Aug-2024

Scale: 1:2500 @A4

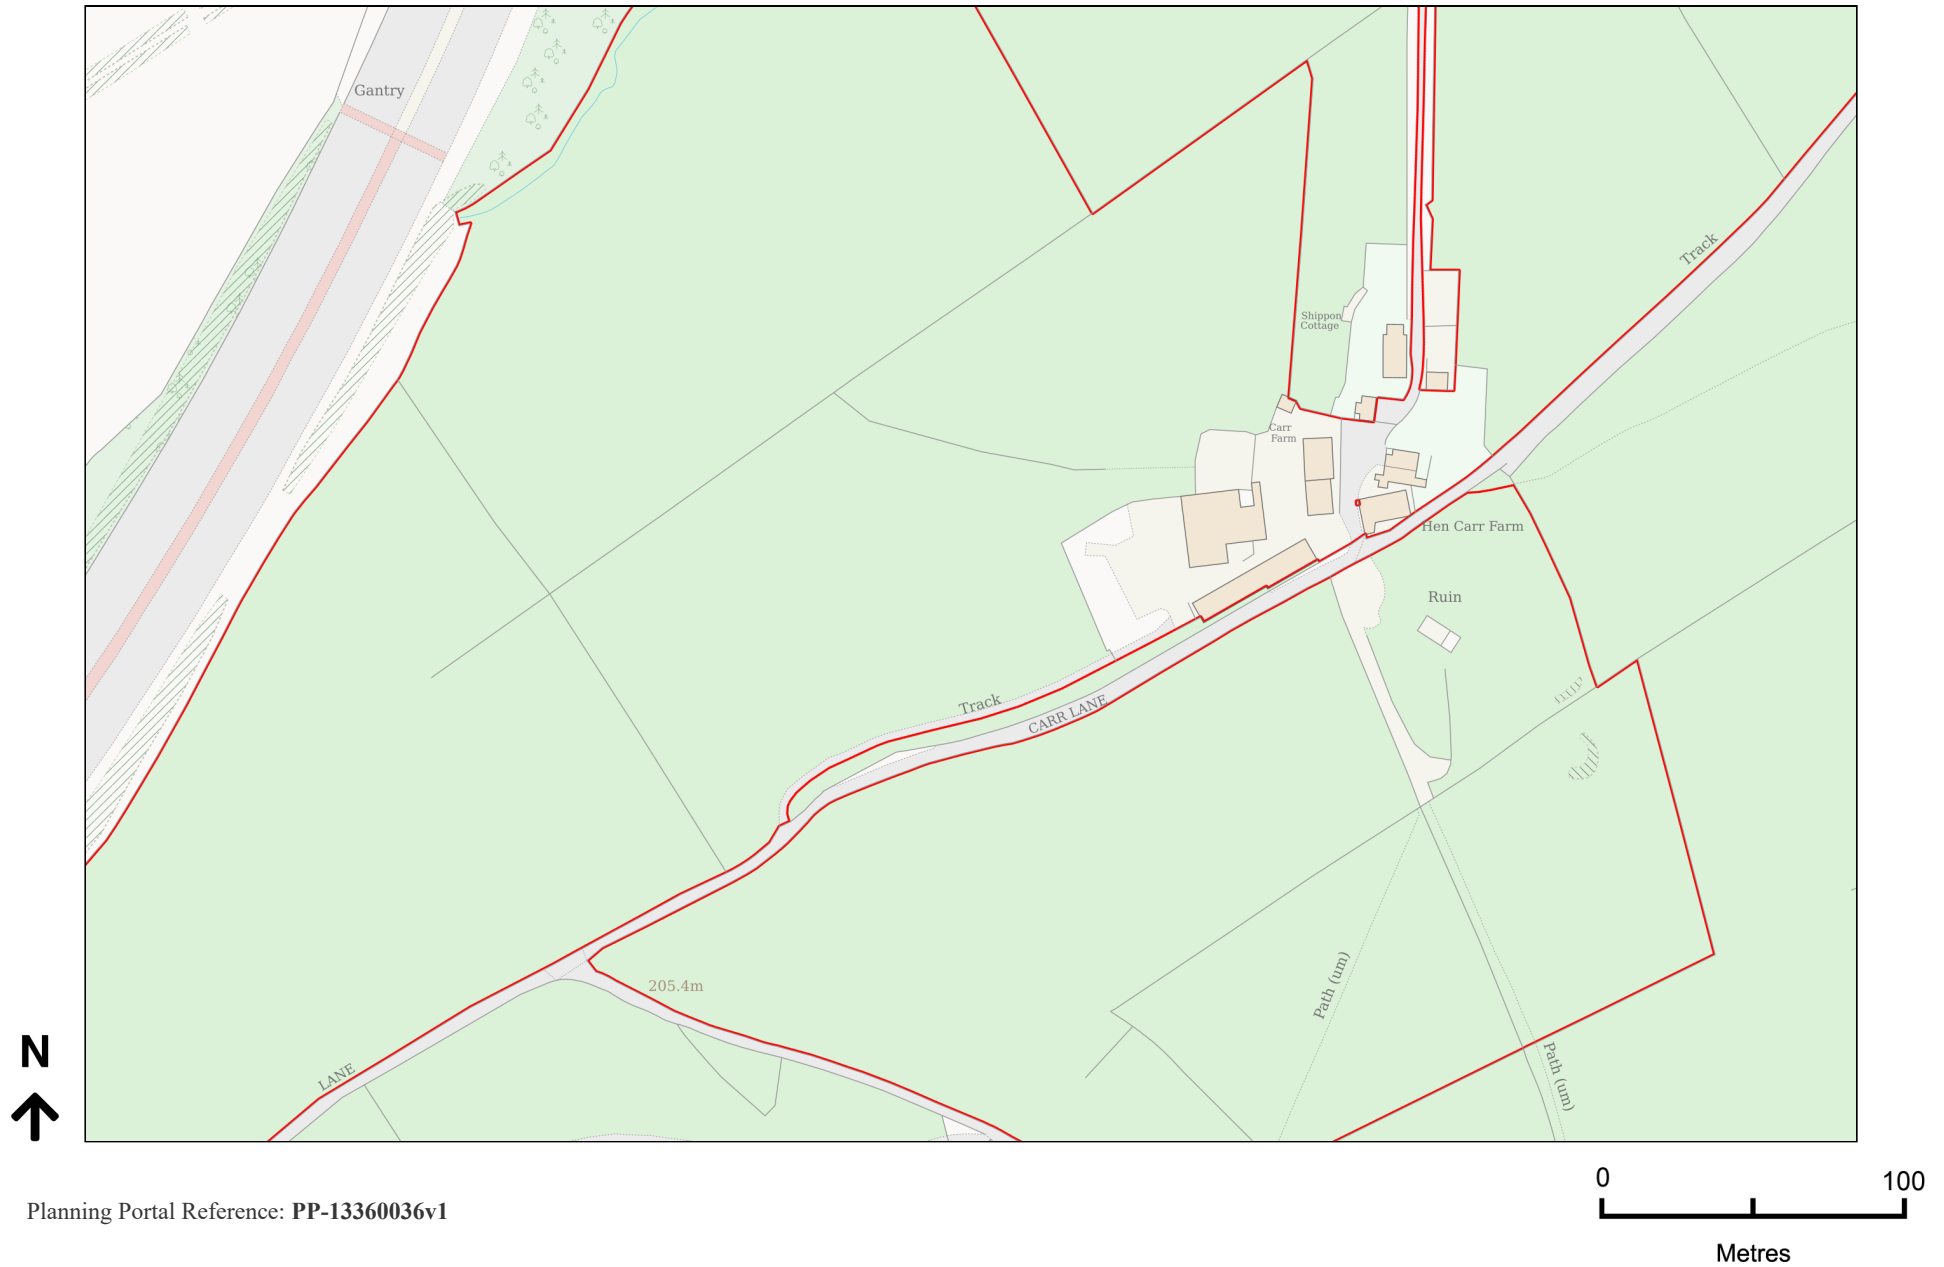

Planning Portal Reference: PP-13360036v1