



Key

Air Quality Monitoring Station
Land adjacent to 23 Edward
Street, Rochdale, Greater
Manchester, OL16 2DU
X: 390375 Y: 413906



Denotes AQMS Location

Scale 1:1250

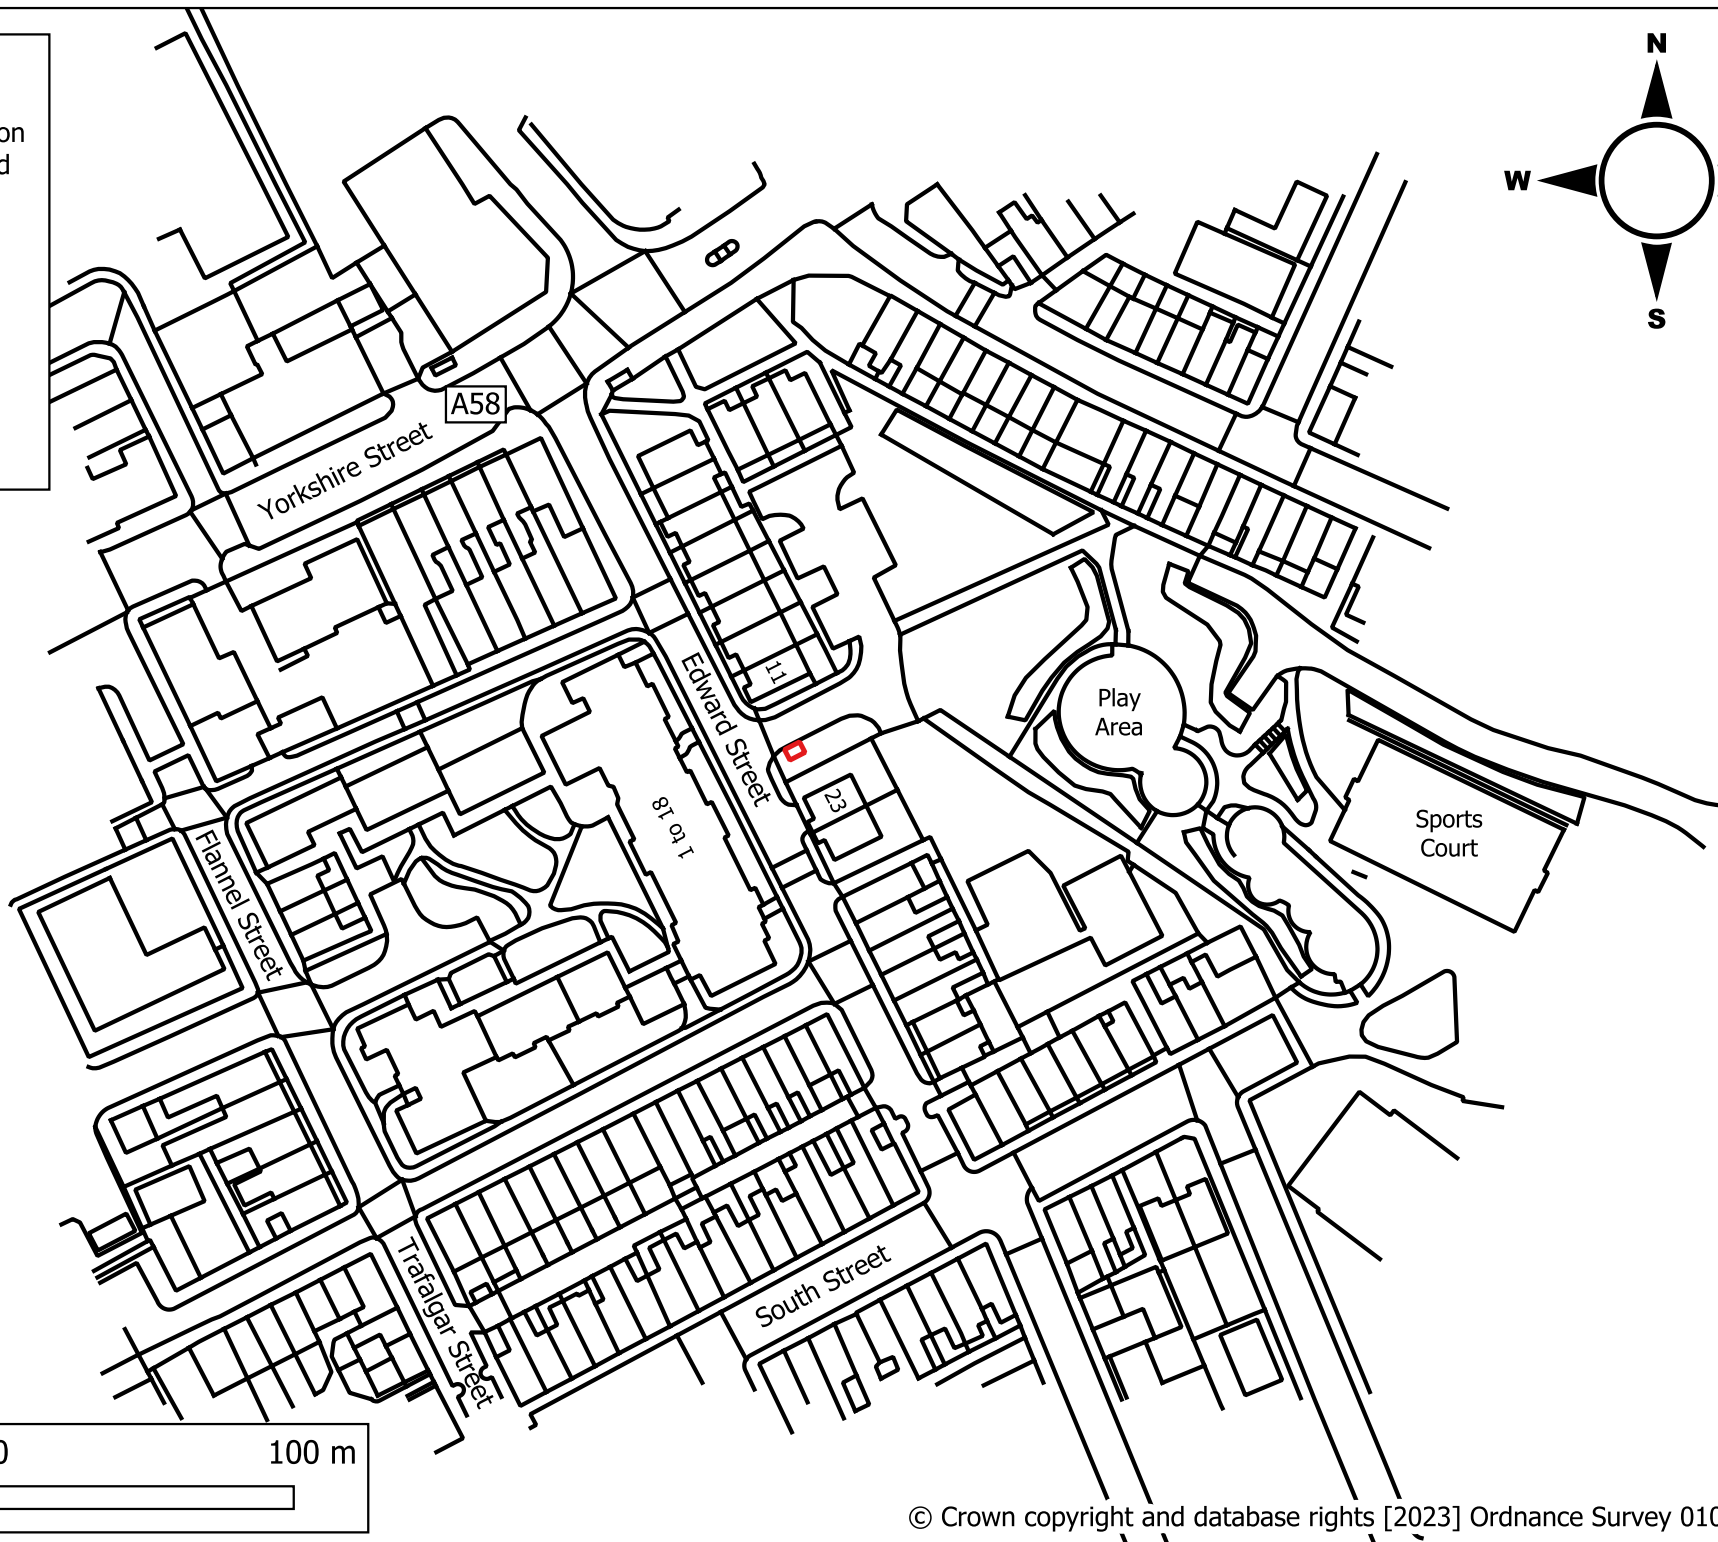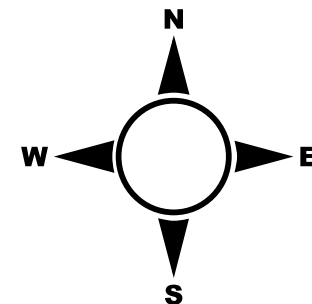

0 50 100 m

