


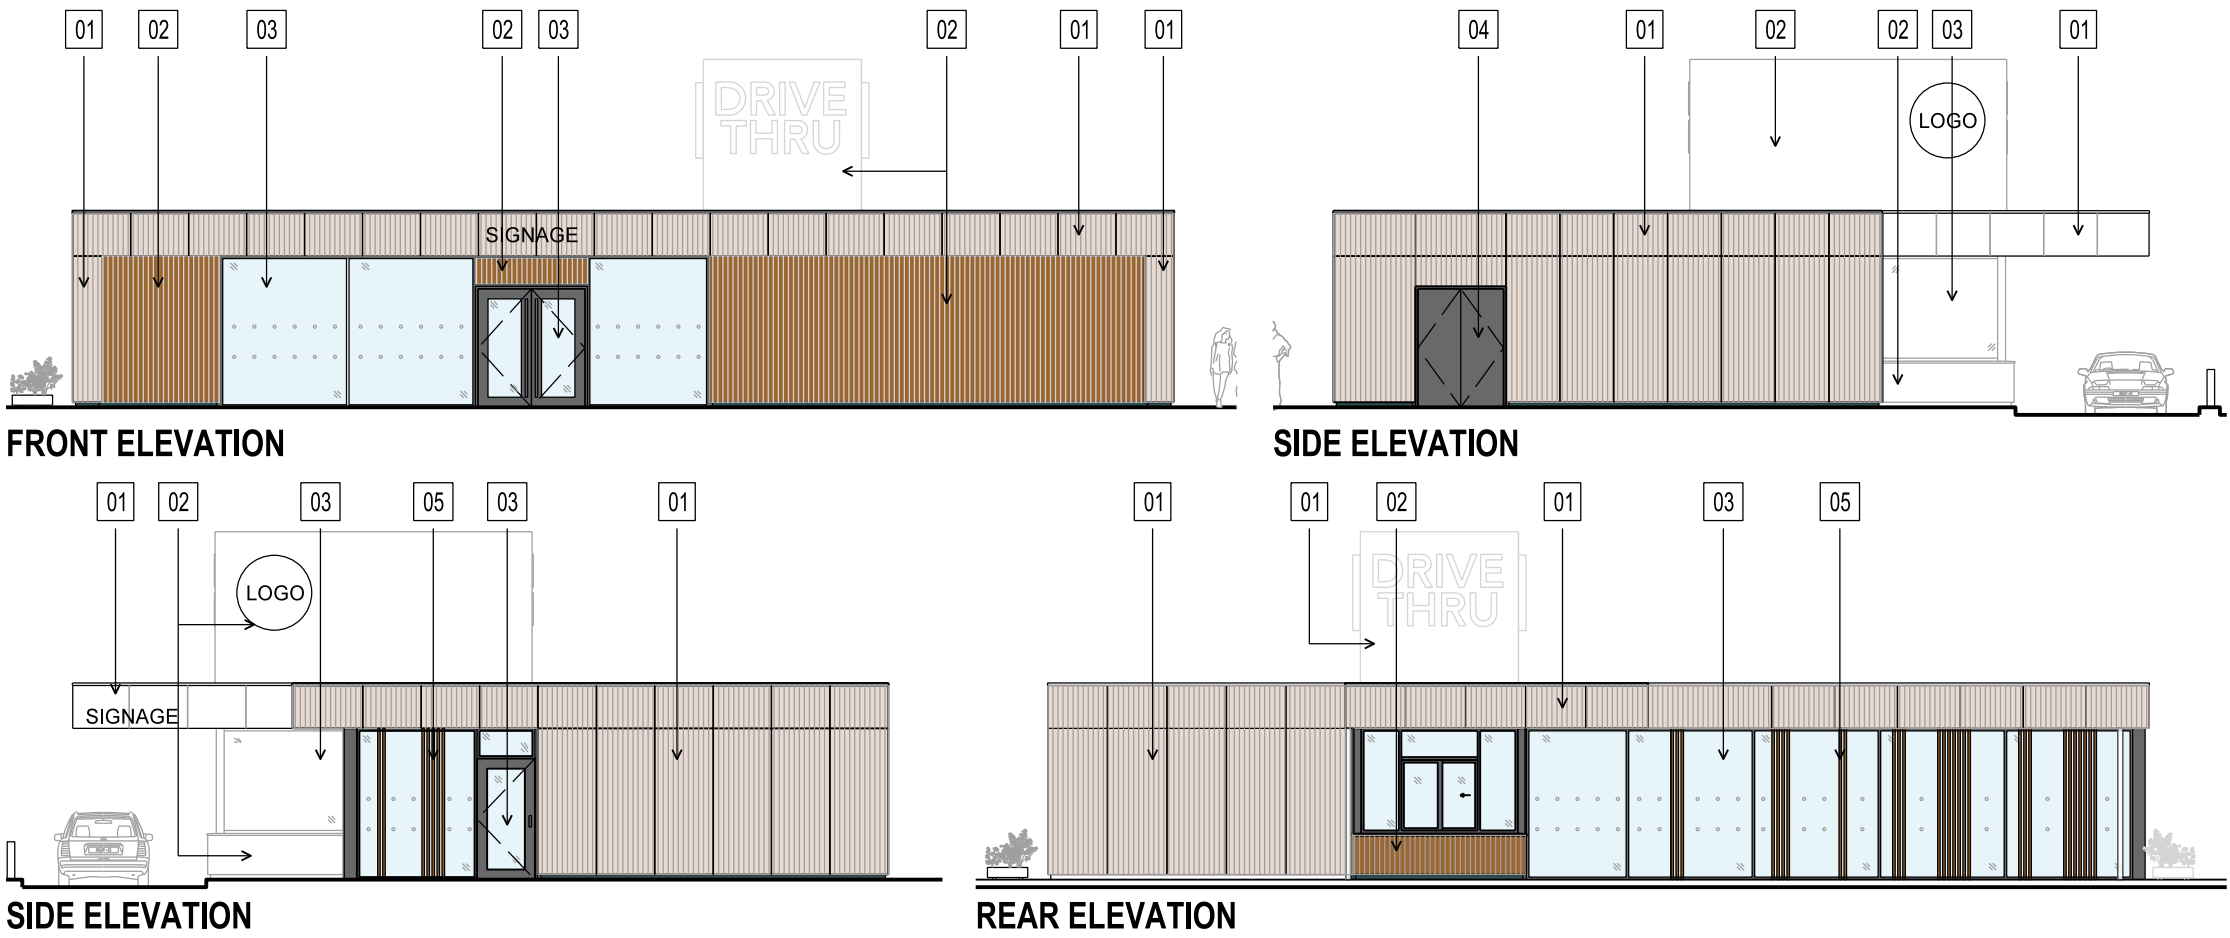

THIS DRAWING IS PROTECTED BY COPYRIGHT AND MUST NOT BE COPIED OR REPRODUCED WITHOUT THE WRITTEN CONSENT OF R.G. PARTNERSHIP LIMITED. NO DIMENSIONS ARE TO BE SCALED FROM THIS DRAWING. ALL DIMENSIONS AND SIZES TO BE CHECKED ON SITE. NORTH POINTS SHOWN ARE INDICATIVE. ©

SITE SPECIFIC HAZARDS

IN ACCORDANCE WITH THE REQUIREMENTS OF THE CDM REGULATIONS 2015 THE FOLLOWING SIGNIFICANT RESIDUAL HAZARDS HAVE NOT BEEN DESIGNED OUT OF THIS PROJECT AND MUST BE TAKEN INTO CONSIDERATION BY CONTRACTORS PLANNING TO UNDERTAKE THE WORKS SHOWN ON THIS DRAWING:

NOTE:

All materials / colours subject to tenant's approval

DRAFT



01. Eternit Equitone facade panel - Linea
Colour: LT60 Hessian



02. Larch with Teknos finish
Base: Wicker, Top: Cyress



03. PPC aluminium full height curtain wall double glazed with manifestation - mullions RAL 7022 Umbra Grey finish



04. Fire exit steel door
Colour: RAL 7022 Umbra Grey



05. Full height timber slats (Larch timber)
TBC by tenant

REV.	DATE	NOTES	INIT.
------	------	-------	-------

CLIENT / PROJECT

AIG HOLDINGS LTD
SANDBROOK PARK, ROCHDALE
OL11 1RY

DRAWING TITLE

UNIT H
PROPOSED MATERIALS

STATUS

TENDER

DATE	DRAWN	SCALE @ A3
02.02.2024	JT	NTS

PROJECT NUMBER	UNIT / BLOCK	CI / SFB CODE	TYPE & NUMBER	REVISION LETTER
----------------	--------------	---------------	---------------	-----------------

11254	M	110	-	
-------	---	-----	---	--

Site Location Plans	L	GA Plans	P	Elevations	E
Sections	S	Details	D	Prefix: Colour	C

THE RATCLIFFE GROVES PARTNERSHIP

LONDON
19 BEDFORD ROW
LONDON WC1R 4EB
T. 020 7600 6666 E. london@rgp.uk.com
www.rgp.uk.com

MANCHESTER
105 MANCHESTER ROAD
BURY, LANCASHIRE BL9 0TD
T. 0161 797 6000 E. manchester@rgp.uk.com

