


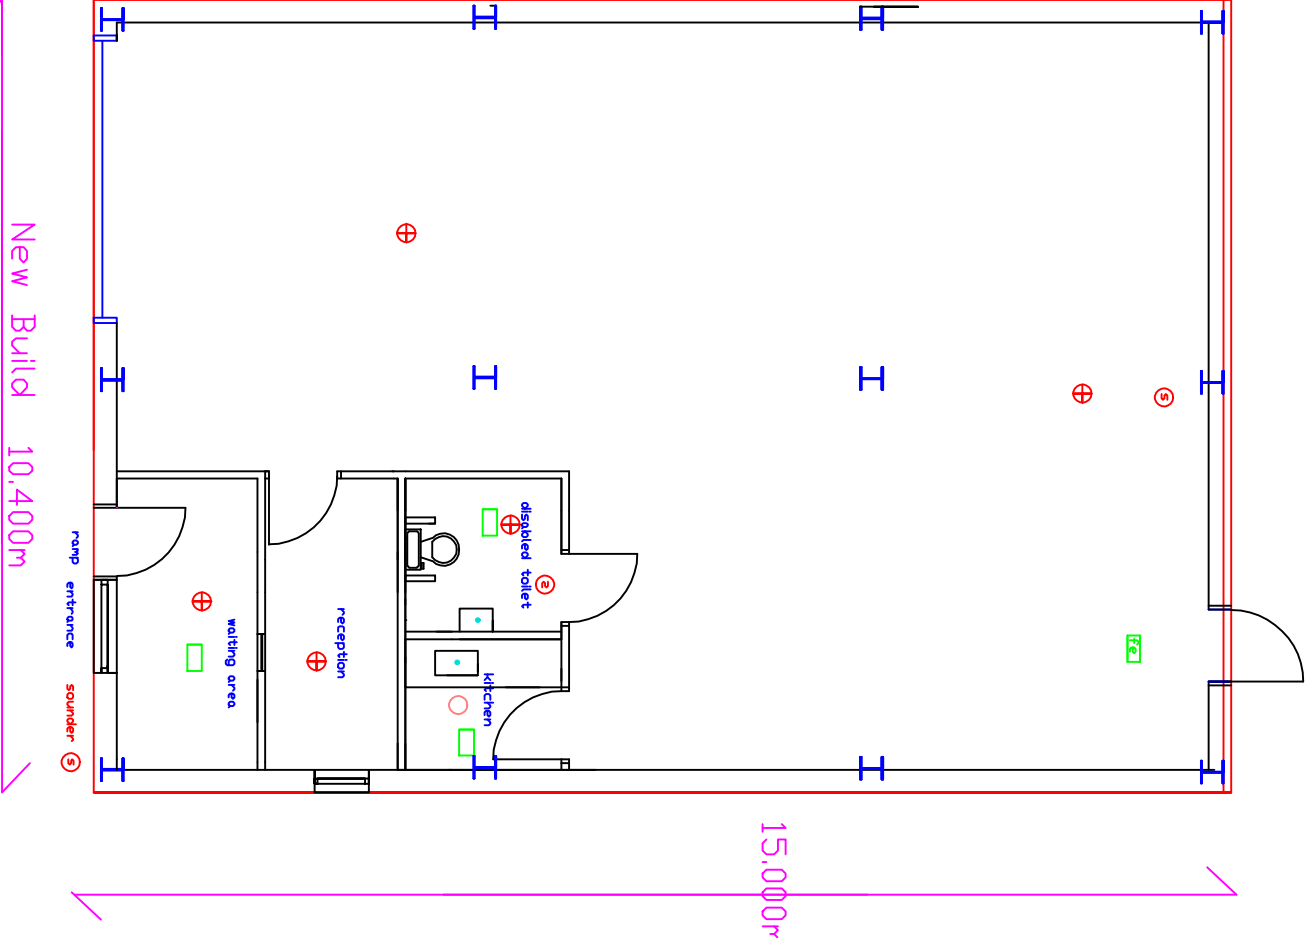


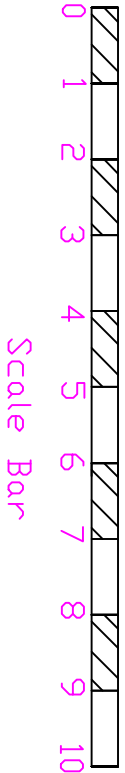

PROPOSED GROUND FLOOR LAYOUT 1:100

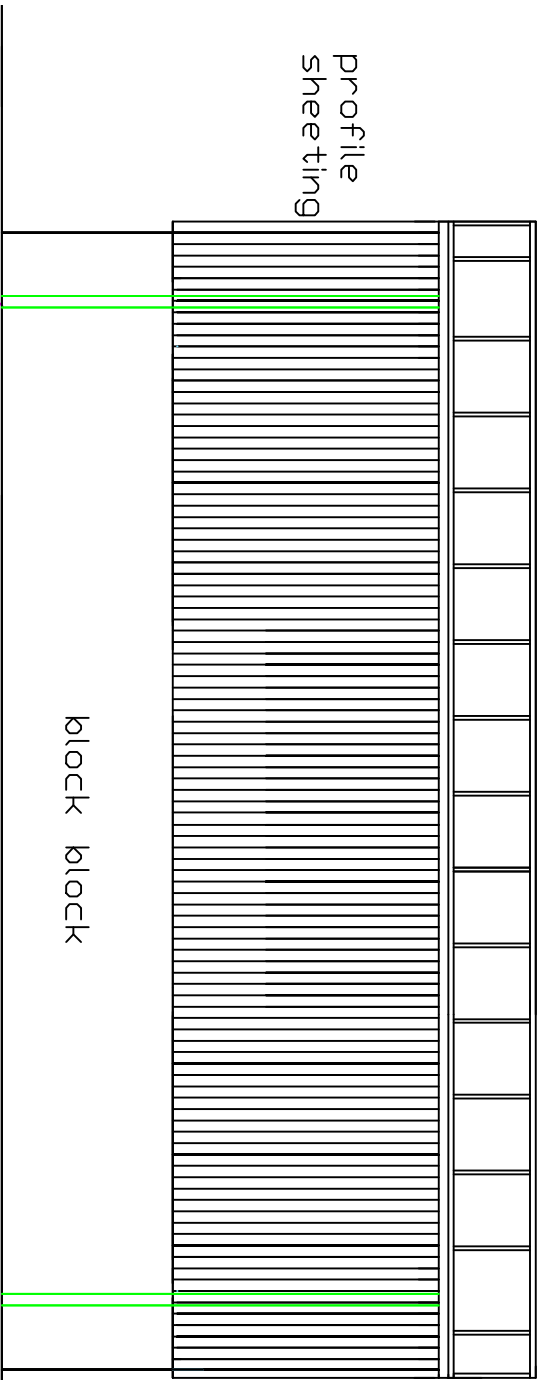

PROPOSED SIDE VIEW B 1:100

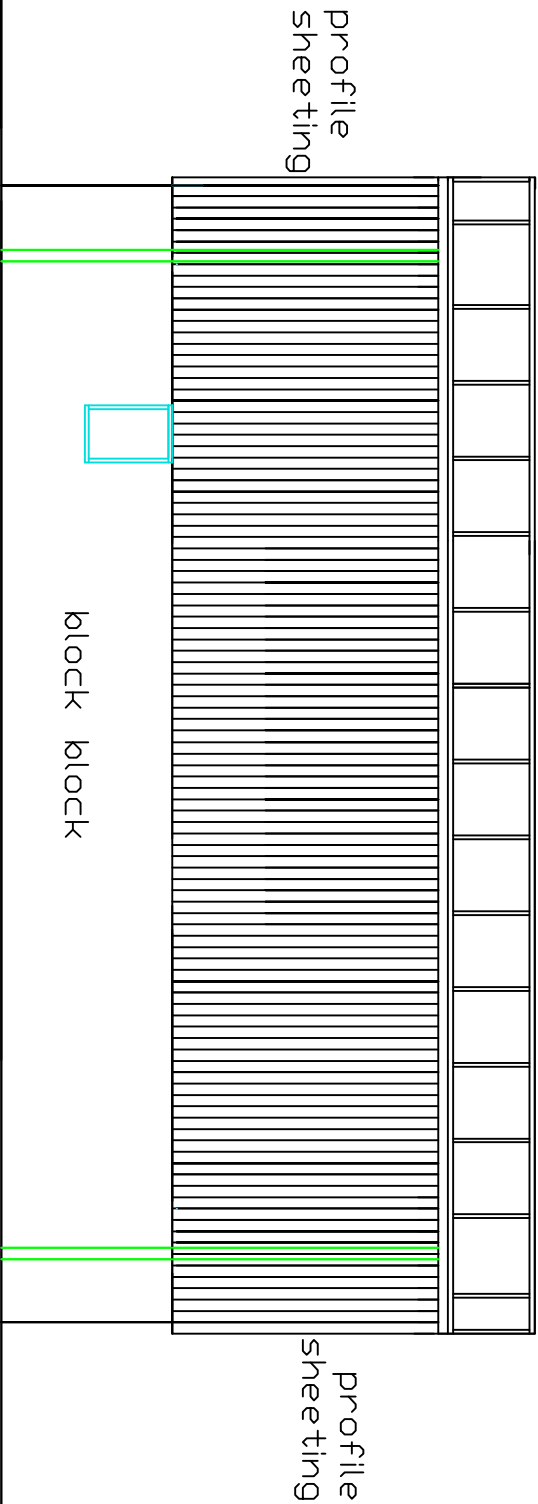

PROPOSED SIDE VIEW A 1:100

DO NOT SCALE OF THIS DRAWING TAKE ALL DIMENSIONS ON SITE (builders Note) Do not start any works until all the approvals have been obtained. Any discrepancy to be reported to Plans Drawn as soon as possible.		
drawn:	DRW	
client:	HOME24YOU MANCHESTER LTD LAND BEHIND 159, WINDERMERE ROAD , MIDDLETON , M24 5NQ TEL07948567512	
drawing title:	NEW INDUSTRIAL UNITS WITH OFF STREET PARKING	
project:	ROCHDALE MET. BOROUGH COUNCIL PLANNING & BUILDING CONTROL APPLICATION	
PLANS DRAWN		
tel.no	07952934281	
email	07856609593	
Bawintherbottom		
@aol.com		
www.Plansforproperty.com		
www.plansdrawn.org		
date:	APRIL, 2024	
project no.	drg. no.	A3 paper
WR 159	29	