Boundary Treatments Key

Type A

Type B

Type C

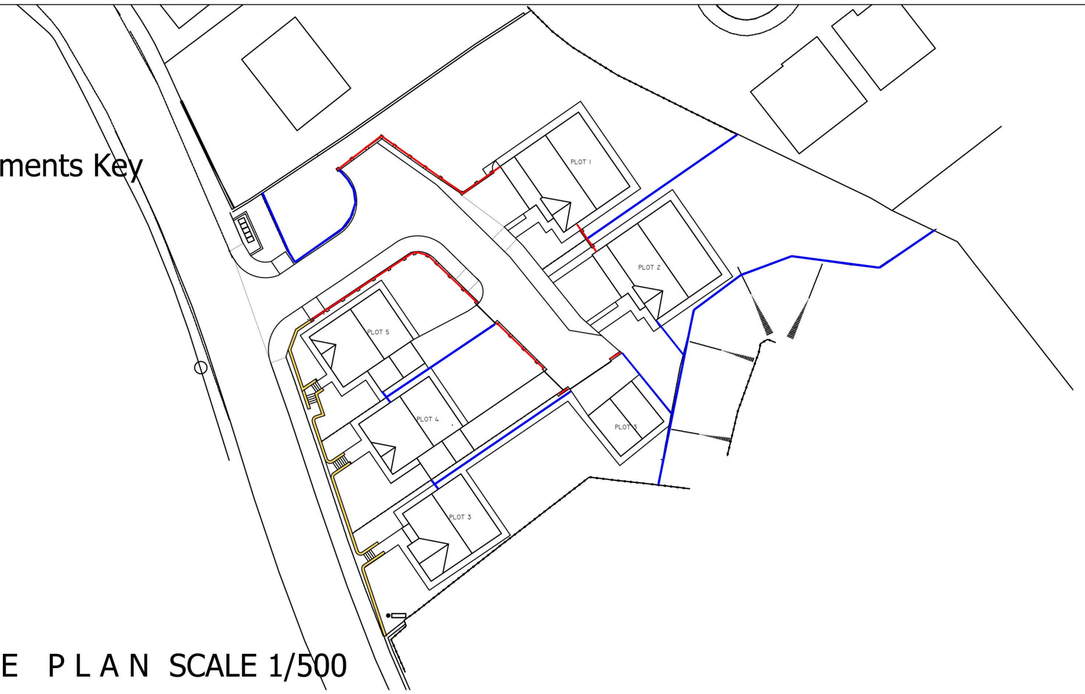

SITE PLAN SCALE 1/500



Type C Dry Stone Walling

Copyright of this drawing is owned by Whittaker Design

NOTES

All dimensions to be checked on site and any discrepancies notified prior to commencement of work.

Do not scale from this drawing - If in any doubt, ask.

REVISIONS

Date	Ref.	By

Boundary fencing 2.0m high comprising concrete post with 300mm high concrete plinth panel,1800mm wide arched top solid timber vertical boarded panels to match existing boundary fencing to adjoining properties on Furzgate

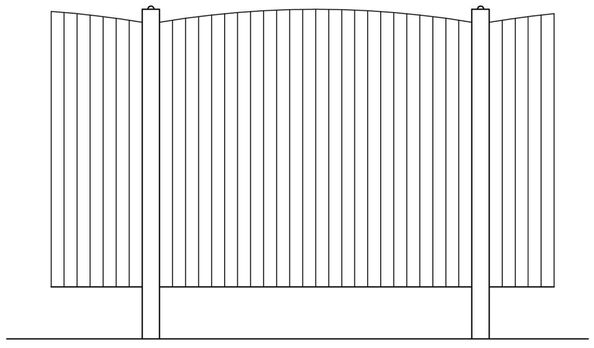

Type A
BOUNDARY FENCE DETAIL scale 1/25

Boundary fencing 2.0m high comprising 1800mm wide x 1200mm high arched top solid timber vertical boarding 100 x 25 in 75 x38 timber frame set in new facing brick wall with 350 x 350 facing brick pillars in Forterra Brick Chelsea Smoked Red stock

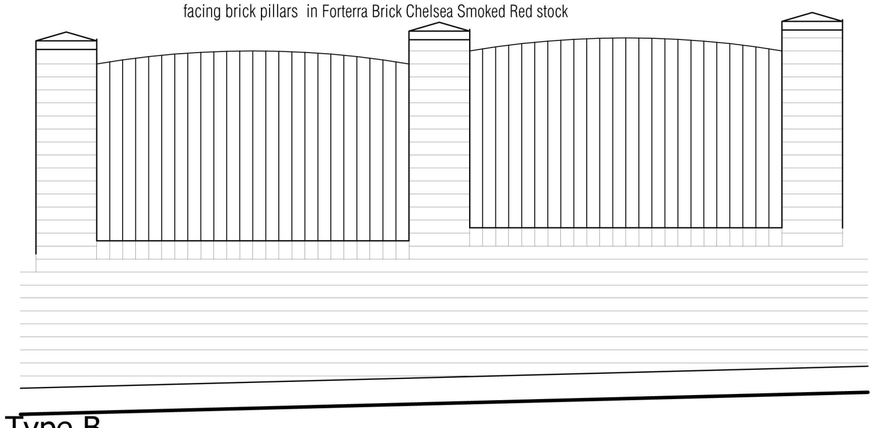

Type B
BOUNDARY WALL DETAIL scale 1/25

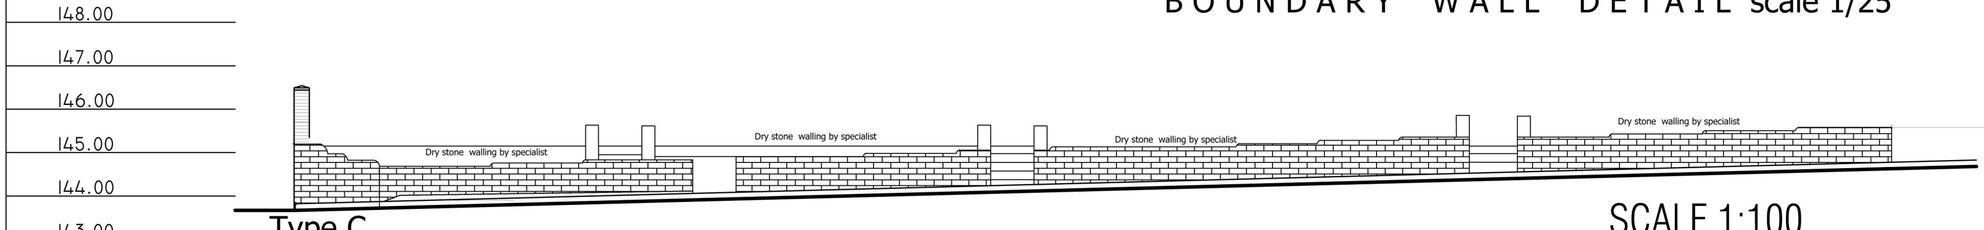

Type C
BOUNDARY ELEVATION TO BROAD LANE scale 1/100

SCALE 1:100

0 1 2 3 4 5 6 7 8 9 10m

Whittaker Design
ARCHITECTURAL & INTERIOR DESIGNERS
169 St. JOHN STREET
LEES
OLDHAM OL4 3DS
T: 0161 620 1438
F: 0161 620 1439
E: INFO@WHITTAKERDESIGN.CO.UK
W: WWW.WHITTAKERDESIGN.CO.UK

PROJECT

Quantum Star Ltd

Land At Spring Inn

Broad Lane

Rochdale

DRAWING TITLE

Site Section and Boundary Detail

SCALE As shown on dwg Oct 2015

DRAWN A Doherty

NUMBER 3433.8

REVISION A